
The copyright of this drawing is vested with Corstorphine & Wright Ltd and must not be copied or reproduced without the consent of the company.

Figured dimensions only to be taken from this drawing. DO NOT SCALE. All contractors must visit the site and be responsible for checking all setting out dimensions and notifying the architect of any discrepancies prior to any manufacture or construction work.

NOTES:

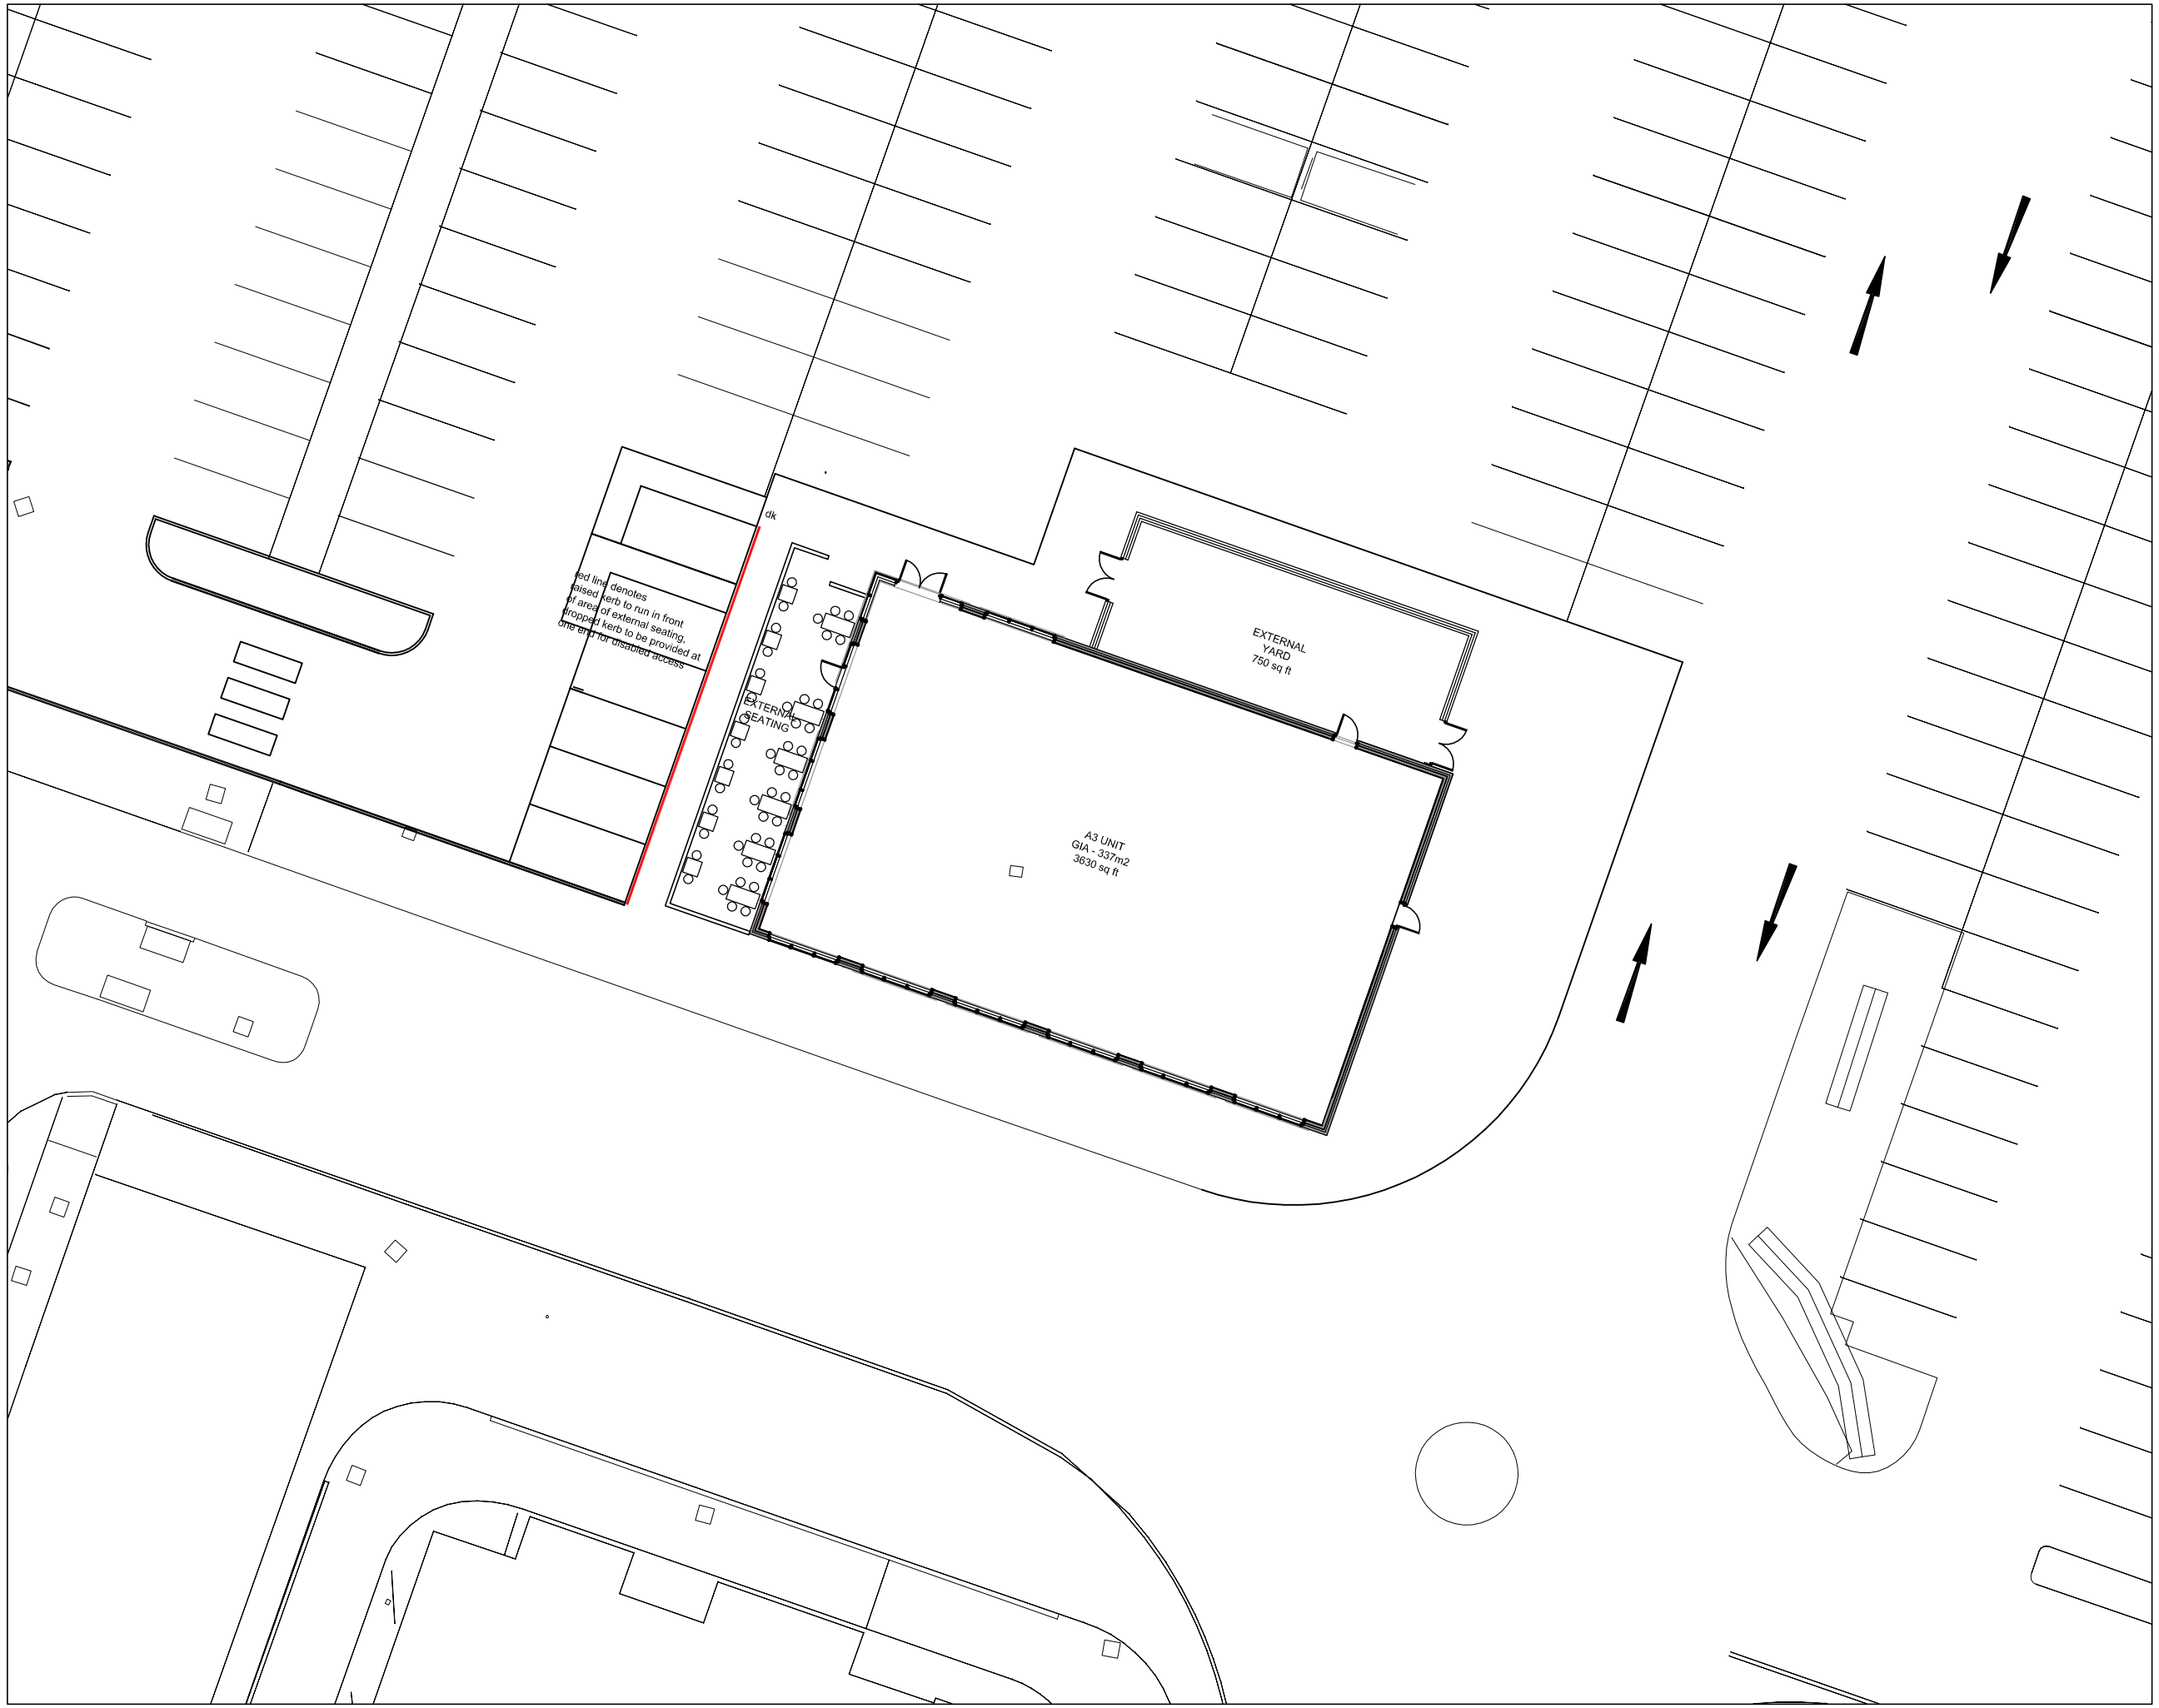

REVISION	DATE	NOTES	CHK
E	25..02.14	Entrance relocated	
D	10..02.14	Note added re kerb to seating area	
C	05.02.14	Door locations revised to suit tenant requirements	
B	28.01.14	External yard increased in size	
A	18-12-13	external seating and yard added	

PLANNING

Client

HENDERSON

Project

NEW A3 RETAIL UNITS
TO EXISTING CAR PARK
MANCHESTER FORT, CHEETHAM HILL ROAD

Drawing Title

SITE PLAN

Drawn	Checked	Paper Size	Scale	Date
DR	WC	A3	1:250	NOV 2013

Project No.	Drawing No.	Revision
10545	203	E

CORSTORPHINE +WRIGHT

Brook Hall ▪ Brook Street ▪ Warwick ▪ CV34 4BL
t 01926 288992 ▪ w www.corstorphine-wright.com