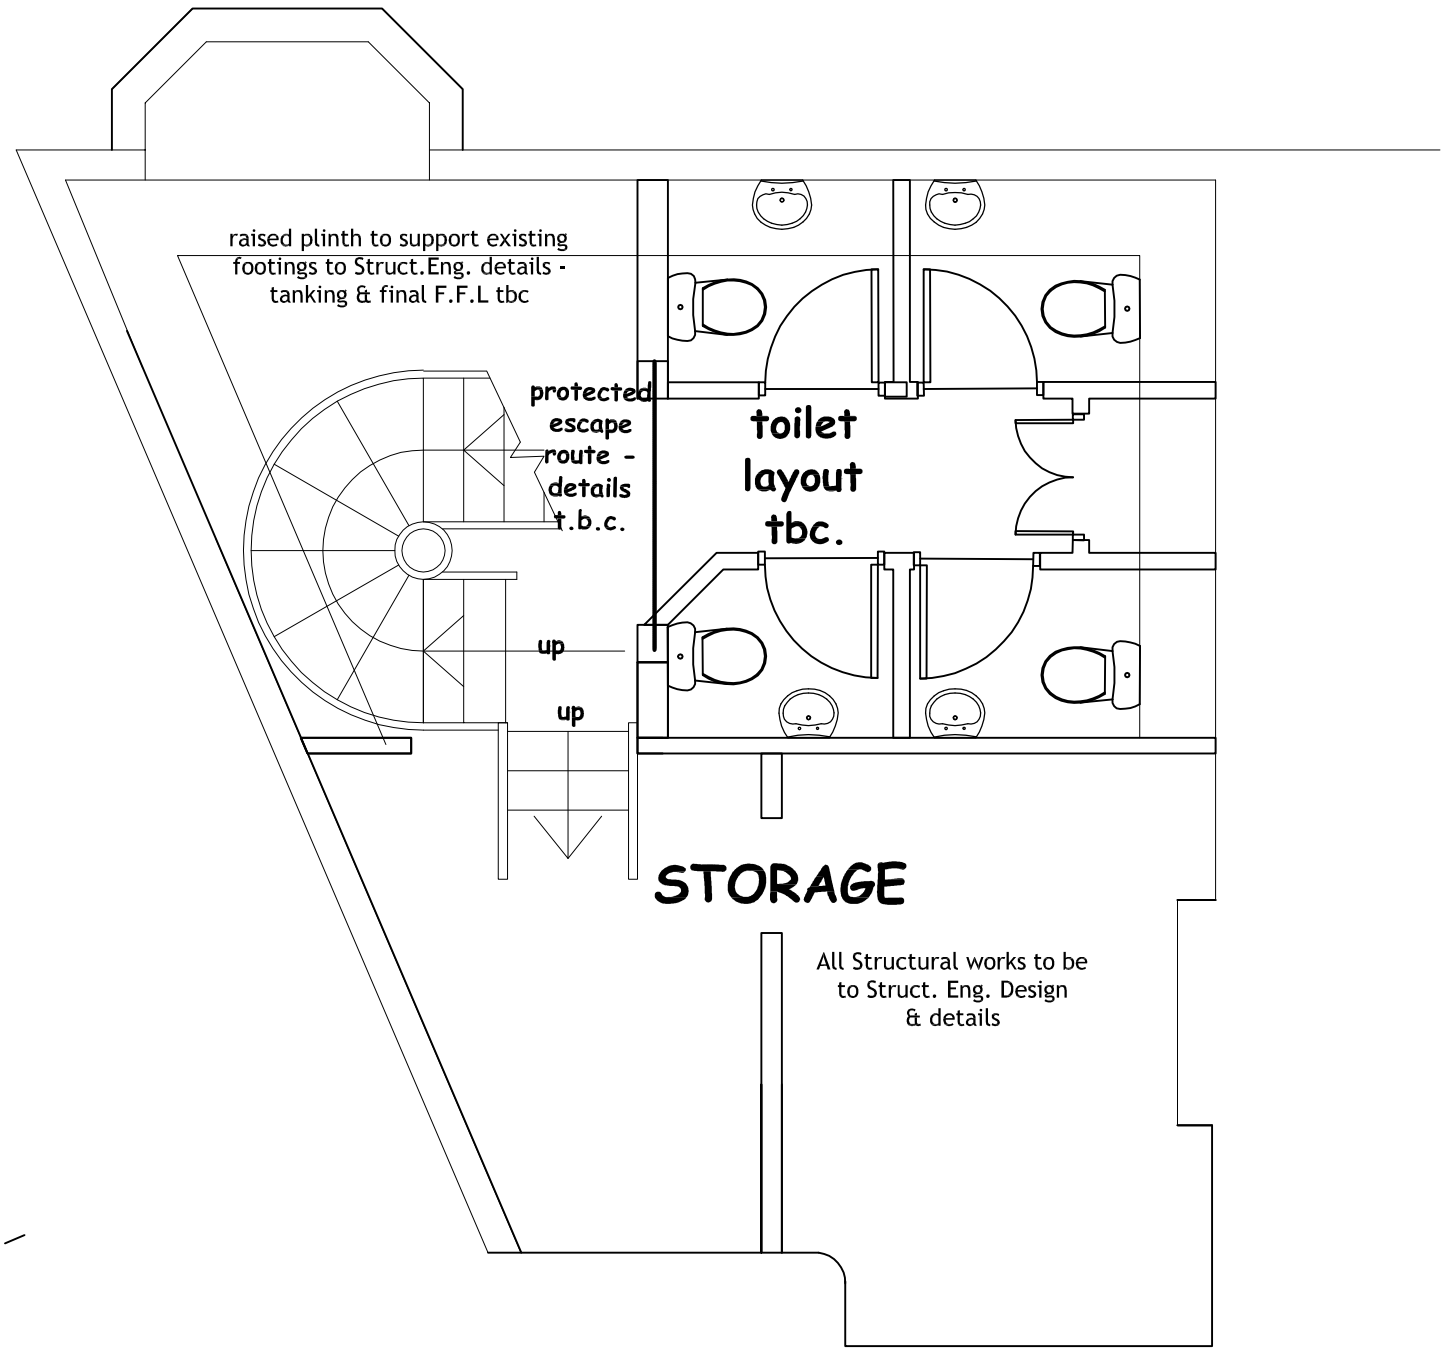

BASEMENT PLAN

This document is confidential to Malcolm Maginn (and its contents)and as such should be treated with the utmost care and consideration, and in no circumstances should it be disclosed, distributed, published or copied (whether in whole or in part) without the prior written consent of Malcolm Maginn.
NOTES:
All dimensions to be checked on site and any discrepancies reported prior to the commencement of work.
Do not scale from this drawing.
If in doubt, ask.

Rev.	Notes	Date	By

2M DESIGN
Malcolm Maginn, Architect, 9, Marigold Close, Macclesfield, SK11 8RG. tel. 01625 431912 mob. 07831 852346

This document is confidential to Malcolm Maginn (and its contents)and as such should be treated with the utmost care and consideration, and in no circumstances should it be disclosed, distributed, published or copied (whether in whole or in part) without the prior written consent of Malcolm Maginn.
NOTES:
All dimensions to be checked on site and any discrepancies reported prior to the commencement of work.
Do not scale from this drawing.
If in doubt, ask.

Job Title
PROPOSED RETAIL UNIT AT 9, BARLOW MOOR RD., DIDSBURY, M20 6TN

Drawing Title
PROPOSED BASEMENT LAYOUT PLAN

Scale **1:50 @ A3**	Sheet A3
Date **01.11.2013**	Drawn by mm

Drg No
2013.210.37