


BRADLEY BUILDING DESIGN LTD.
34, OAK DRIVE,
BRAMHALL,
STOCKPORT,
CHESHIRE.
SK7 2AD.
0161 439 0087
Mob 07989 326039
bradleybuildingdesign@btopenworld.com

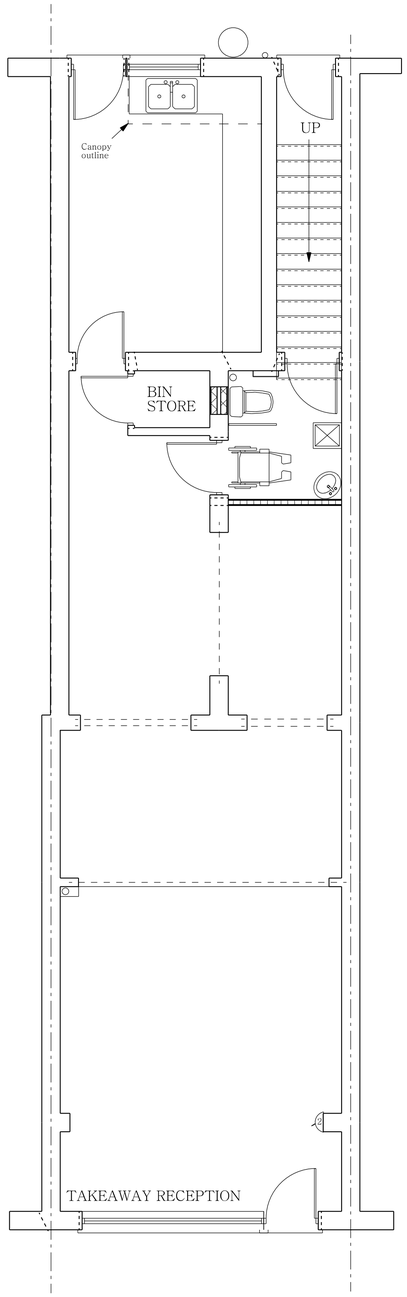

PROPOSED GROUND FLOOR PLAN

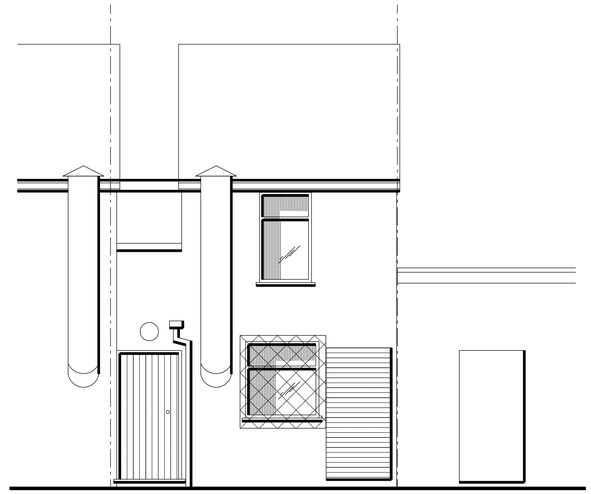

PROPOSED NORTH EAST FACING REAR ELEVATION

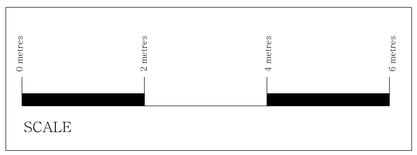

PROPOSED BUILDING
BUILDING REFURBISHMENT & SEPARATION
for
Ms. J. THUY LE,
at
148, OLDHAM ROAD,
MANCHESTER.

Scale 1:50 @ A1
Date DECEMBER 2012
Drawing Number 9021/7