
DRAWING 1

TREE LOCATION PLAN

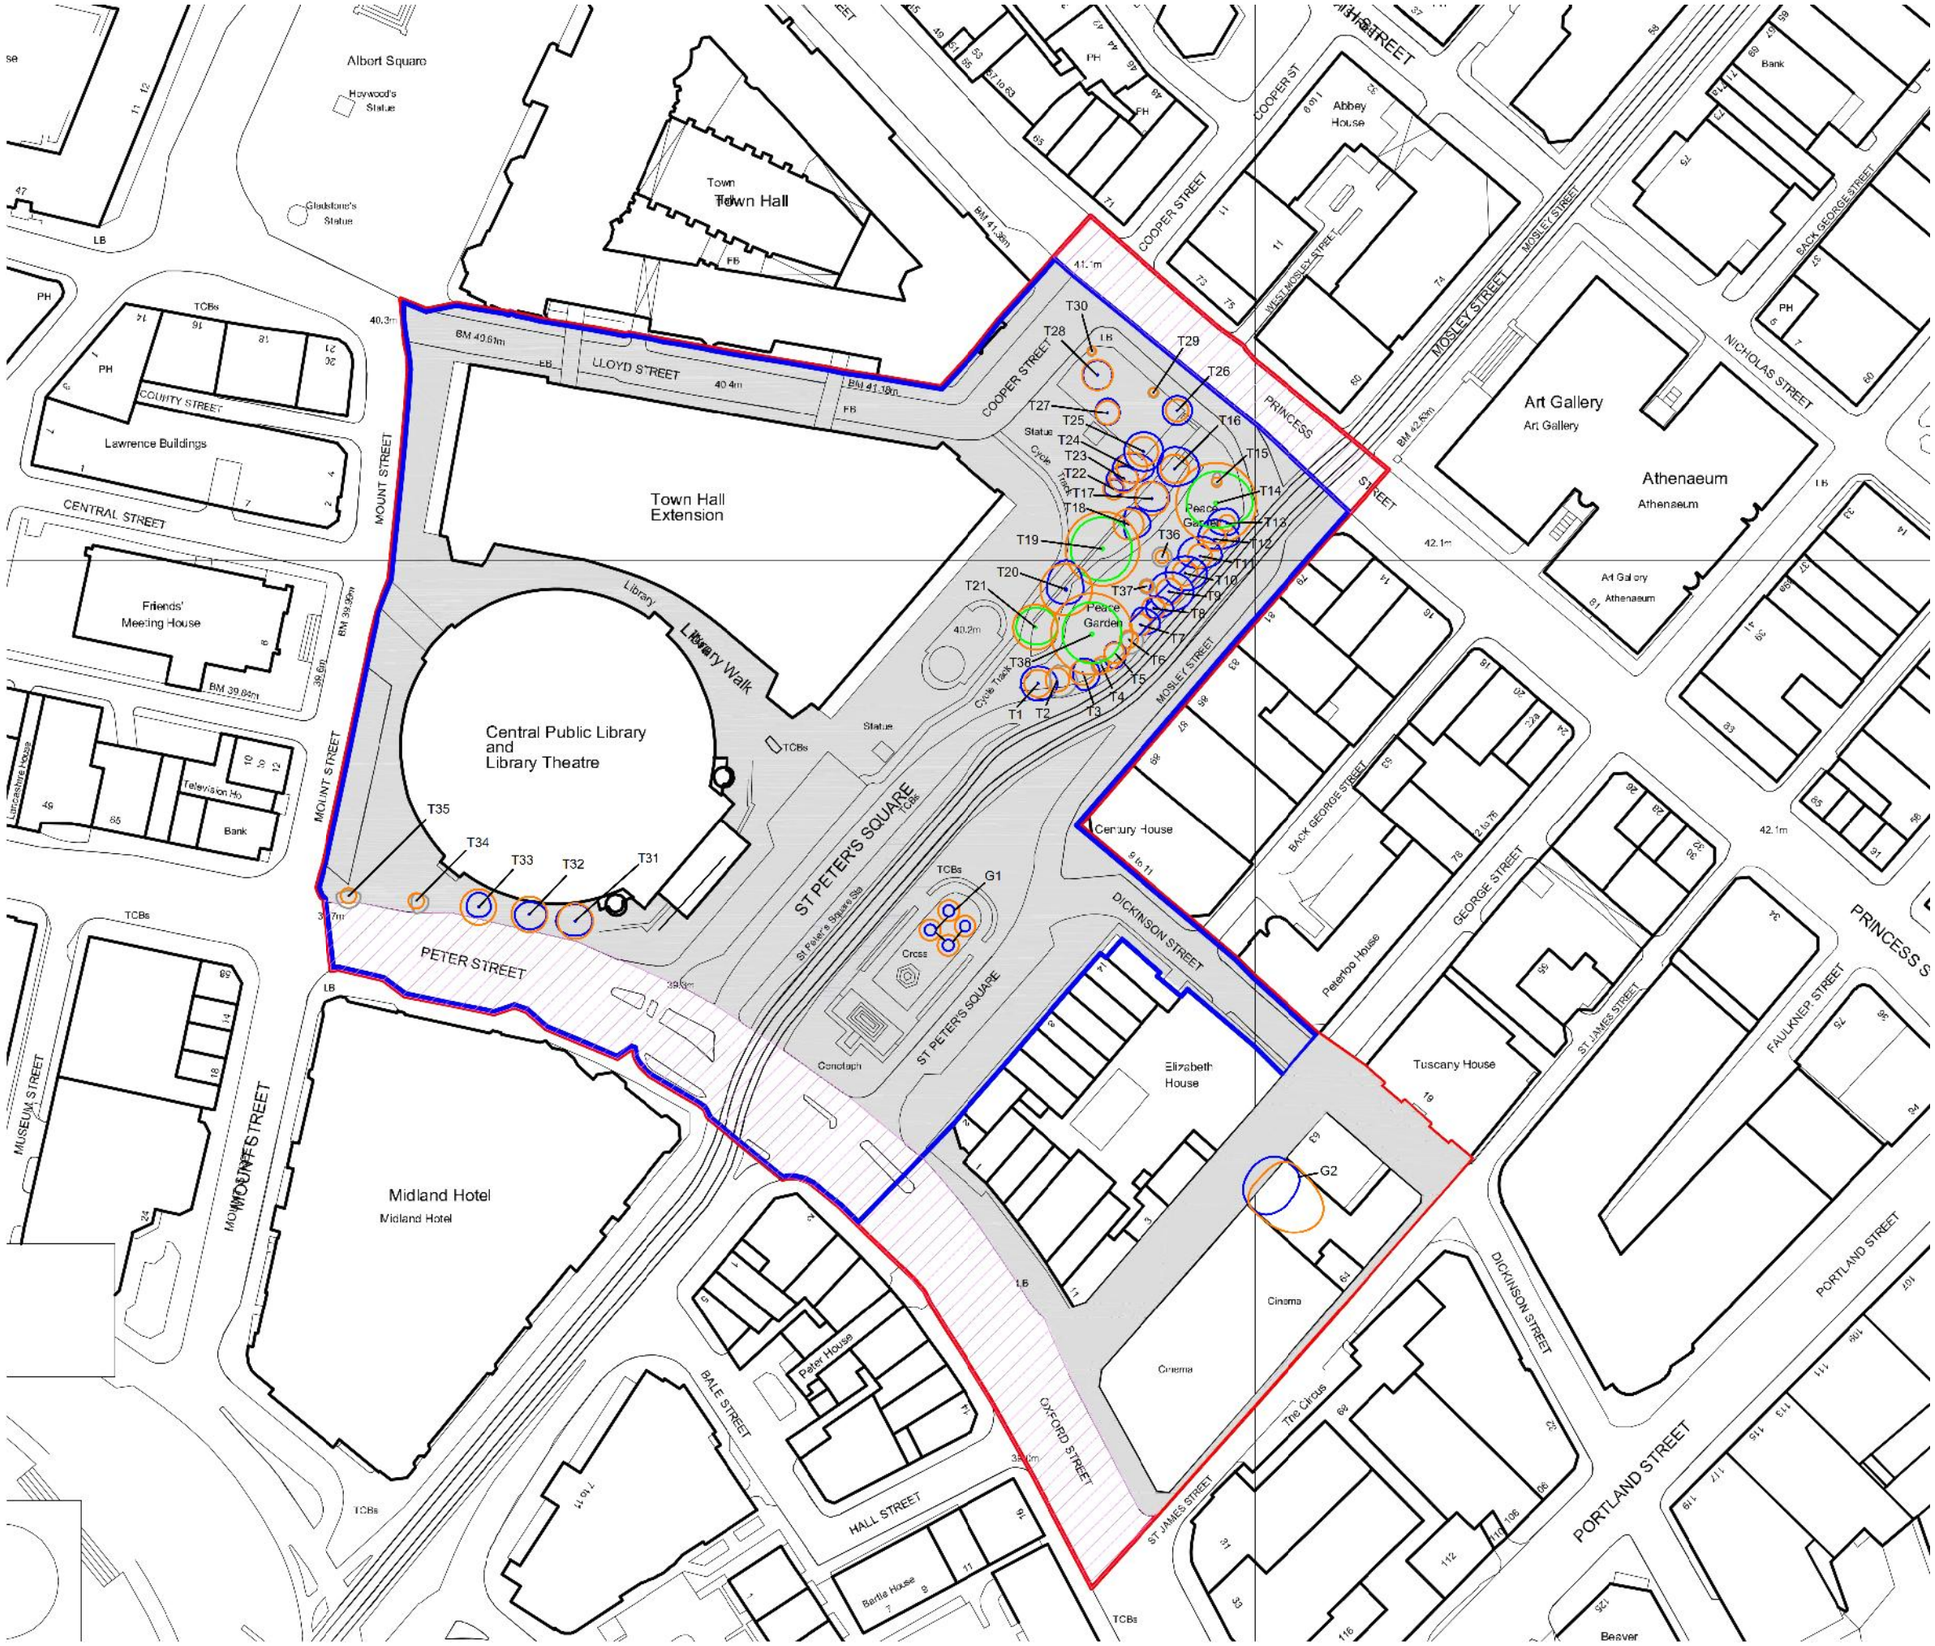

KEY

[This drawing must be reproduced in colour]

- T1 Individual trees
- G1 Groups of trees
- Root Protection Area (RPA)
- Survey area
- Scope of design competition

Tree Categorisation

(Tree quality assessment based on BS 5837:2012 Trees in relation to design, demolition and construction - Recommendations)

- Category A (High quality)
- Category B (Moderate quality)
- Category C (Low quality)

NOTE: This drawing should be read in conjunction with the respective Arboricultural Data Sheets (Appendix 1).

Rev	Description	Drawn	Approved	Date

TEP
Genesis Centre
Birchwood Science Park Warrington
WA3 7BH
Tel 01925 844004
Fax 01925 844002
e-mail tep@tep.uk.com

Project

St Peter's Square and Library Walk: Arboricultural Implications Assessment


Title

Tree Location Plan (existing)

Drwg No		
D3401.001		
Scale 1:1250 @ A3		Date 08/06/12
Drawn RNT	Checked ROS	Approved ROS

DRAWING 2

TREE REMOVAL PLAN

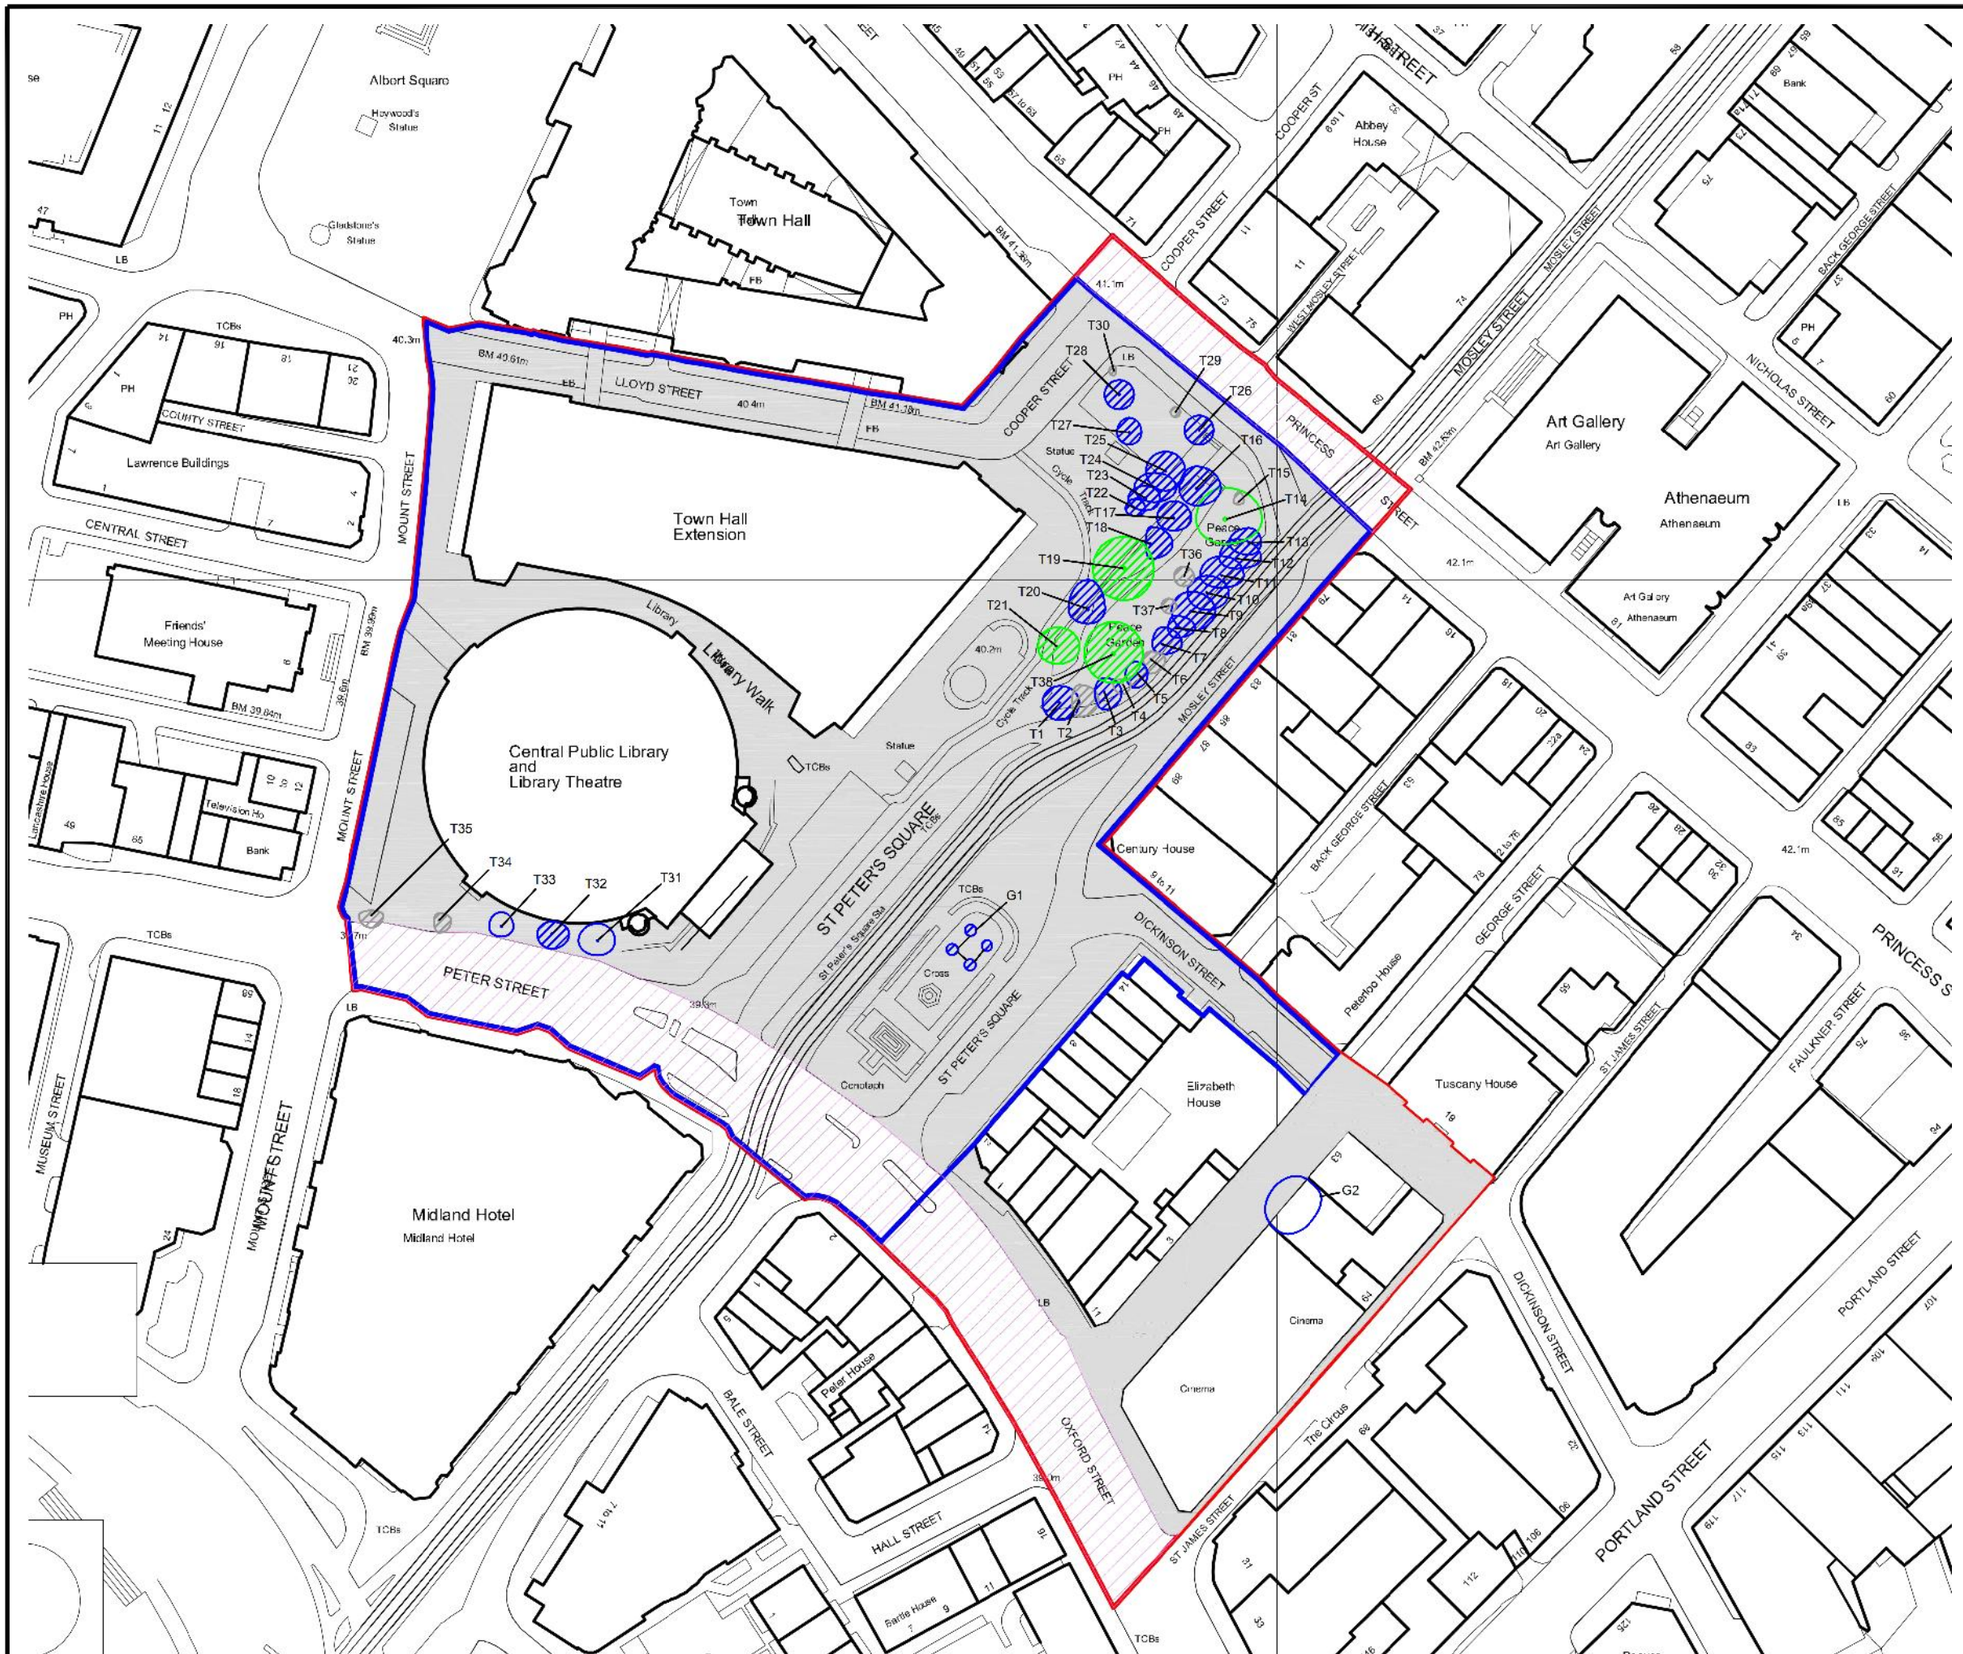

KEY

[This drawing must be reproduced in colour]

T1 Individual trees

G1 Groups of trees

Survey area

Scope of design competition

Trees to be retained

(Tree quality assessment based on BS 5837:2012 Trees in relation to design, demolition and construction - Recommendations)

Category A
(High quality)

Category B
(Moderate quality)

Category C
(Low quality)

Trees to be removed

(Tree quality assessment based on BS 5837:2012 Trees in relation to design, demolition and construction - Recommendations)

Category A
(High quality)

Category B
(Moderate quality)

Category C
(Low quality)

NOTE: This drawing should be read in conjunction with the respective Arboricultural Data Sheets (Appendix 1).

Rev	Description	Drawn	Approved	Date

TEP
Genesis Centre
Birchwood Science Park Warrington
WA3 7BH
Tel 01925 844004
Fax 01925 844002
e-mail tep@tep.uk.com

Project

St Peter's Square and Library Walk: Arboricultural Implications Assessment

Title

Tree Removal Plan

Drwg No
D3401.002

Scale	Date
1:1250 @ A3	08/06/12

Drawn	Checked	Approved
RNT	ROS	ROS