

Existing Elevation 1

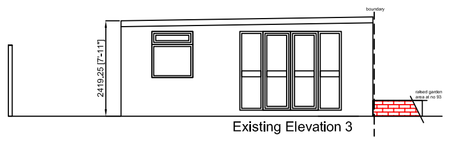

Existing Elevation 3

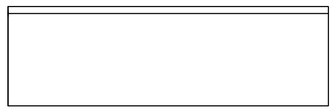

Existing Elevation 4

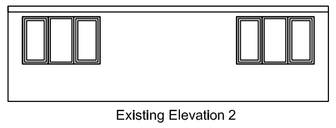

Existing Elevation 2

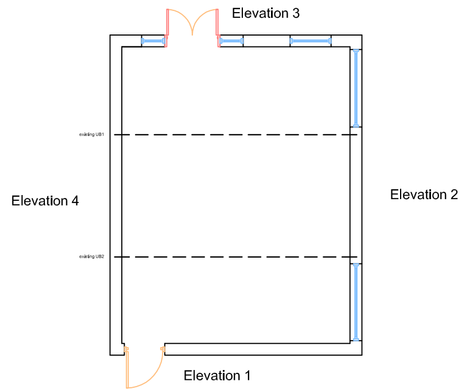

Existing Plan View

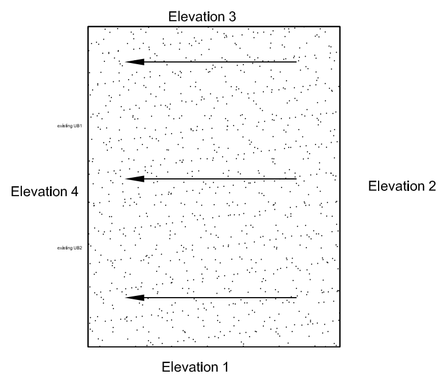

Existing Roof Plan

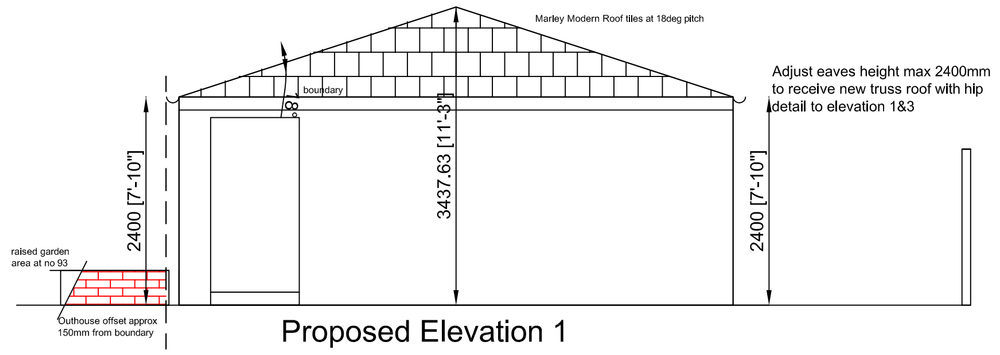

Proposed Elevation 1

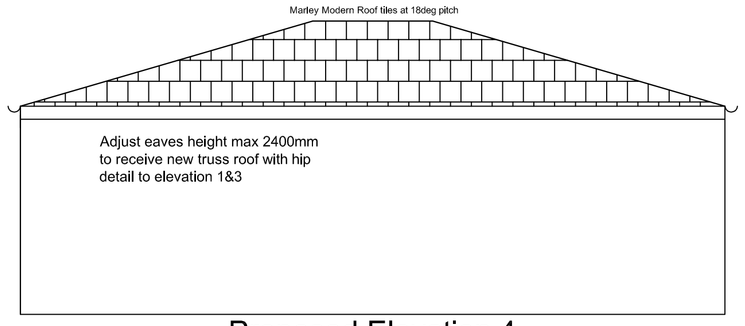

Proposed Elevation 4

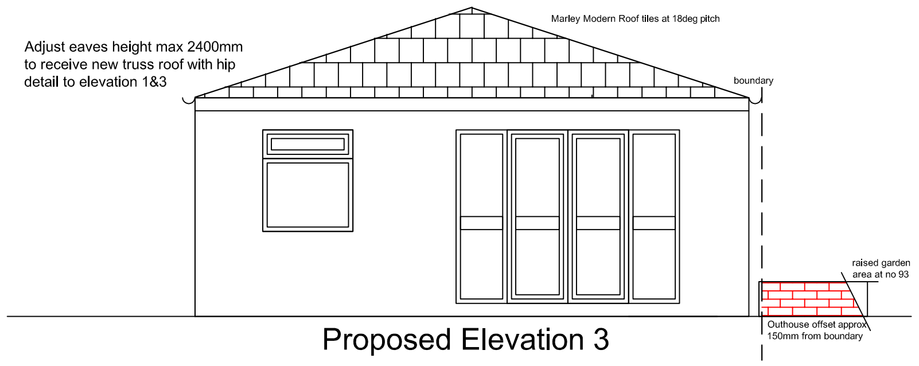

Proposed Elevation 3

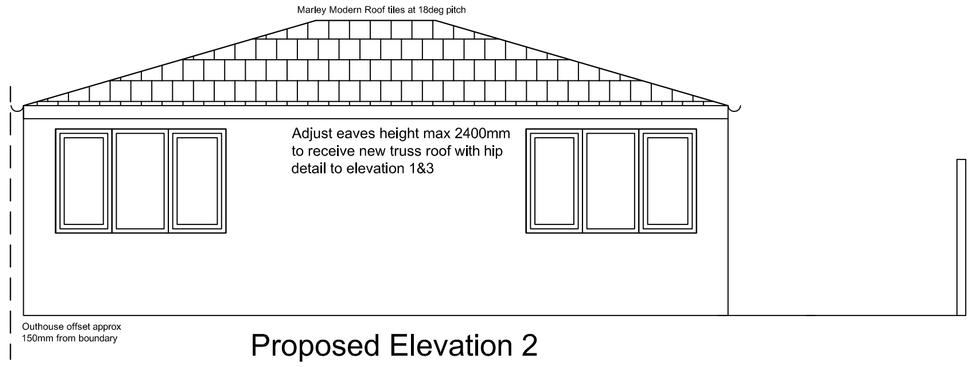

Proposed Elevation 2

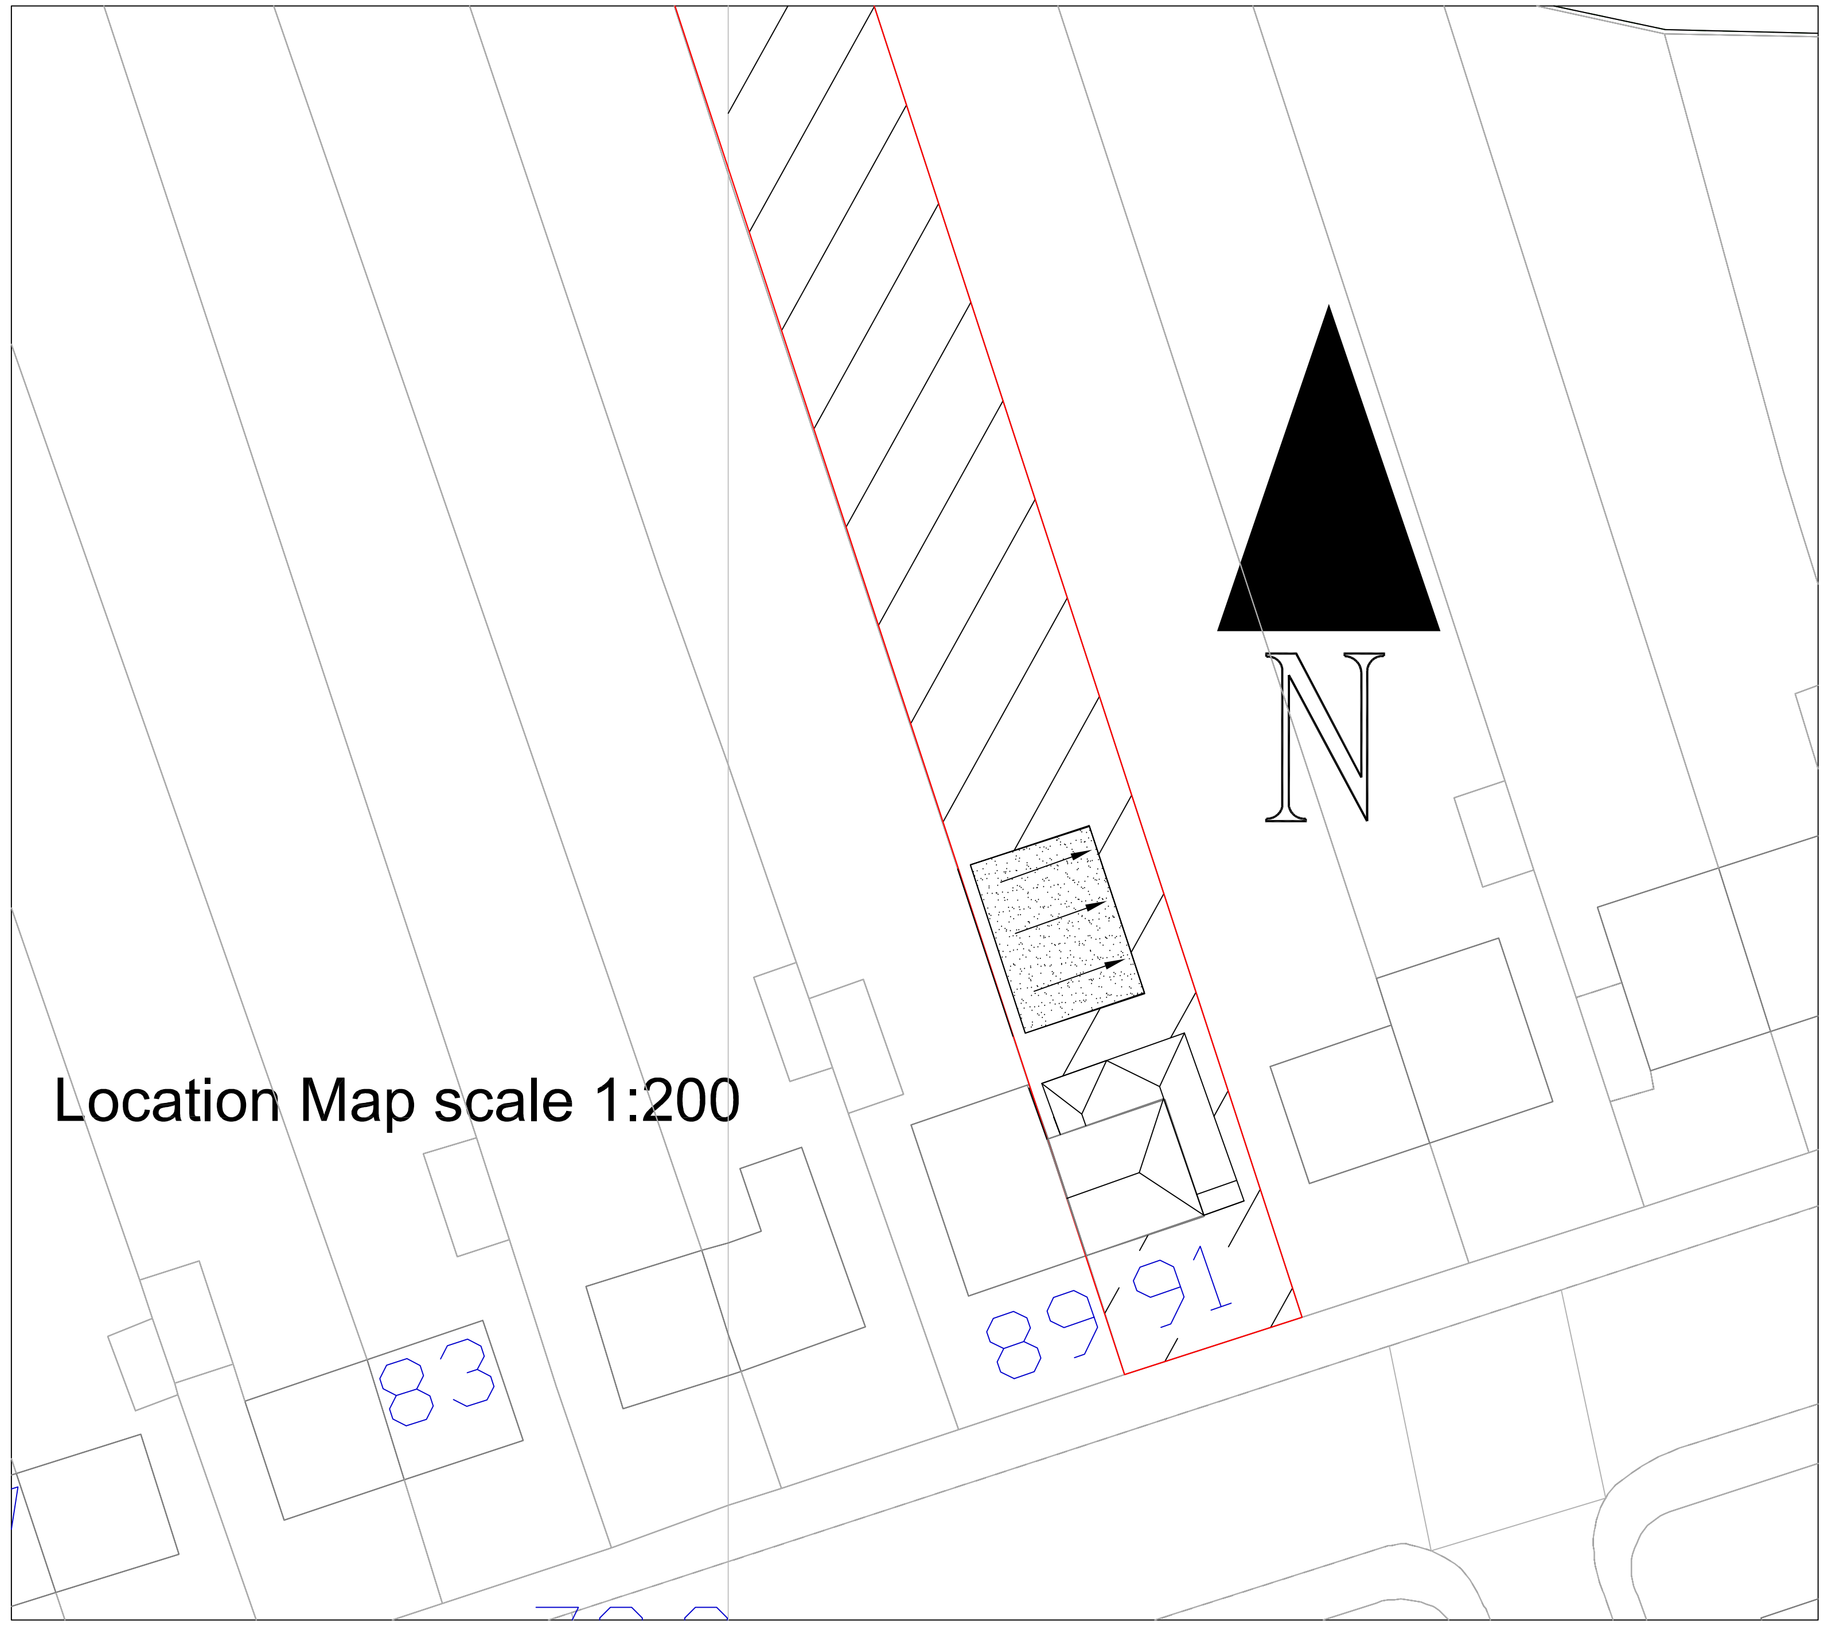

Location Map scale 1:200

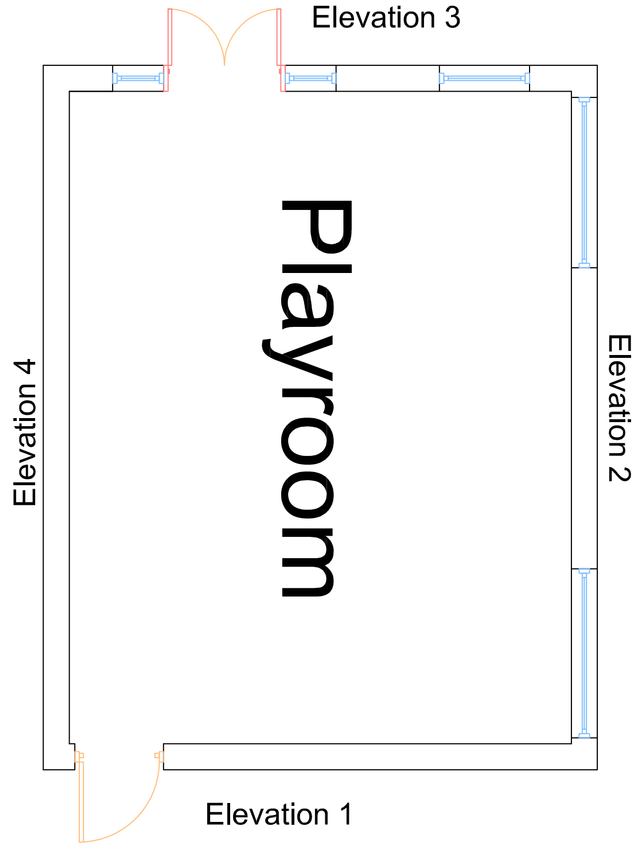

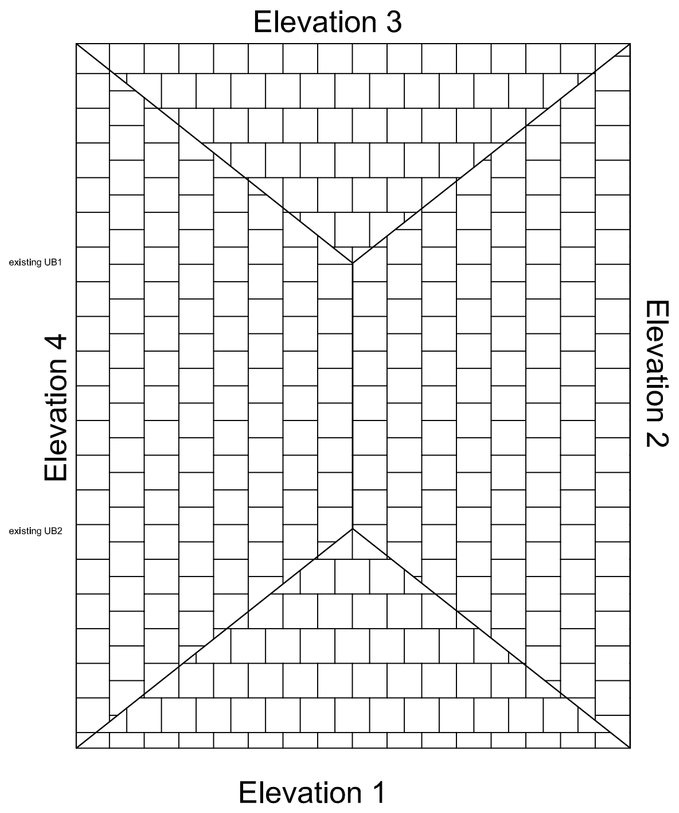

resubmission of 103848/FH/2013/N1
amended REV: 000

Scale 1:100 & 1:50	Project Mr. M. Nawaz 91 Wilton Road, Crumpsall, Manchester M3 4PD. 07795832926
Drawn	
Checked	
Date 08.02.14	Title **Retrospective Application Study and playroom with hip tiled roof**
CAD File NM/91WILTON/1013/006	
Dwg No 001	
Revision 000	