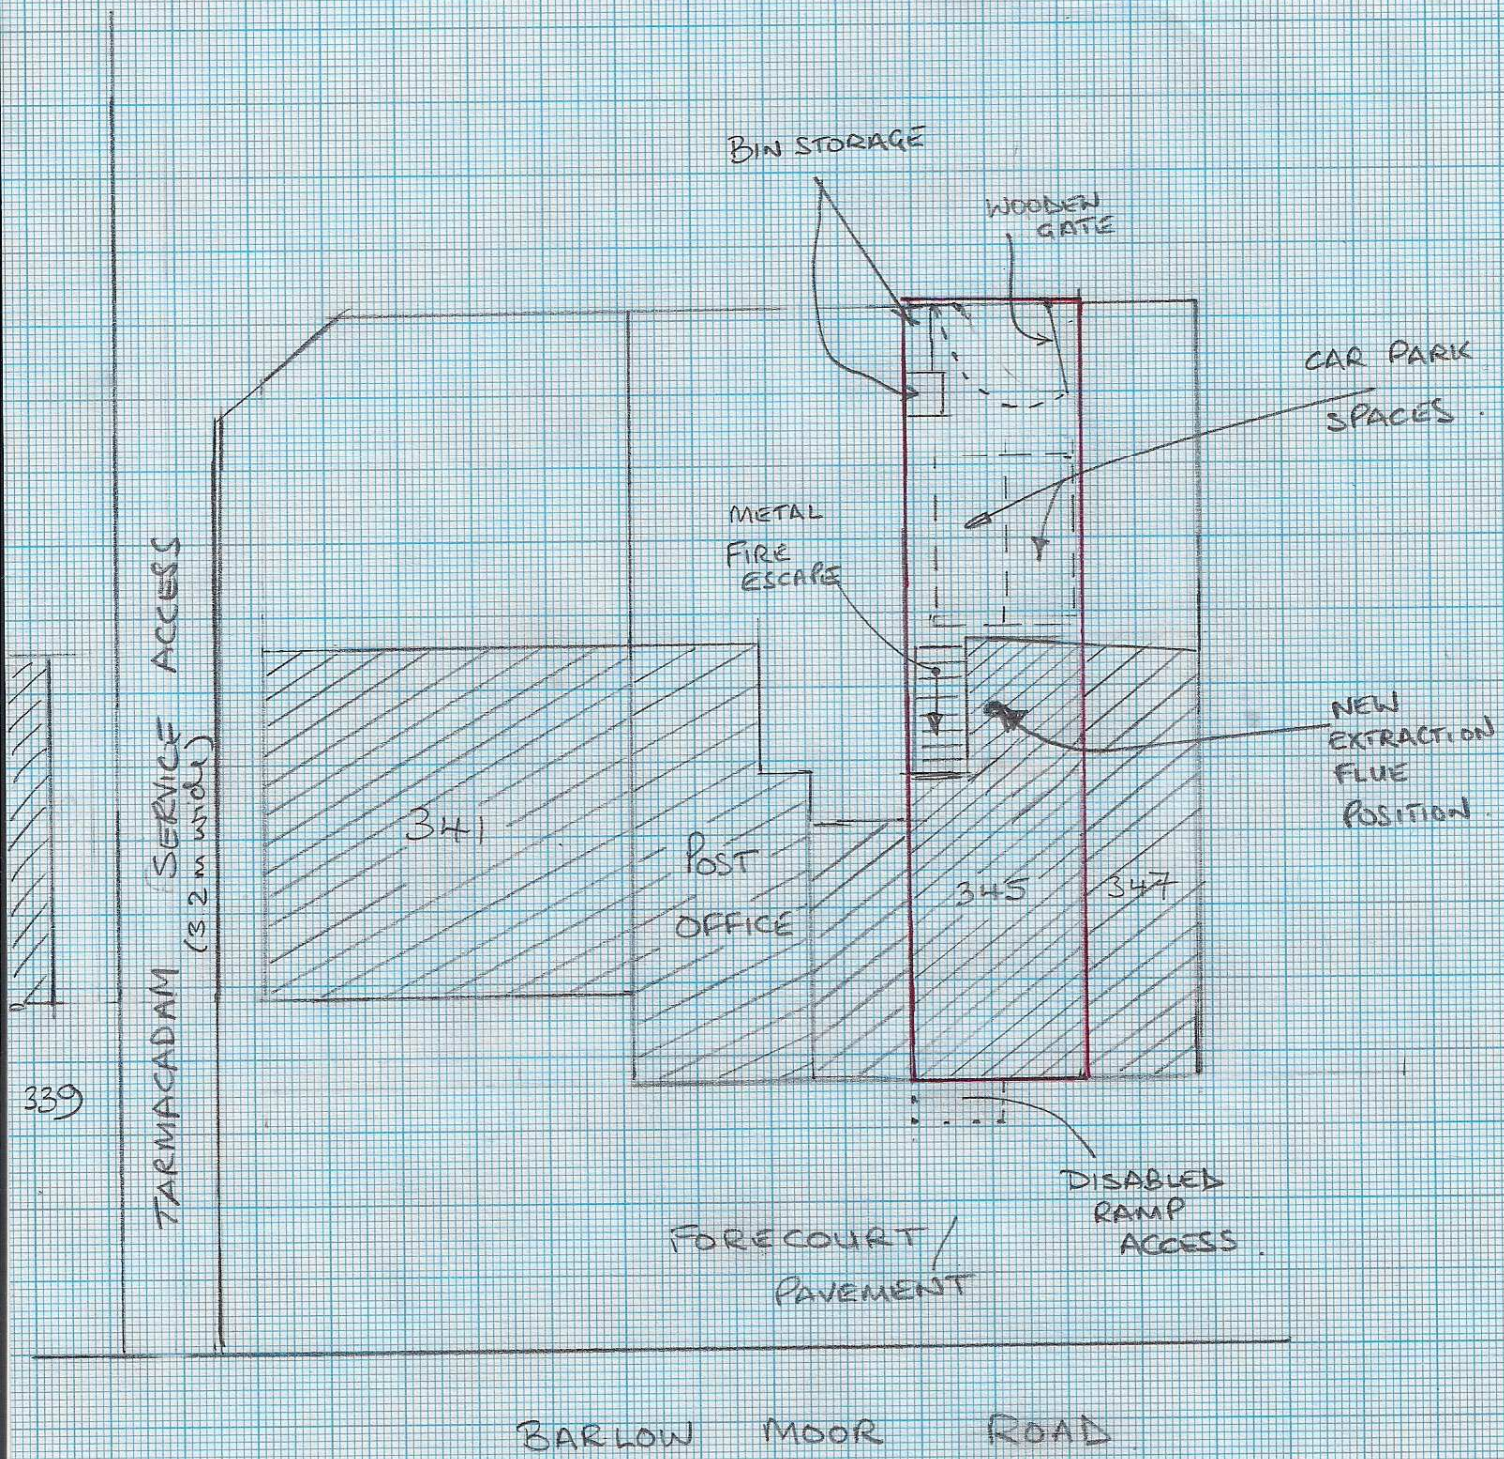

345 BARLOW MOOR ROAD

PLAN

Scale 1:250