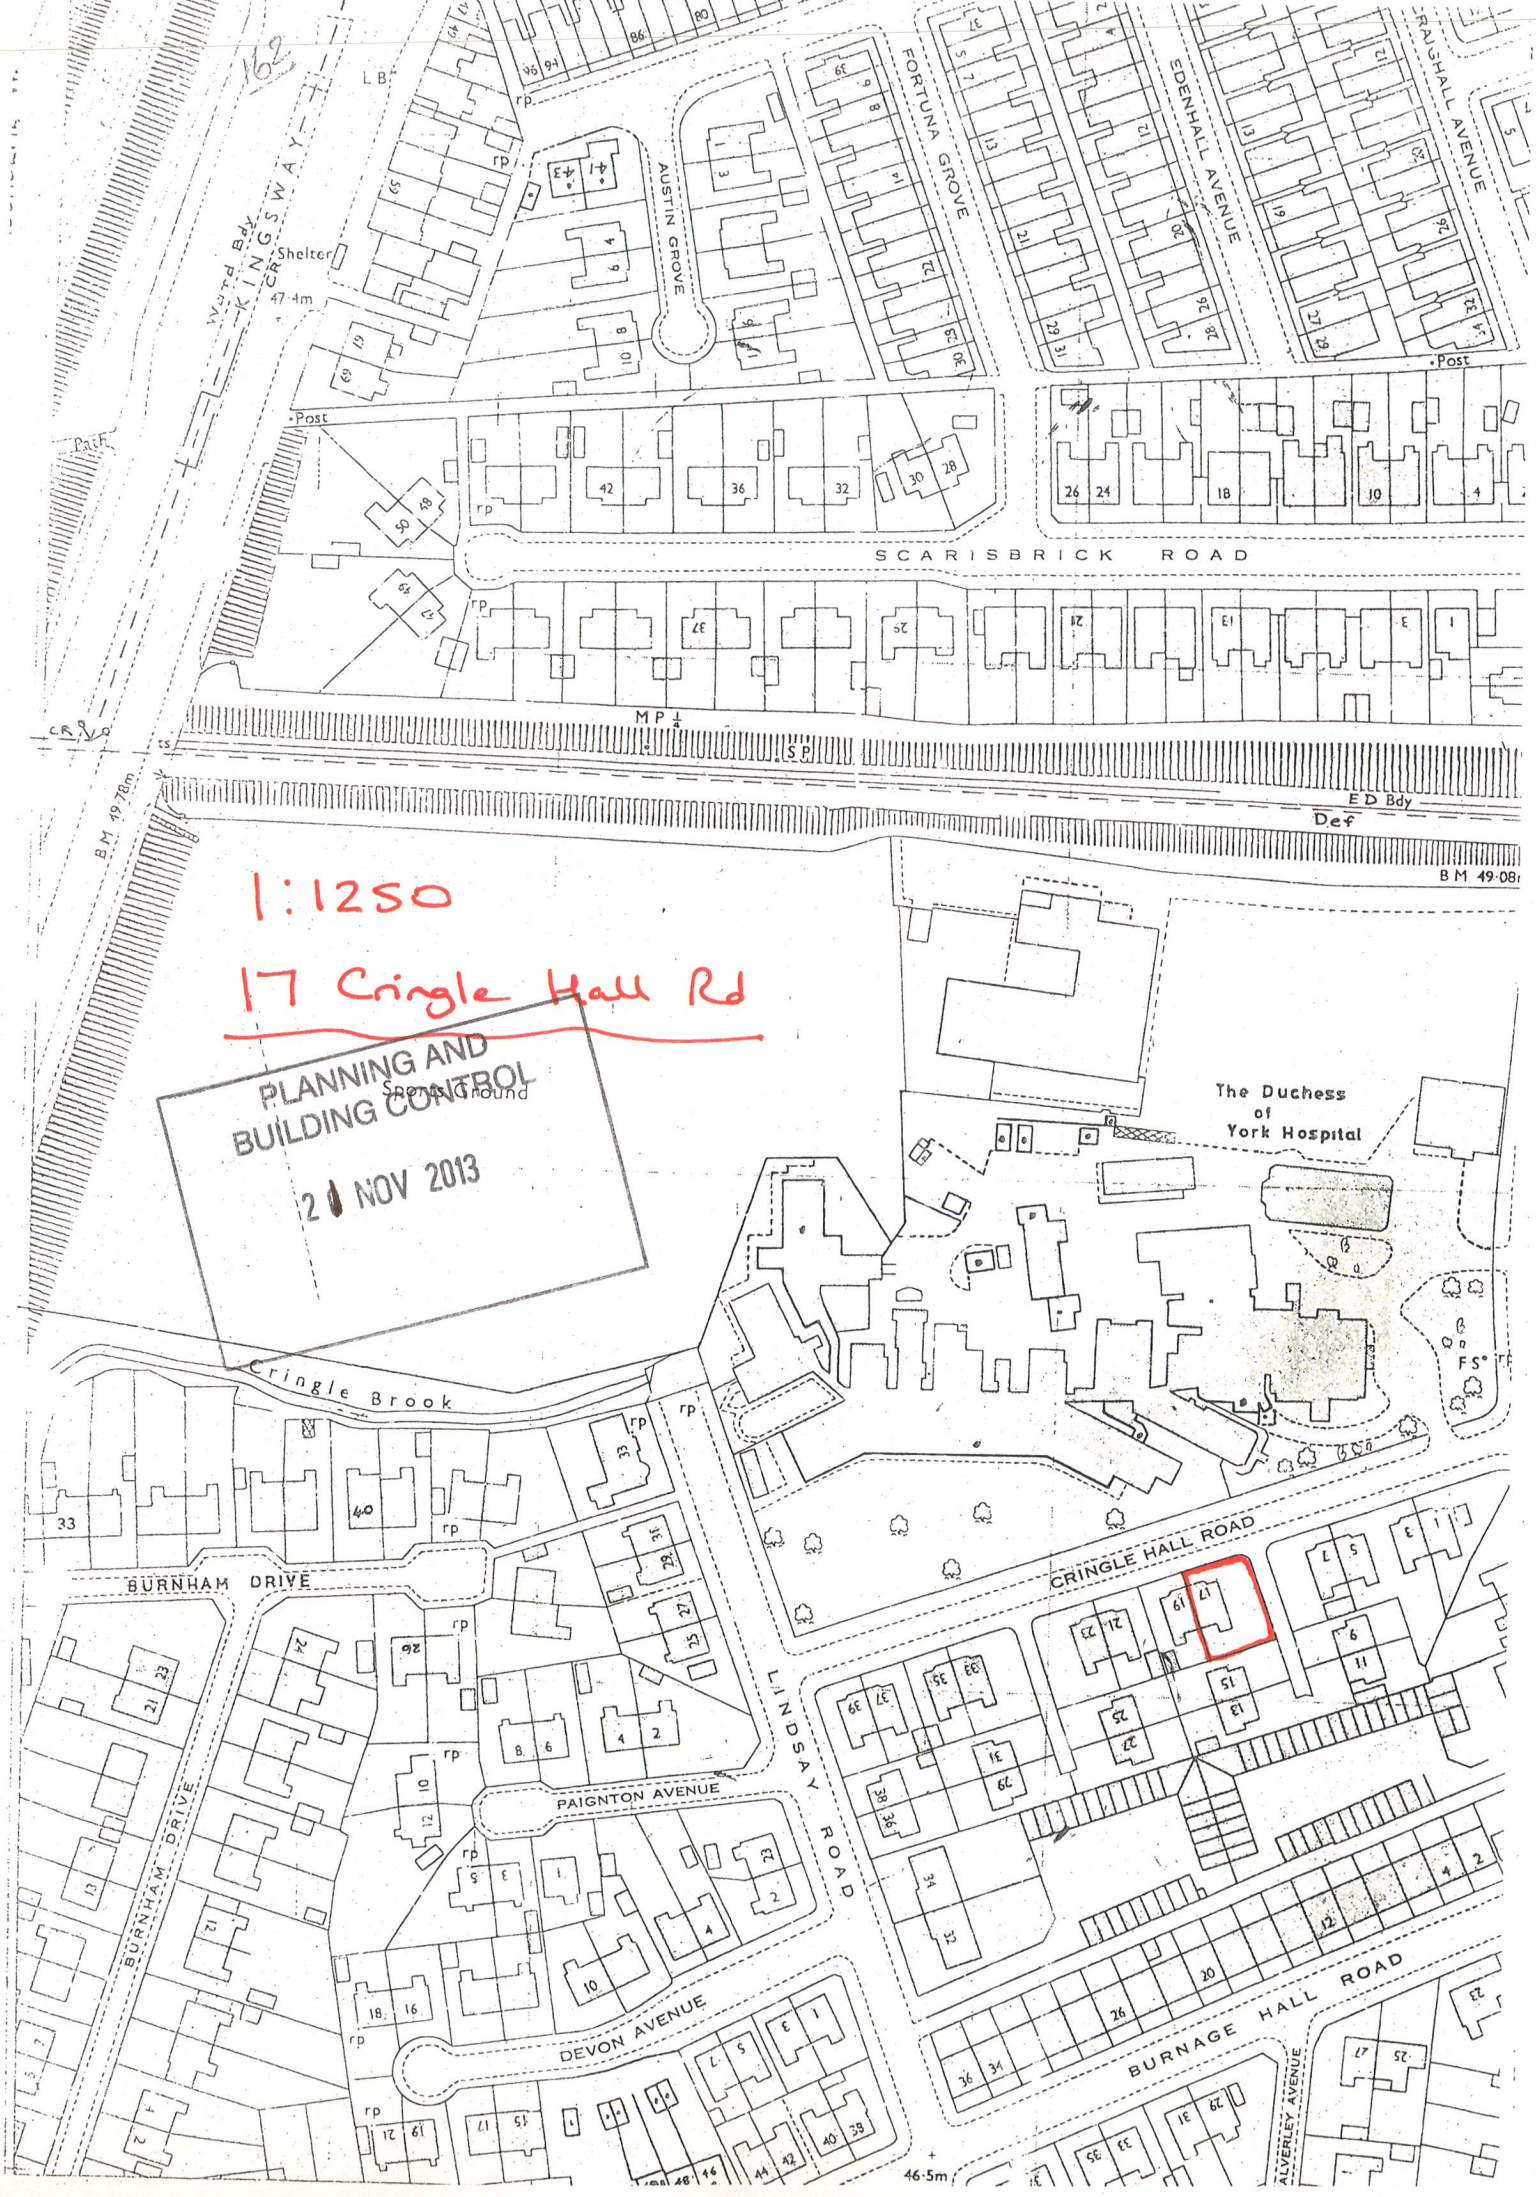
162
KINGSWAY
Shelter
47·4m
AUSTIN GROVE
FORTUNA GROVE
EDENHALL AVENUE
CRAIGHALL AVENUE
Post
SCARISBRICK ROAD
MP ¼
SP
ED Bdy
Def
BM 49·08m
BM 49·78m
1:1250
17 Cringle Hall Rd
PLANNING AND BUILDING CONTROL
Sports Ground
21 NOV 2013
The Duchess of York Hospital
Cringle Brook
BURNHAM DRIVE
CRINGLE HALL ROAD
LINDSAY ROAD
PAIGNTON AVENUE
DEVON AVENUE
BURNAGE HALL ROAD
ALVERLEY AVENUE
46·5m