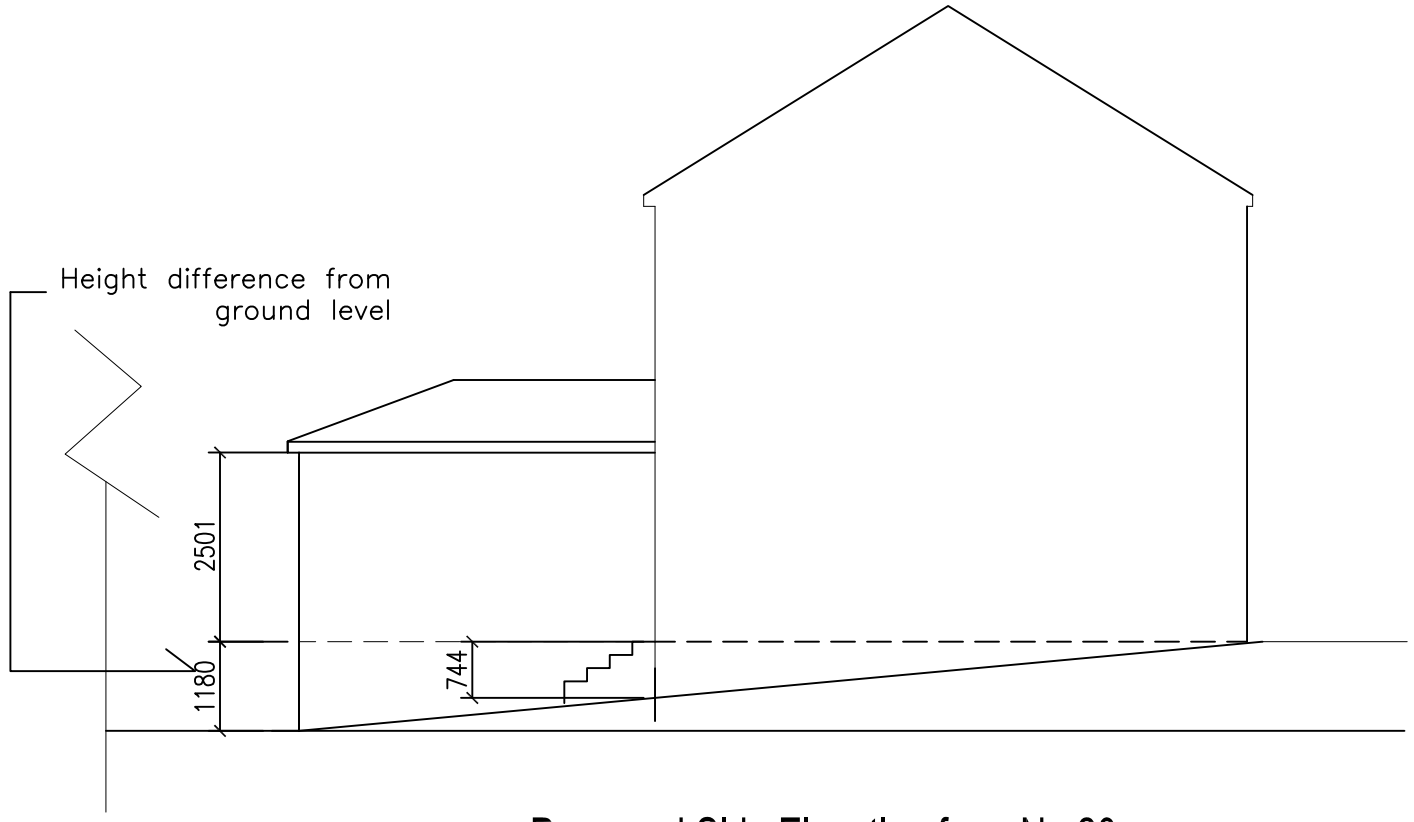

Proposed Side Elevation from No 20

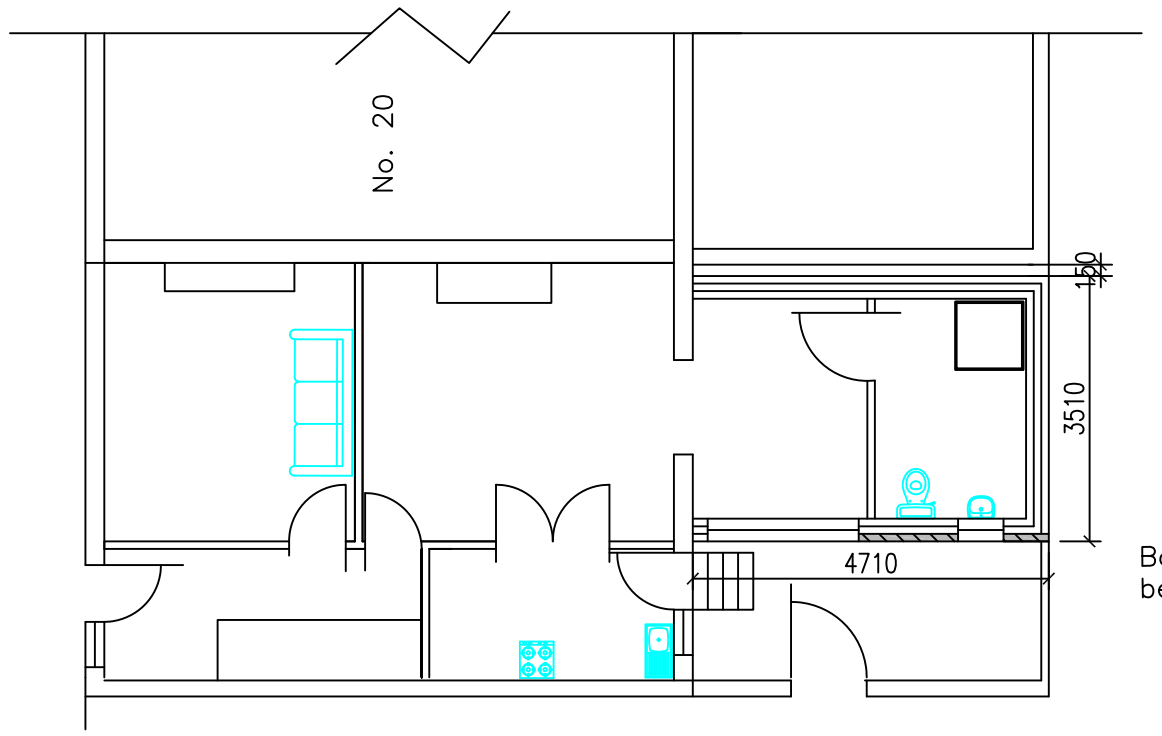

Boundary wall to be maintained.

Proposed Ground Floor Plan

		REVISION	initial
no.	date	description	

H S H
Architectural Design Services
428 Cheetham Hill Road Cheetham Manchester
M8 9LE. UK 01617956385,07940197 333

project title	Proposed ground floor extension to create a wash room.
client	Mian Rashid Ahmad
dwg. title	Proposed Plan & Elevations

dwg.no.	sheet no.	scale.	job no.
04		1:100 @ A3	

drawn by.	checked by.	approved by.	date
ON		-	Sept 2013