
Project: 16 Albion Street, Manchester M1 5NZ
Change of Use from A1/A3/B1 to D1 [Dental Practice].
Application Number: 104077/FO/2013
Drawing: SK-010, Date: 11-11-13

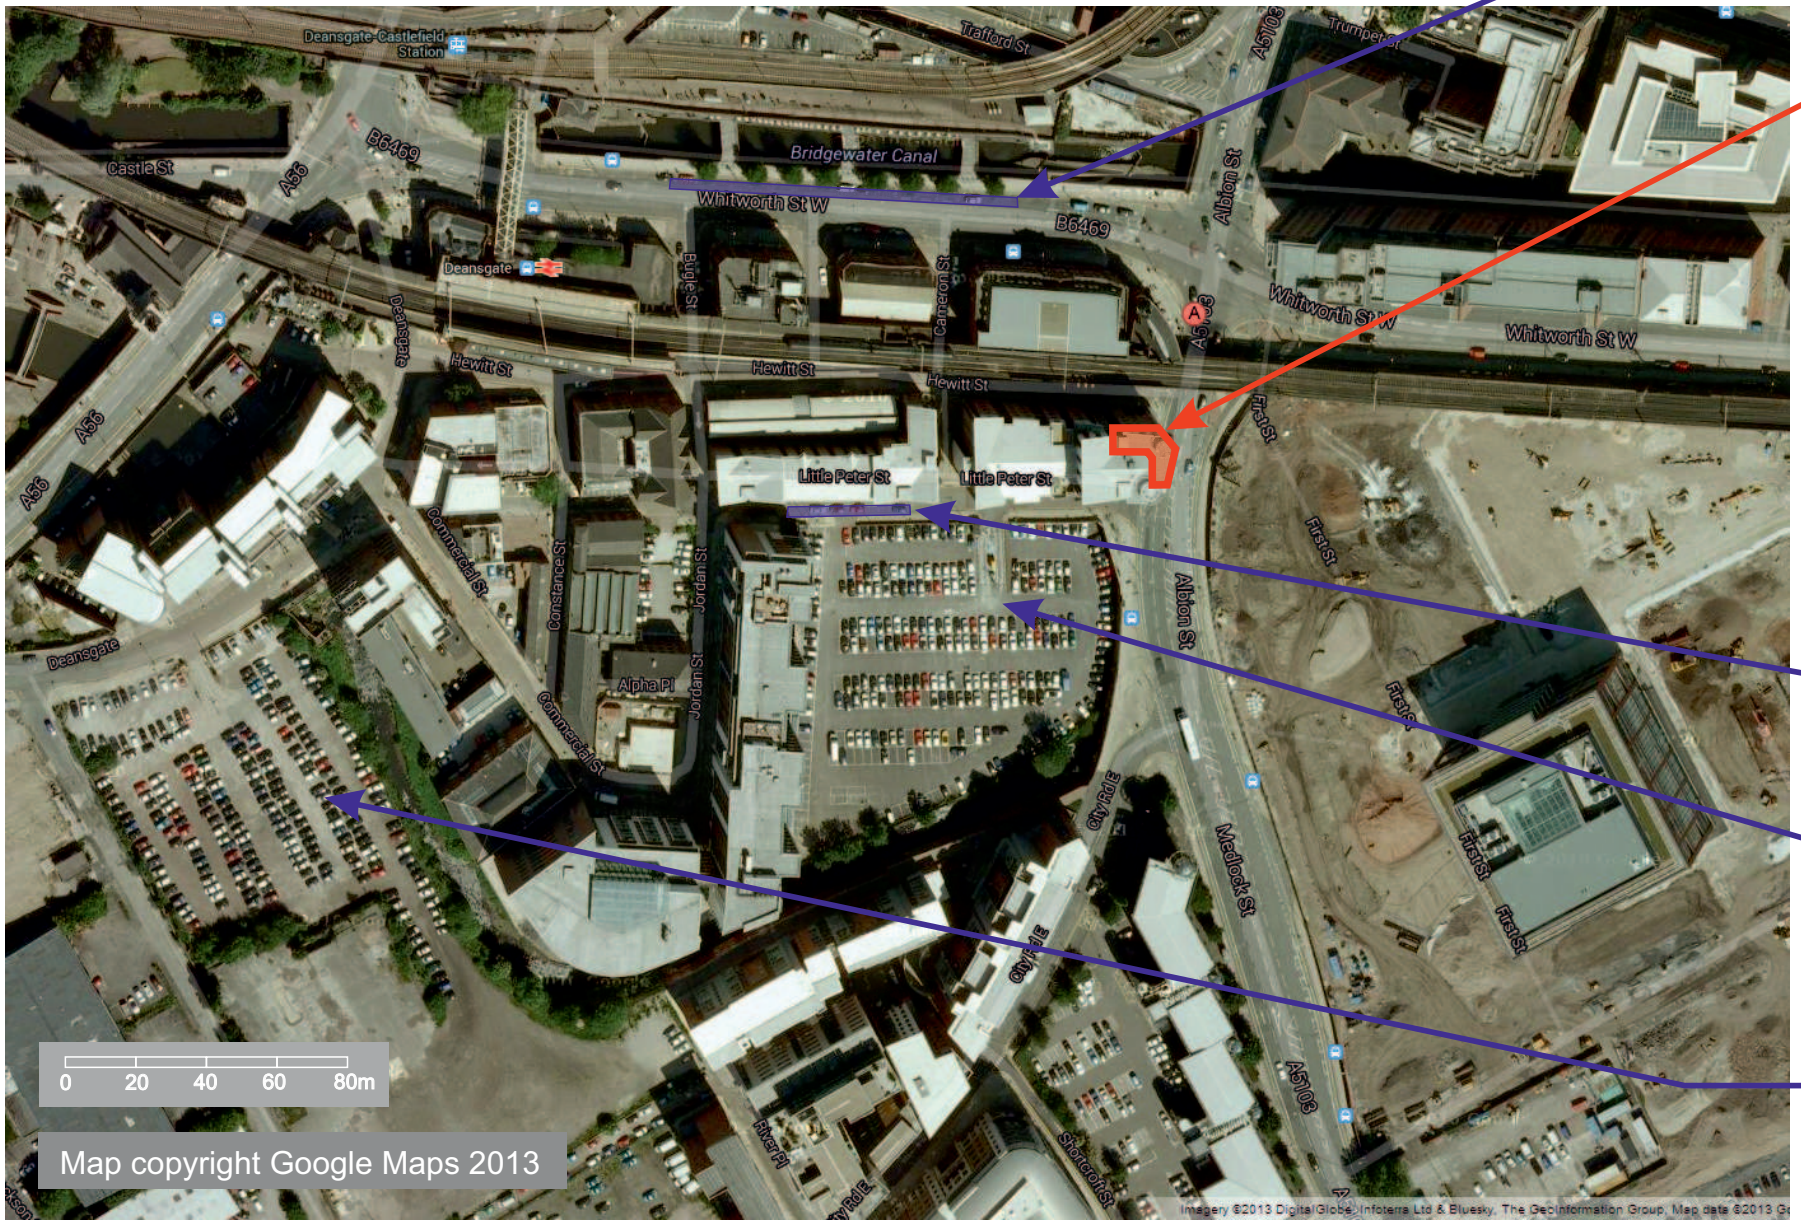

On street car parking, Whitworth Street West.

The Site

On street car parking, Little Peter Street.

Car parking NCP Bridgewater Car Park

Car parking Euro Car Parks Owen Street.