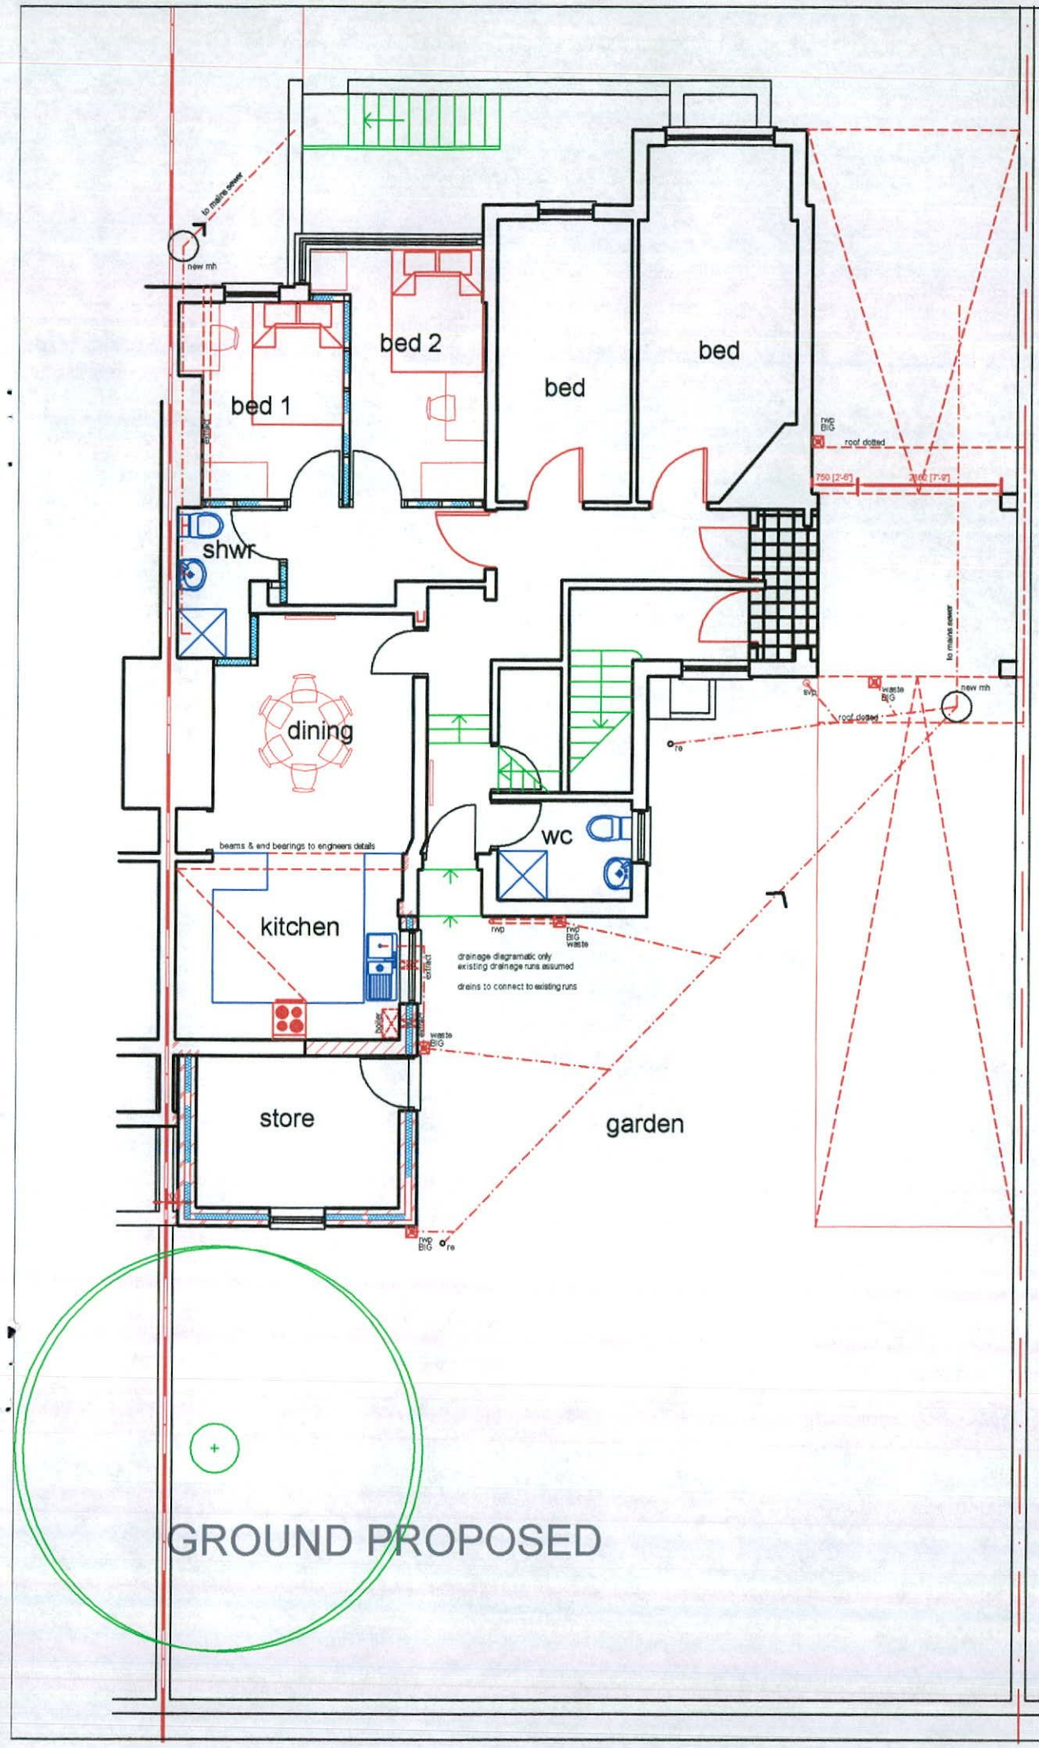

GROUND PROPOSED

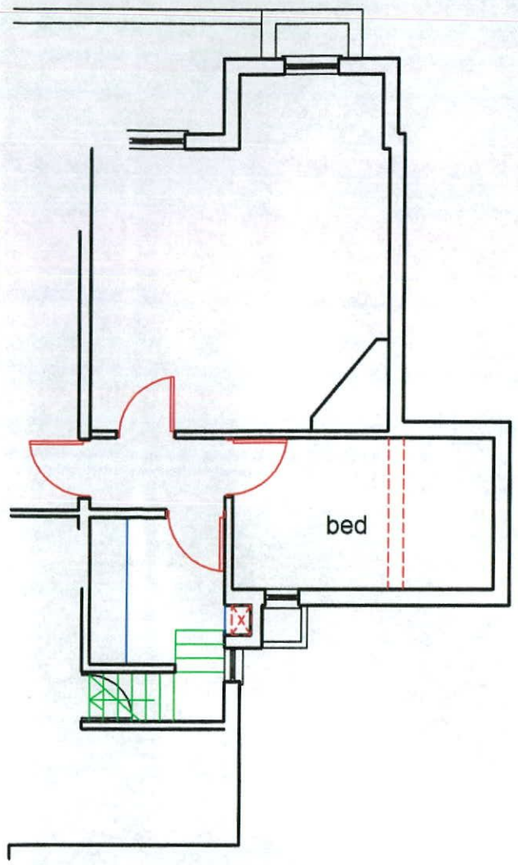

BASEMENT PROPOSED

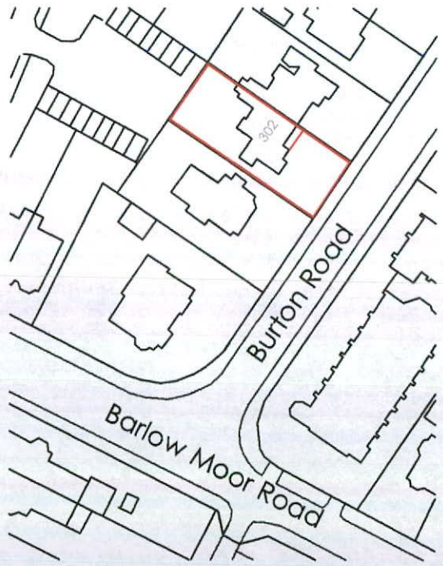

LOCATION PLAN 1:1250

PLANNING AND BUILDING CONTROL
27 NOV 2013

PROPOSED

Dimensions to suit overall existing dimensions
Applicant to confirm boundary.
Drawings to be read in conjunction.
This drawing is for the purpose of obtaining Local Authority approvals only and may not contain a full specification of the works.
Do not scale off this drawing.
All dimensions to be checked on site prior to commencing works.

Applicant should be aware that The Party Wall Act may apply where building work is on or near the boundary.

N.GEDAL
BA Hons Dip ARCH RIBA
ARCHITECT

CLIENT
302 Burton Road
West Didsbury
Manchester
M20 2WA

Architects
N.Gedal
4 Rutters Lane
Hazel Grove
Stockport
SK7 5AY
Tel: 0161-419 - 9757
najibgedalarchitects@hotmail.com

DRAWING TITLE

Side Extension
Proposed Plans

DRAWING No - DSE 03

SCALE 1:100@A3
DATE 18.11.13

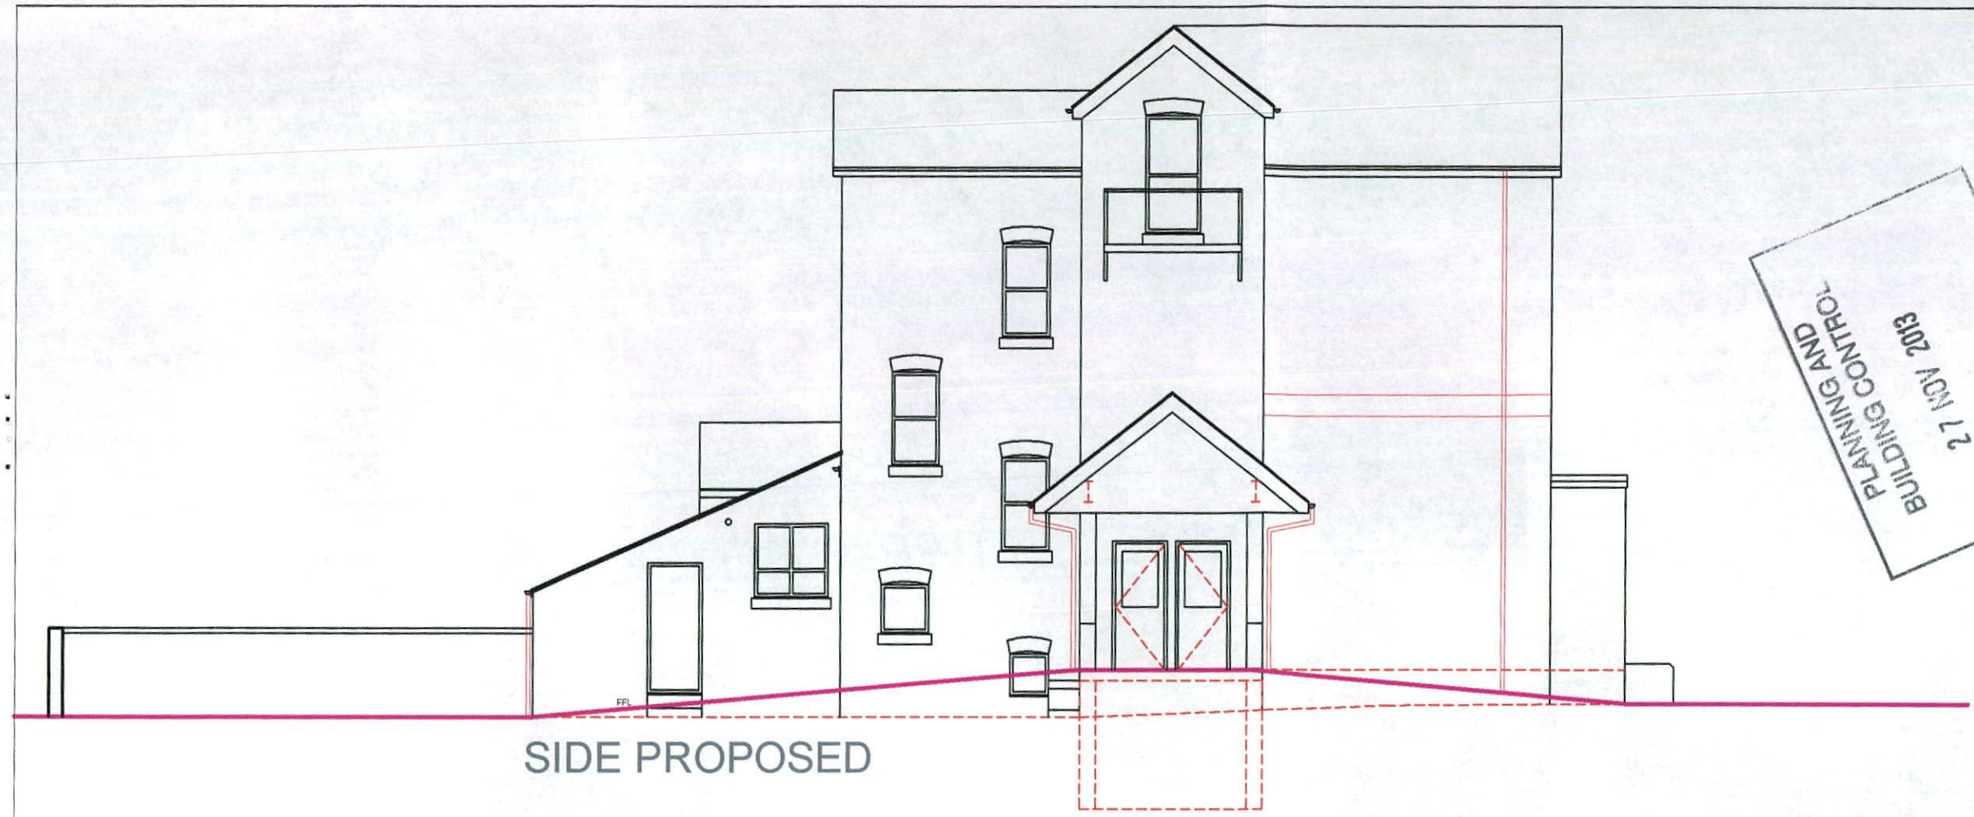

SIDE PROPOSED

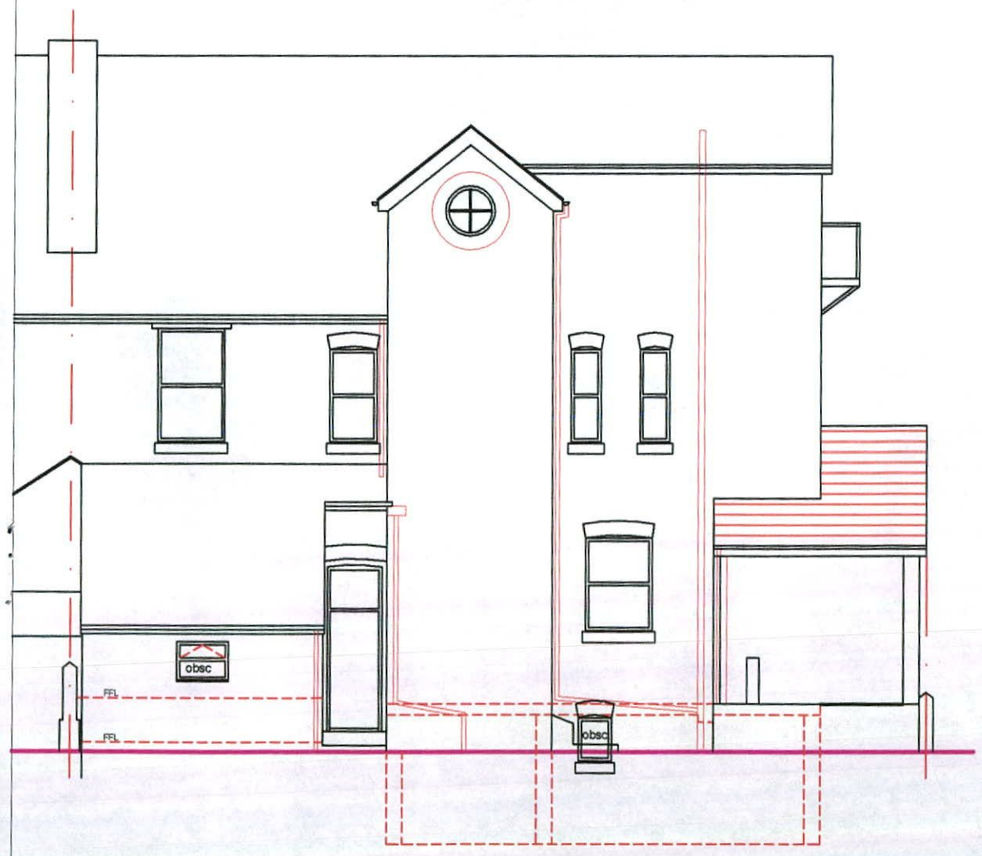

REAR PROPOSED

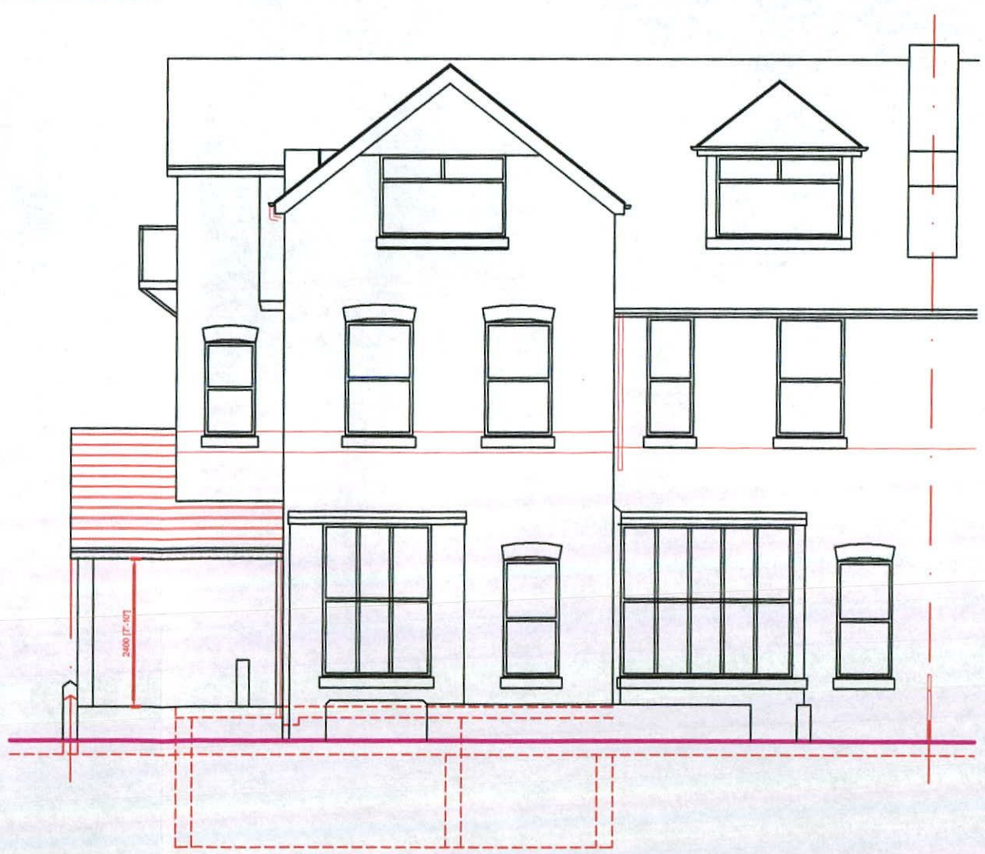

FRONT PROPOSED

PLANNING AND BUILDING CONTROL
27 NOV 2013

PROPOSED

Dimensions to suit overall existing dimensions
Applicant to confirm boundary.
Drawings to be read in conjunction.
This drawing is for the purpose of obtaining Local Authority approvals only and may not contain a full specification of the works.
Do not scale off this drawing.
All dimensions to be checked on site prior to commencing works.

Applicant should be aware that The Party Wall Act may apply where building work is on or near the boundary.

N.GEDAL
BA Hons Dip ARCH RIBA
ARCHITECT

CLIENT
302 Burton Road
West Didsbury
Manchester
M20 2WA

Architects
N.Gedal
4 Rutters Lane
Hazel Grove
Stockport
SK7 5AY
Tel: 0161-419 - 9757
najibgedalarchitects@hotmail.com

DRAWING TITLE

Side Extension
Proposed Elevations

DRAWING No - DSE 04

SCALE 1:100@A3
DATE 18.11.13