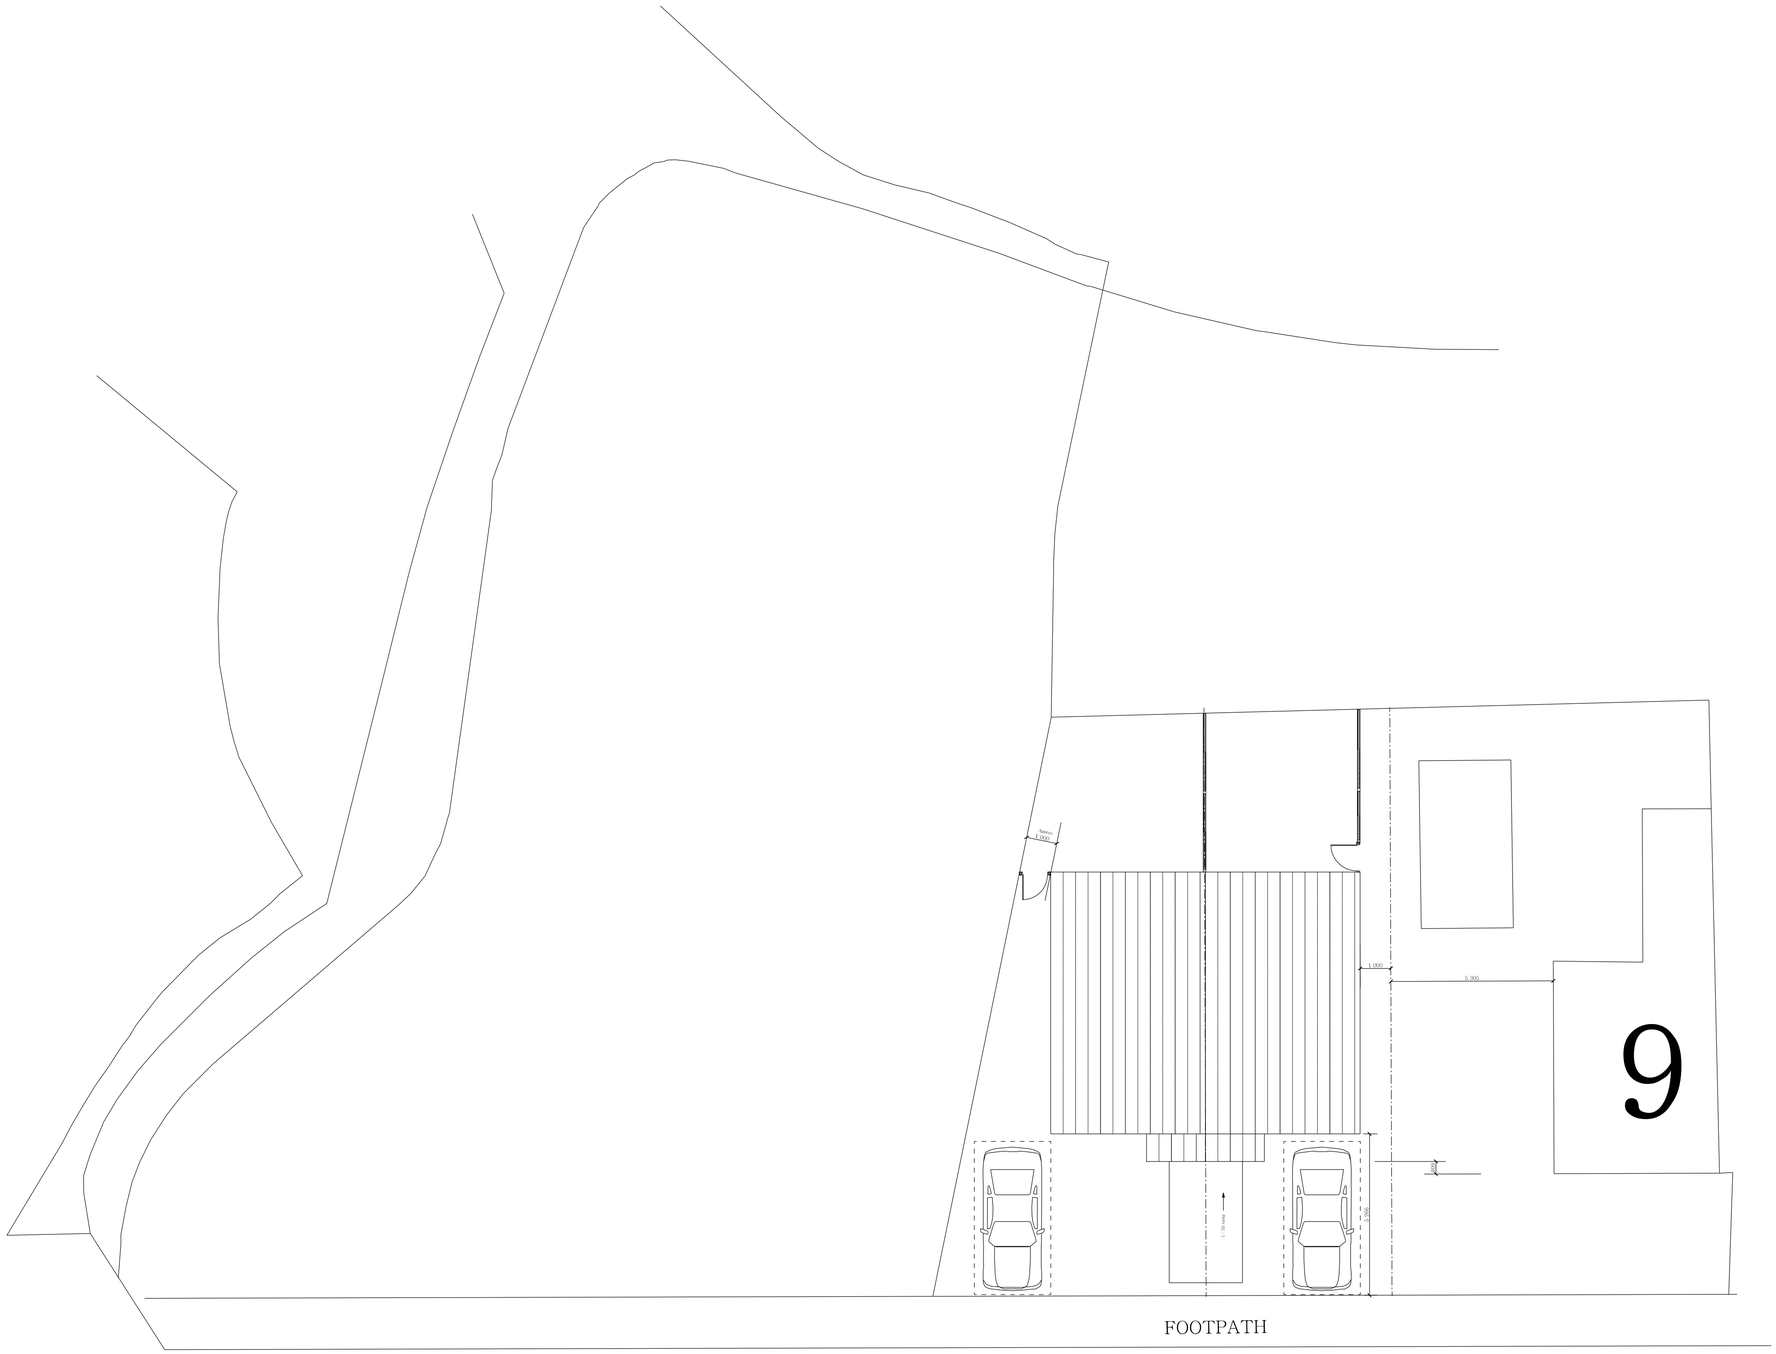


BRADLEY BUILDING DESIGN LTD.
34, OAK DRIVE,
BRAMHALL,
STOCKPORT,
CHESHIRE.
SK7 2AD.
0161 439 0087
Mob 07989 326039
bradleybuildingdesign@btopenworld.com

SCALE

PROPOSED SITE PLAN

NEW DWELLING

on

LAND ADJACENT TO 1, IRVIN DRIVE.

HEALD GREEN.

for

Mr. C. MARONEY

Scale 1:100 @ A1

Date MAY 2013

Drawing Number 7223/3