NOTE:
No proposed alterations to front elevation

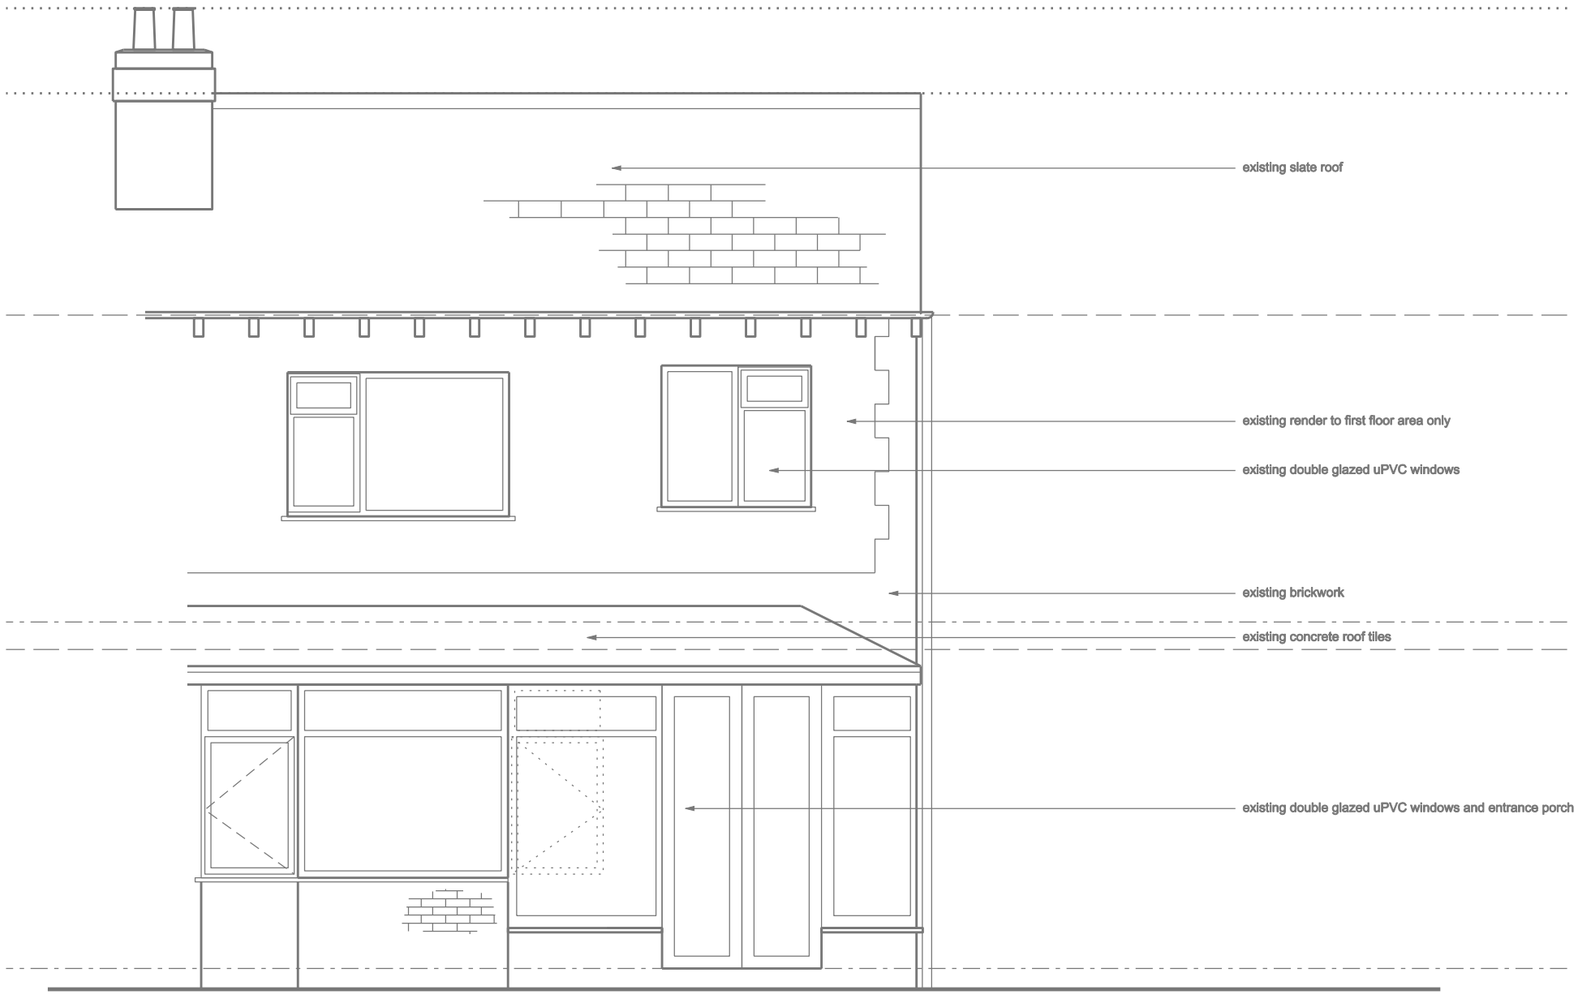

rev.	description.	date.
A	ISSUED FOR CLIENT APPROVAL	26.01.14
B	ISSUED FOR PLANNING	31.01.14

notes

Do not scale from this drawing - use figured dimensions only.

Read in conjunction with all other consultants / specialists drawings. Report any discrepancies before affected work commences.

All setting out dimensions are to be checked on site by contractor prior to commencment of work.

This drawing remains copyright of Planning People. Distribution and duplication of the drawings is not permitted without consent of the author.

client: Miss M Zaphir

project: 91 Egerton Road South, Chorlton

drawing title: Proposed Front Elevation

job no.: J-1145

drawing no.: 110

revision: B

scale: 1:50 @ A3

date: Jan 2014

status: PLANNING DOCUMENT