


Existing Ground Floor Plan 1:100

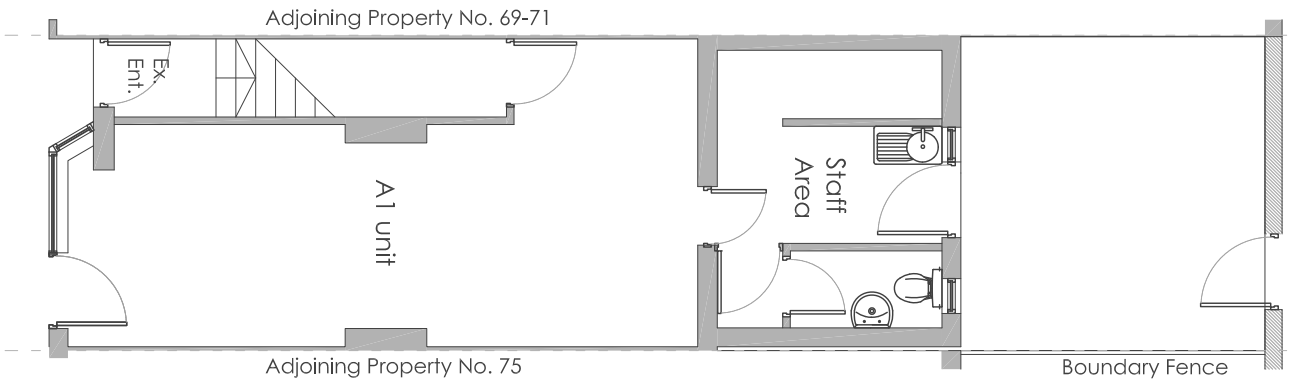


Existing Front Elevation 1:100

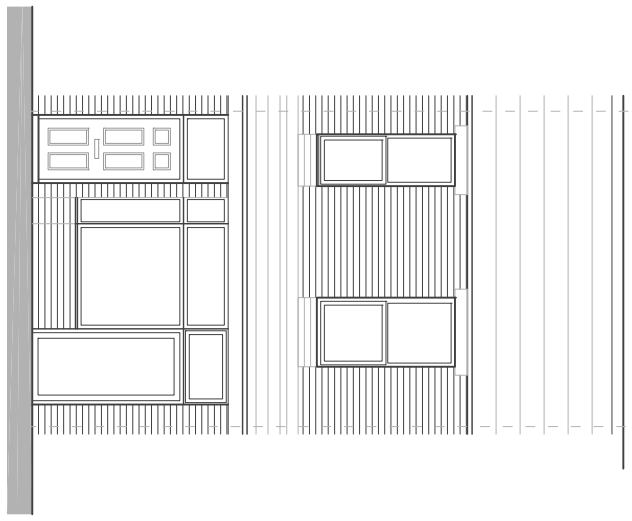

Existing First Floor Plan 1:100

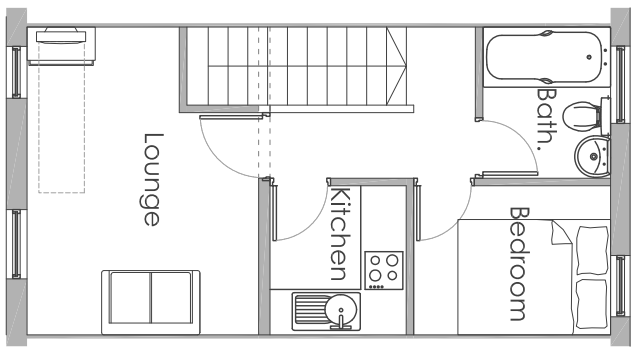

Existing Rear Elevation 1:100

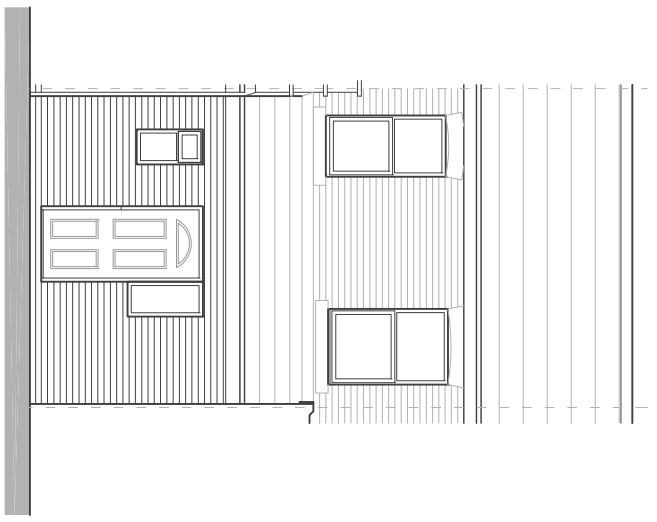

Notes

Jennings Design Associates take no responsibility for any dimensions obtained by scaling from this drawing. If no dimension is shown the recipient must ascertain the dimension specifically from the Architect or by site measurement. Supplying this drawing in digital form is solely for convenience and no reliance may be placed on digital data. All data must be checked against hard copy. Dimensions must be checked on site. Any discrepancies must be reported to the Architect immediately. This drawing is copyright of Jennings Design Associates

Rev	Description	Date	By
-	-	-	-

C	Concept	G	Tender
D	Planning	J	Construction
E	Building Regs	L	As Built
F	Production	Sk	Sketch

Jennings Design Associates

Architects

Architects Designers Project Managers

The Warehouse, Saxon Street, Denton, Manchester M34 3DS

T: 0161 336 5011 F: 0161 320 0512 E: jda@jda-architects.com

Client:

Geraldine Kennedy

Project:

73 School Lane Didsbury

Scale:	@ original size	Date:	Drawn by:	Checked By:
100	A3	13/11/13	CM	BJ

Job Number			Description	Rev
785	A	002	Existing Plans & Elevations	

0 1m 2m

Scale 1:100

Z:\785 - 73 School Lane Didsbury - Geraldine Kennedy\Drawings\Live\plots\785 A002_Existing Plans and Elevations.dwg