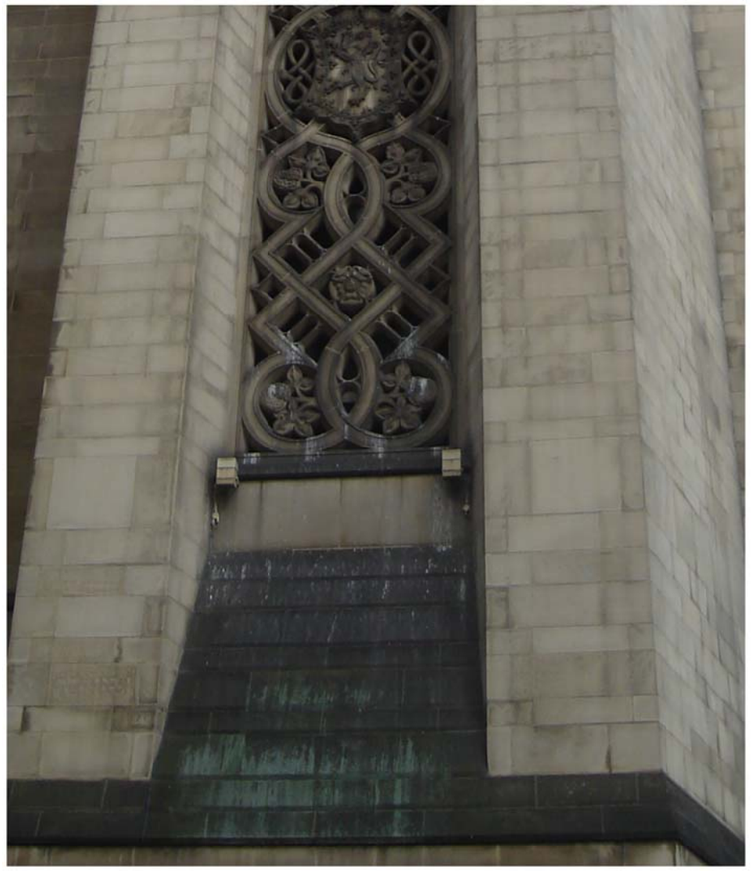

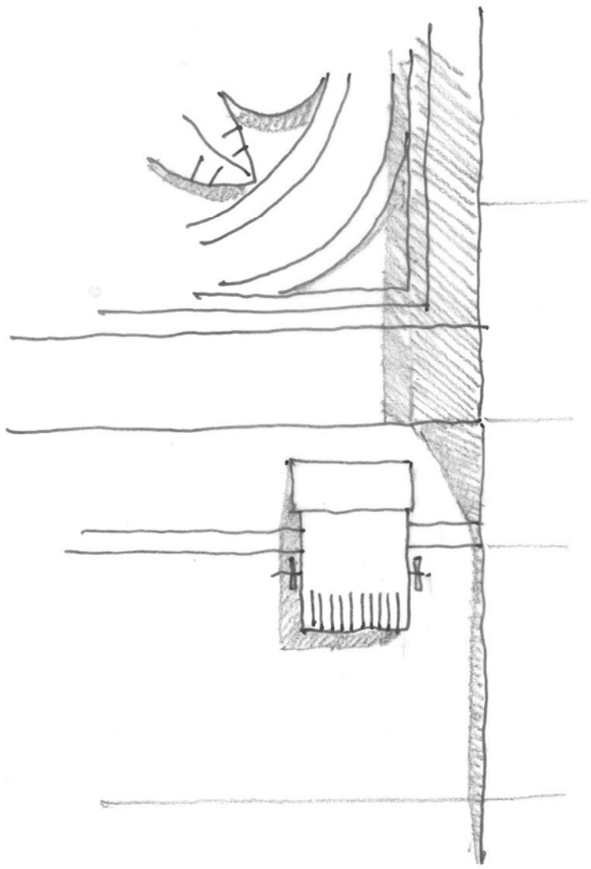

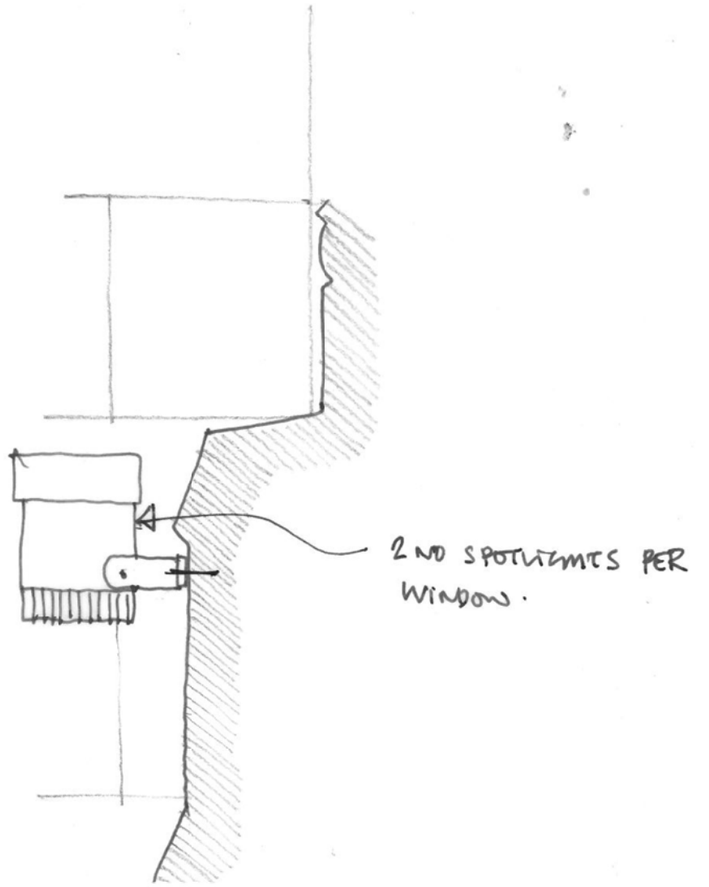

Ian SImpson Architects (Partnershlp) LLP
Ian SImpson Architects Ltd

Note:
This drawing is copyright
Do not scale off dimensions.
All dimensions to be checked on site by contractor.
Contractor to report any dimensional discrepancies, errors or omissions prior to commencing on site.

Rev	Date	Descrlptlon	Rev	Date	Descrlptlon	Rev	Date	Descrlptlon

North

Project Title
Manchester Townhall Complex Transformation Project
Town Hall Extension

Drawing Title
Tracery Window - existing light fitting

Reason For Issue
Information

Scale 1:10 @ A3 | Date 13 11 2013

Job No 1253 | Drawing No ISA-SK-G251-007 | Revision -

IAN SIMPSON ARCHITECTS
Riverside, 4 Commercial Street, Manchester, M15 4RQ
T +44 (0)161 835 2345 F +44 (0)161 839 4808
5 - 8 Roberts Place, London EC1R 0BB
T +44 (0)20 7549 4000 F +44 (0)20 7490 5331
mail@iansimpsonarchitects.com

© Ian SImpson Architects (Partnershlp) LLP / Ian SImpson Architects Ltd