
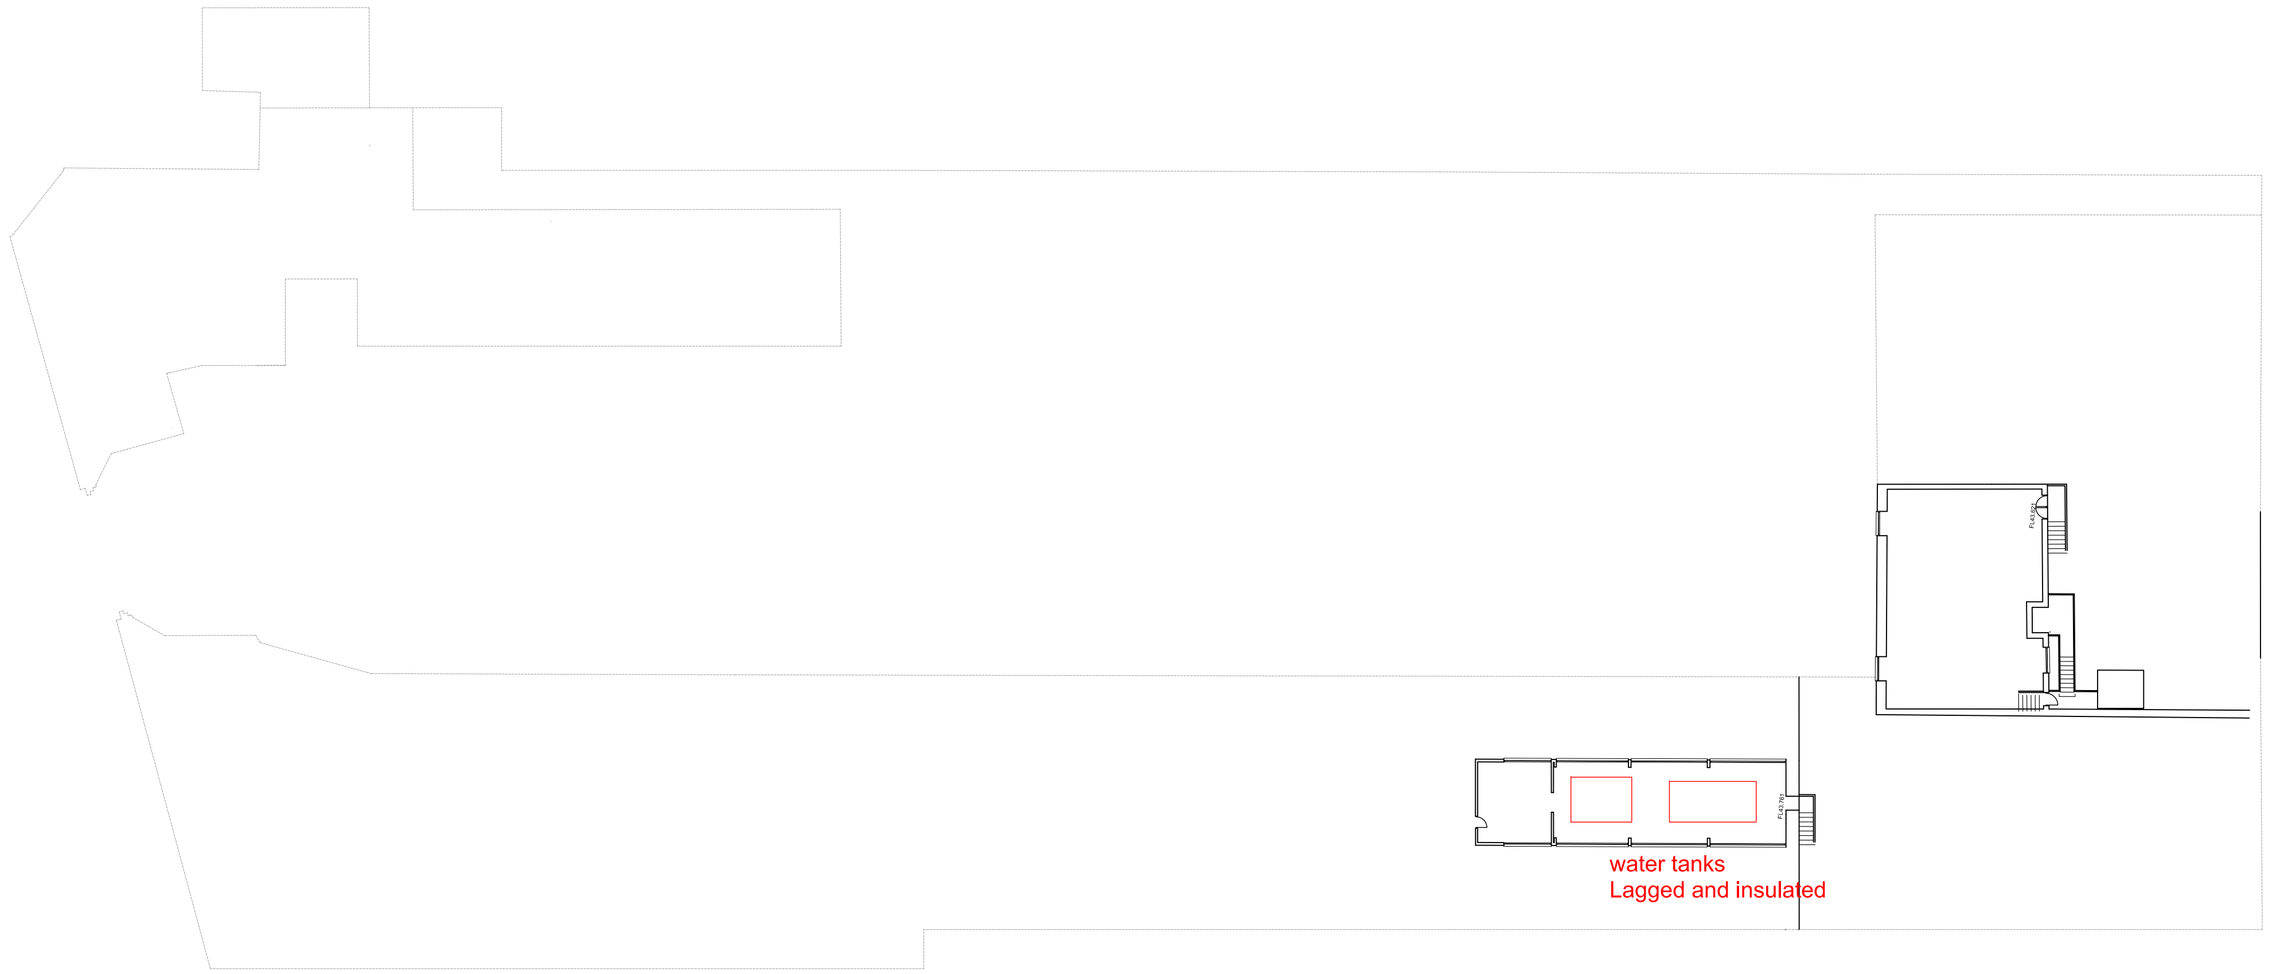


SECOND MEZZ FLOOR

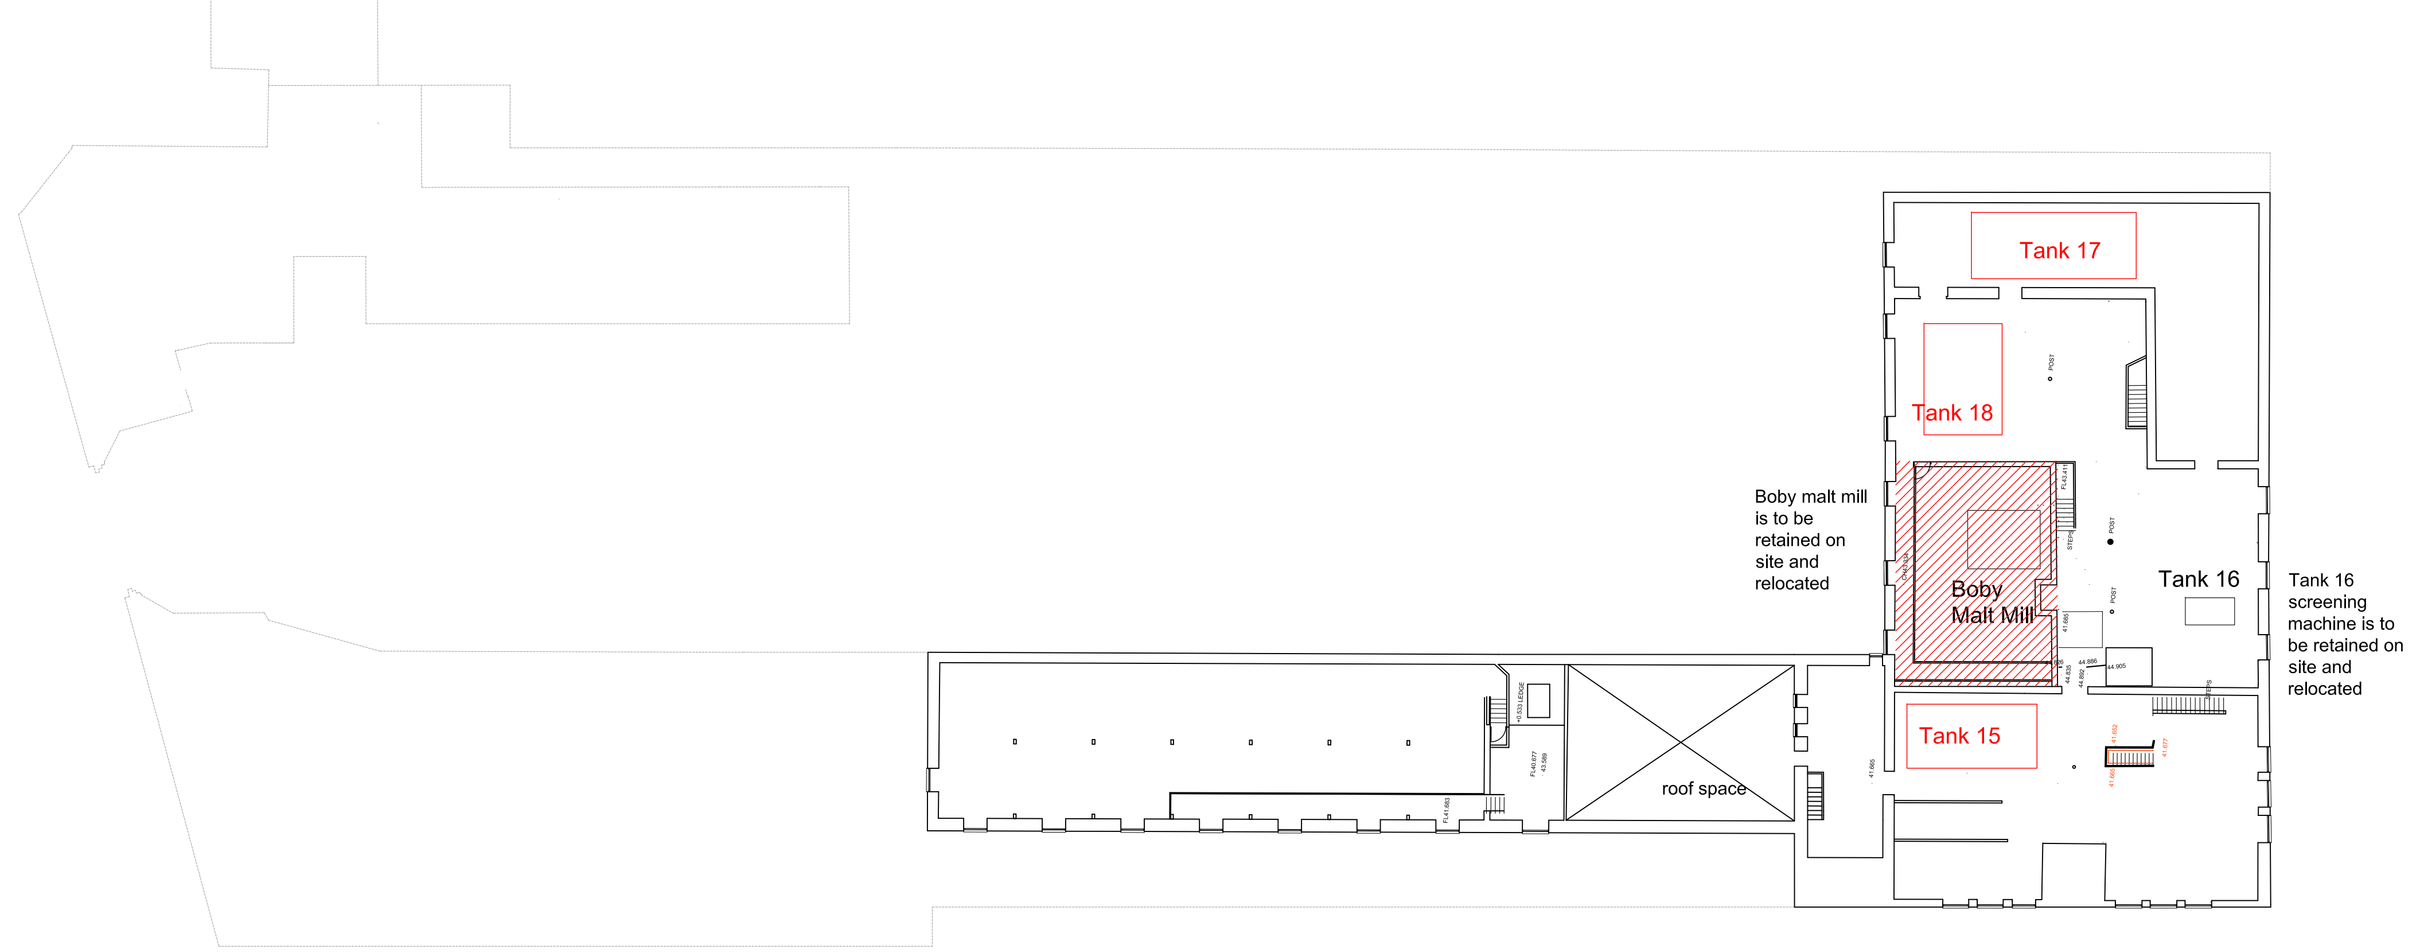

SECOND FLOOR

NOTES:

CONTRACTORS MUST VERIFY ALL DIMENSIONS ON SITE BEFORE COMMENCEMENT OF ANY WORK OR PREPARING MANUFACTURING DRAWINGS

DO NOT SCALE FROM THIS DRAWING

ANY DISCREPANCIES ON THIS DRAWING ARE TO BE NOTIFIED TO THE ARCHITECT IMMEDIATELY

HATTRELL DS ONE ARCHITECTS LLP COPYRIGHT

REV	AMENDMENT	DATE	CHKD
A	For planning application.	5 Nov 13	

All hatched building areas to be demolished.

All internal partitions to be removed.

All items of brewing equipment highlighed in red are to be removed from the building

HATTRELL DS ONE
Architects LLP
CHARTERED ARCHITECTS
MANCHESTER
ARTHUR HOUSE CHORLTON STREET MANCHESTER M1 3EJ
TELEPHONE 0161 236 3521 FACSIMILE 0161 228 7801
e-mail: design@hattrelldsone.co.uk / www.hattrelldsone.co.uk
COVENTRY
1 COPTHALL HOUSE STATION SQUARE COVENTRY CV1 2FQ
TELEPHONE 02476 226 446 FACSIMILE 02476 520 460

CLIENT
Hamilton Black

PROJECT
HYDES BREWERY

MANCHESTER

DRAWING TITLE
Brewery Equipment Location

SCALE @A1	DRAWN BY	CHECKED	DATE
1:100	-	-	02-05-13

DRAWING No	REVISION
2350-02-12	A