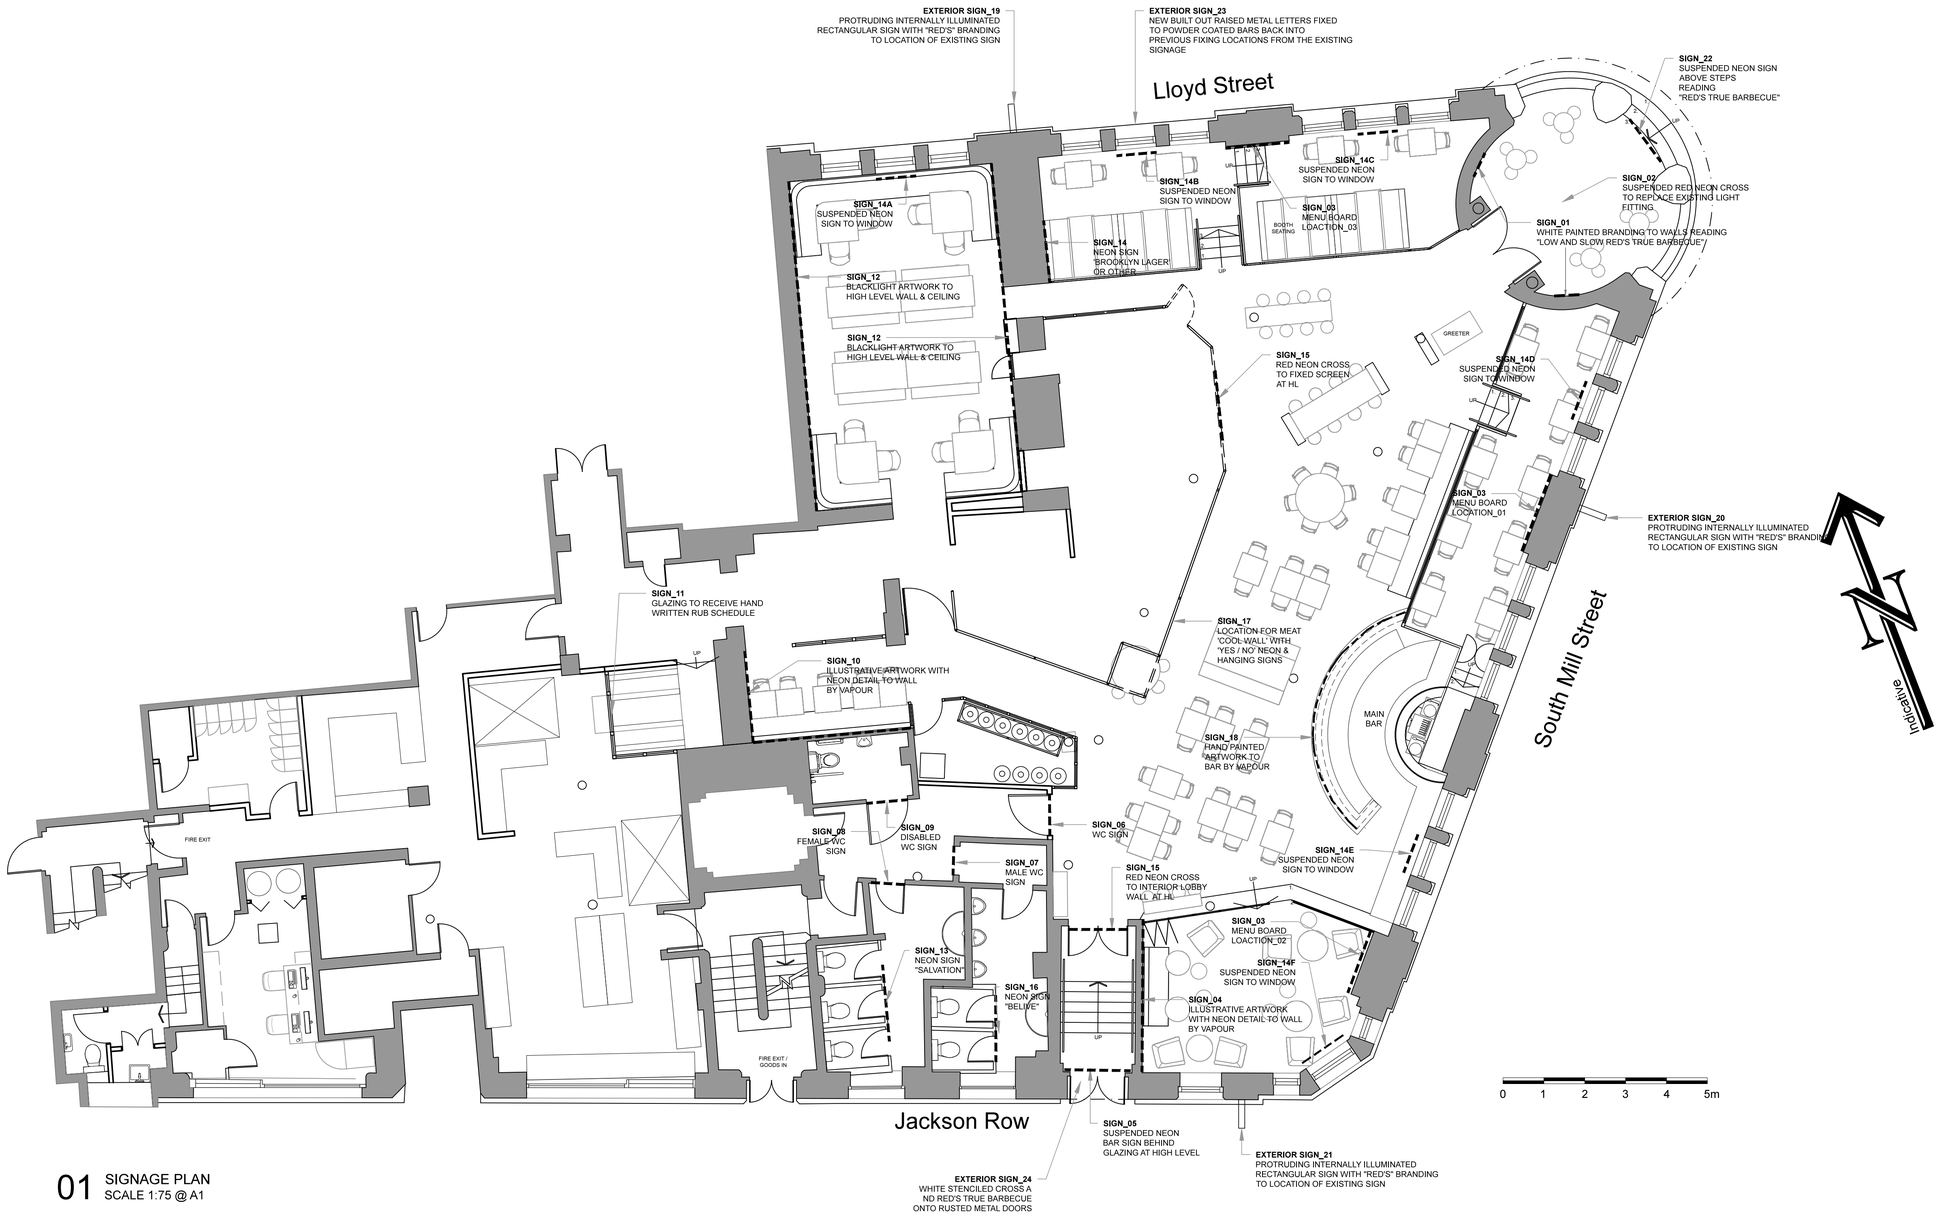


01 SIGNAGE PLAN
SCALE 1:75 @ A1

NOTES:

DO NOT SCALE FROM THIS DRAWING ALL DRAWINGS TO BE CHECKED ON SITE COPYRIGHT PROTECTED

- THIS DRAWING IS TO BE READ IN CONJUNCTION WITH SPECIFICATIONS SCHEDULES & DRAWINGS BY BLACKSHEEP.
- ALL DIMENSIONS TO BE CHECKED ON SITE PRIOR TO MANUFACTURE. ROD DRAWINGS TO BE ISSUED FOR BLACKSHEEP COMMENT.
- SAMPLE OF ALL FINISHES TO BE SUBMITTED TO BLACKSHEEP FOR APPROVAL.
- ALL DISCREPANCIES AND OMISSIONS ON SITE MUST BE REPORTED TO DESIGNER FOR THEIR COMMENTS OR APPROVAL PRIOR TO COMMENCING WORK.
- ALL ELECTRICAL, LIGHTING, HVAC AND PLUMBING ISSUES TO BE REFERRED TO ENGINEERS DRAWINGS PRIOR TO COMMENCEMENT OF WORKS.
- THE DESIGNS ARE SUBJECT TO APPROVAL BY STATUTORY AUTHORITIES AND ANY NECESSARY ALTERNATIONS SHOULD BE MADE IF REQUIRED TO COMPLY WITH STATUTORY REQUIREMENTS.

INFORMATION

Revisions	Comment	Date	Drawn	Checked
A	REVISED SIGNAGE LOCATION	11.12.13	JL	BM

Location Plan (NTS)

Blacksheep.
13-19 Vine Hill
London EC1R 5DW
+44 (0) 20 7713 7413
contact@blacksheep.uk.com
blacksheep.uk.com

Client
RED'S TRUE BBQ

Project
RED'S - MANCHESTER
22 LLOYD STREET
MANCHESTER, M2 5WA

Drawing
SIGNAGE PLAN

Drawing No.	Date	Scale	Revision	Drawn By	Checked By
RED001_112_01	30.10.13	1:75@A1	A	JL	BM