SPECIFICATION LEGEND:

1- 50X50MM TIMBER BATTEN, IN DARK WALNUT 2716 WOOD STAIN
2- 22MM THK MARINE GRADE PLY PAINTED WITH WATERPROOFING PAINT (BITUMINOUS OR BLACK LIQUID RUBBER WATERPROOF PAINT)
3- 75MM DIA HW CIRCULAR TIMBER, DARK WALNUT 2716 WOOD STAIN
4- 40MM TIMBER CANOPY RIDGE, PAINTED RED
5- 125X125MM TIMBER CANOPY STRUCTURE, DARK WALNUT 2716 WOOD STAIN
6- 25MM THK TIMBER CEILING, DARK WALNUT 2716 WOOD STAIN
7- 75X100MM PROPS IN DARK WALNUT 2716 WOOD STAIN
8- 75MM THK TIMBER CANOPY RIDGE, PAINTED RED

NOTE:
1- ALL STRUCTURAL MEMBERS TO BE MIN GRADE C16 SOFTWOOD
2- ALL TIMBER MEMBERS TO BE IN SOFTWOOD FOR EXTERNAL USE WITH SUITABLE PRESERVATIVE TREATMENT IN LINE WITH BSEN 335 USE CLASS 4
3- ALL INTERSECTIONS TO HAVE MIN 4 ANNULAR NAILS
4- ALL NAILS TO BE MIN 3MM DIA X 60MM LONG ANNULAR FOR BOARD TO TIMBER, MIN 5MM DIA X 125MM LONG ANNULAR ELSEWHERE

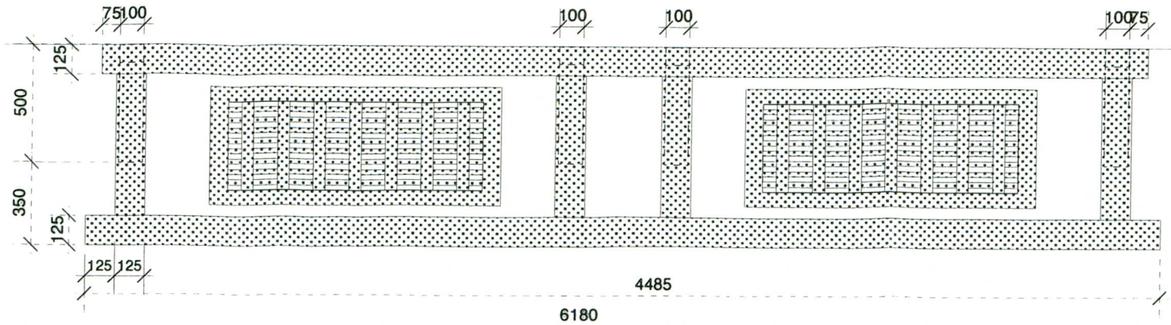

REVISED DESIGN WITH PROPS -CEILING PLAN

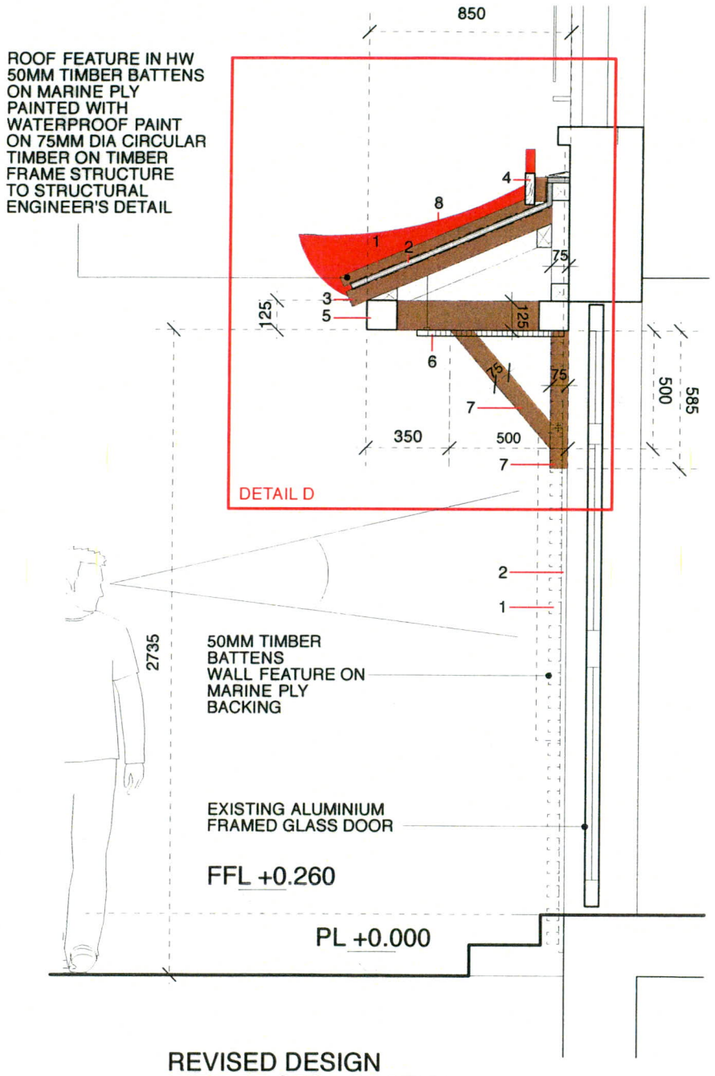

REVISED DESIGN WITH PROPS - SECTION

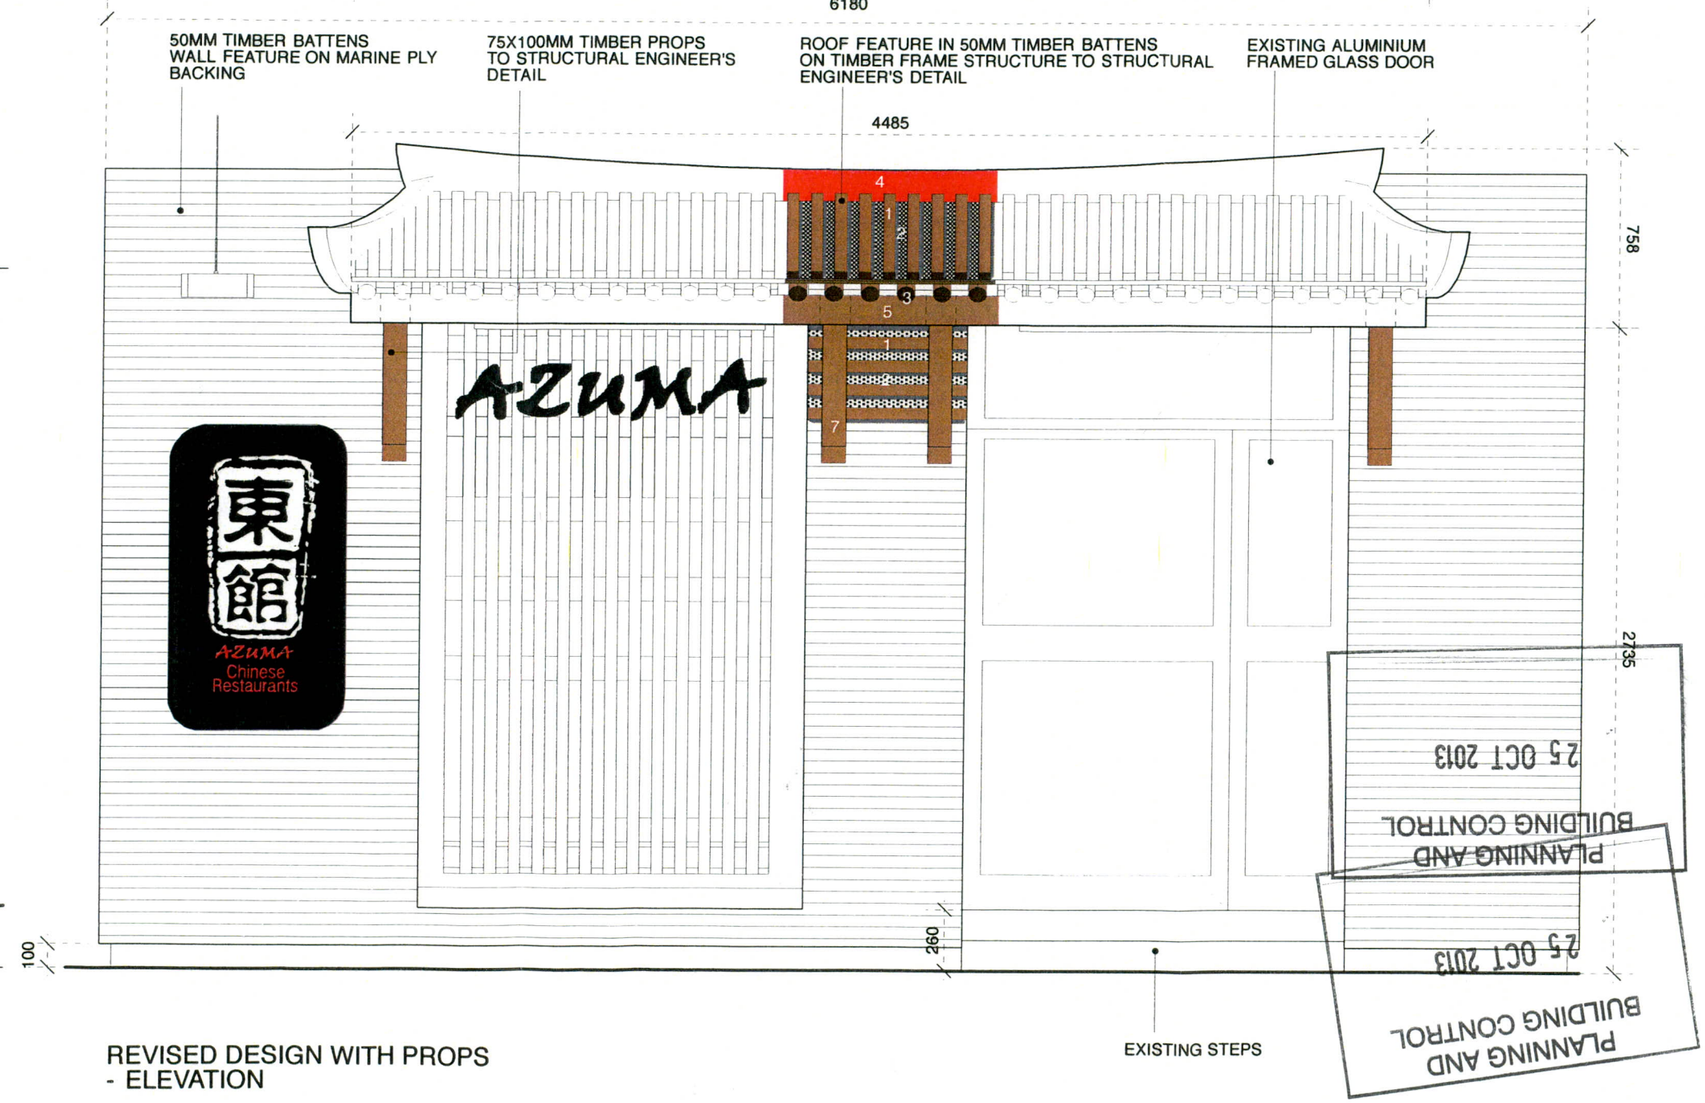

REVISED DESIGN WITH PROPS - ELEVATION

NOTE:
This drawing is copyright
This is Design Intent only and not to be constructed off
Dimensions shown are indicative and for reference only
All dimension are to be checked on site by contractor
Do not scale off dimensions

Contractor to report any dimensional discrepancies, errors or omissions prior to commencing on site

Rev/Date/Description:
A/01.08.13/Revised for discharge planning condition ref: 100348/FO/2012/S1 Condition no. 03 - Submission of material samples and specification
B/06.08.13/Revised design with props
C/12.08.13/Revised props to engineer's detail
D/24.10.13/Revised Notes

FOR PLANNING 24.10.13 - DISCHARGE OF CONDITIONS AND SUBMISSION OF NON-MATERIAL CHANGES TO PLANNING PERMISSION

mystreet
32 Bellfield Close Manchester M9 8GA

AZUMA
Chinese Restaurant & Korean Grill
73 Cavendish Street, Manchester M15 6BN

drawing title: **NEW ENTRANCE AND SIGNAGE DETAILS**

drawing no. : 0731_104D

scale : 1:25@A3