**GENERAL NOTES**

**1** All heights, levels, sizes and dimensions to be checked on site before the start of the works
**2** The manufacturer's recommendations are to be followed in respect of the application of all products and any discrepancies between those recommendations and any other requirements of the specification and/c drawings shall be notified to the Contract Administrator.
**3** All debris and waste material to be removed from site and the site shall be left clean and tidy.
**4** All works to comply with British Standards and relevant health and safet legislation.

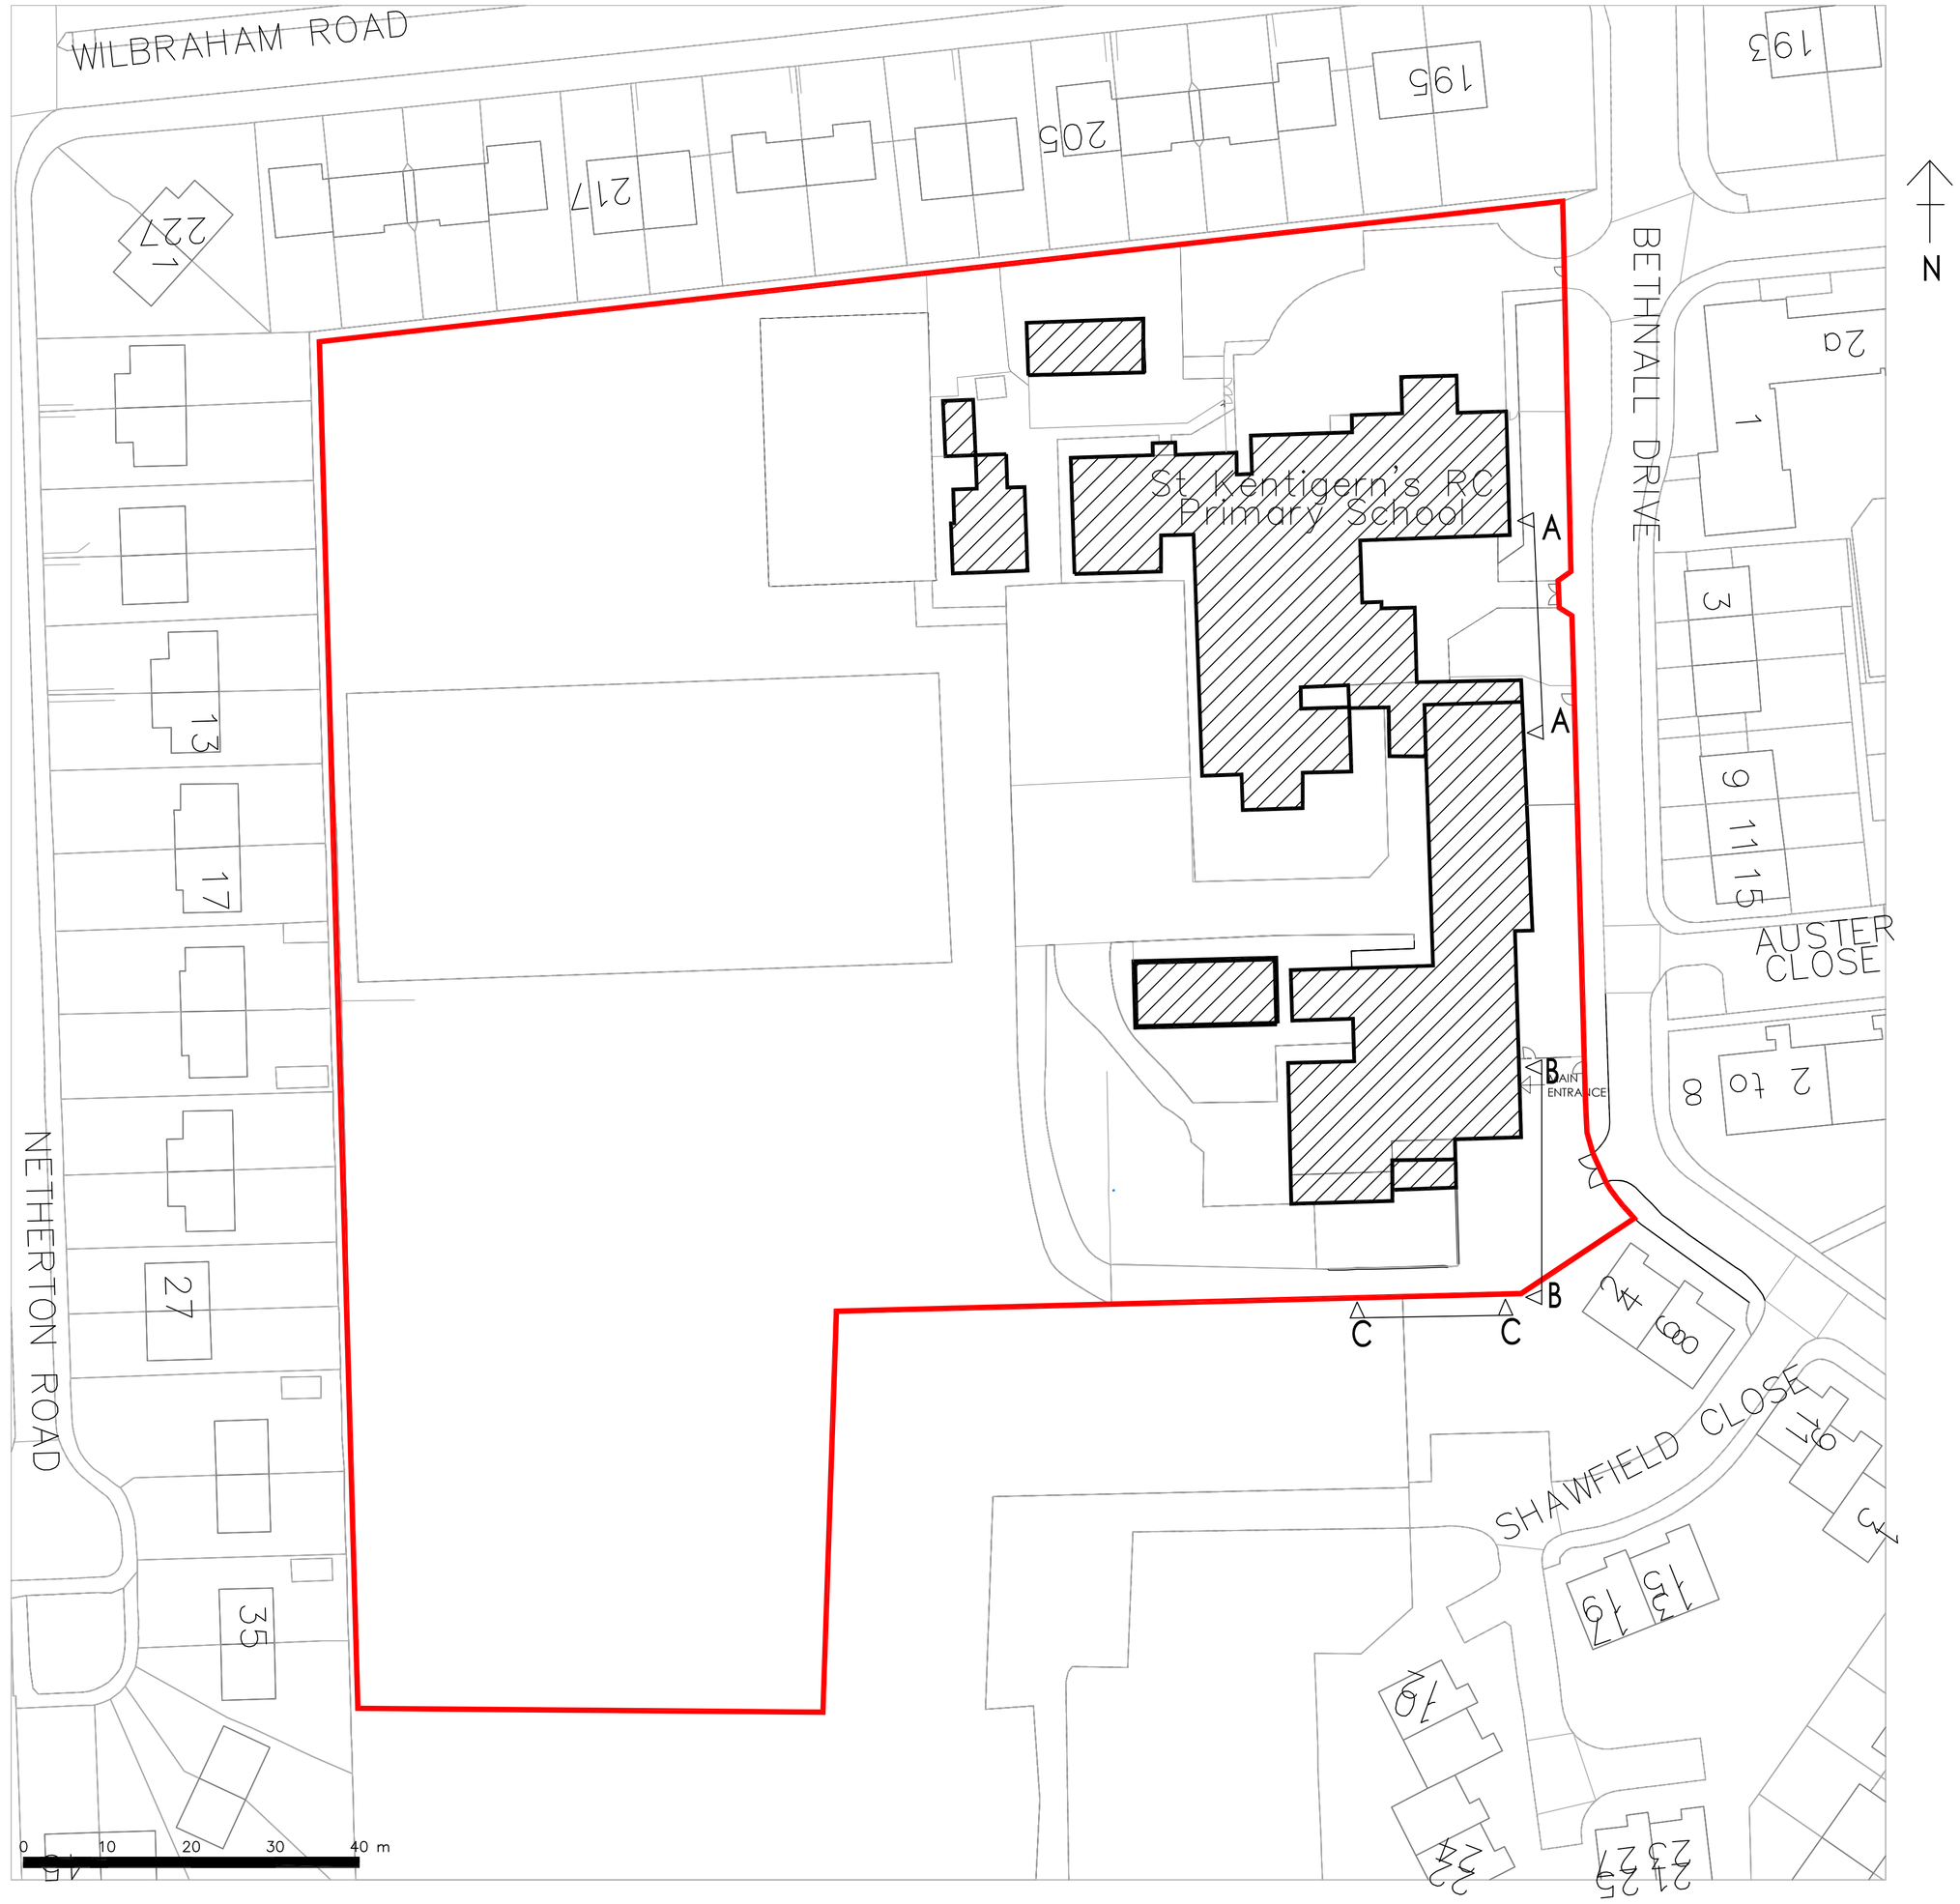


**ST KENTIGERN'S RC PRIMARY SCHOOL:** SITE LOCATION PLAN (1:500)


sdaconsulting
construction consultants
SDA CONSULTING
EDWARD HOUSE
DEVA CENTRE
TRINITY WAY
SALFORD
MANCHESTER
M3 7BE
TEL: 0161 819 5252
FAX: 0161 834 6733


JOB TITLE
ST KENTIGERN'S RC PRIMARY SCHOOL
FALLOWFIELD

CLIENT
BOARD OF GOVERNORS
ST KENTIGERN'S RC PRIMARY SCHOOL

DRAWING REF.
PLANNING APPLICATION
SITE LAYOUT PLAN

| SCALE | DATE | DRAWN | CHECKED |
|---|---|---|---|
| 1:500 @ A1 | DEC 13 | JO'N | MSI |

REV. SUFFIX

DRAWING NO.
1641.103