Extend existing drains. Install new manholes, position to suit with screw down air tight covers

Form new door opening 2no Naylor RC Lintels over min 150 end bearing

Family room

Wetroom

Dining room

Kitchen

Lounge

Porch

Car parking

Bedroom

Bedroom

Bedroom

Bedroom

Bathroom

Proposed Ground Floor Plan

Proposed First Floor Plan

PLANNING AND BUILDING CONTROL
16 OCT 2013

Thompson Designs
Tel 0161 705 1458 Mob 07884 318634

Sheet 4
Proposed Plans
19 Kendall Road
Manchester M8 4WD
Scale 1 : 100 Date August 2013

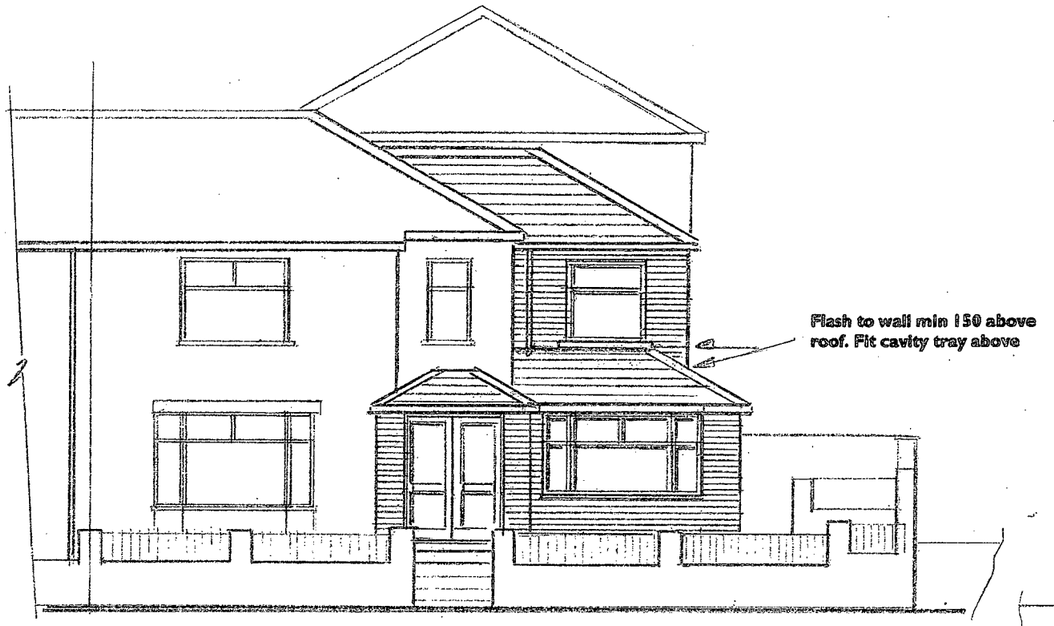

Proposed Front Elevation

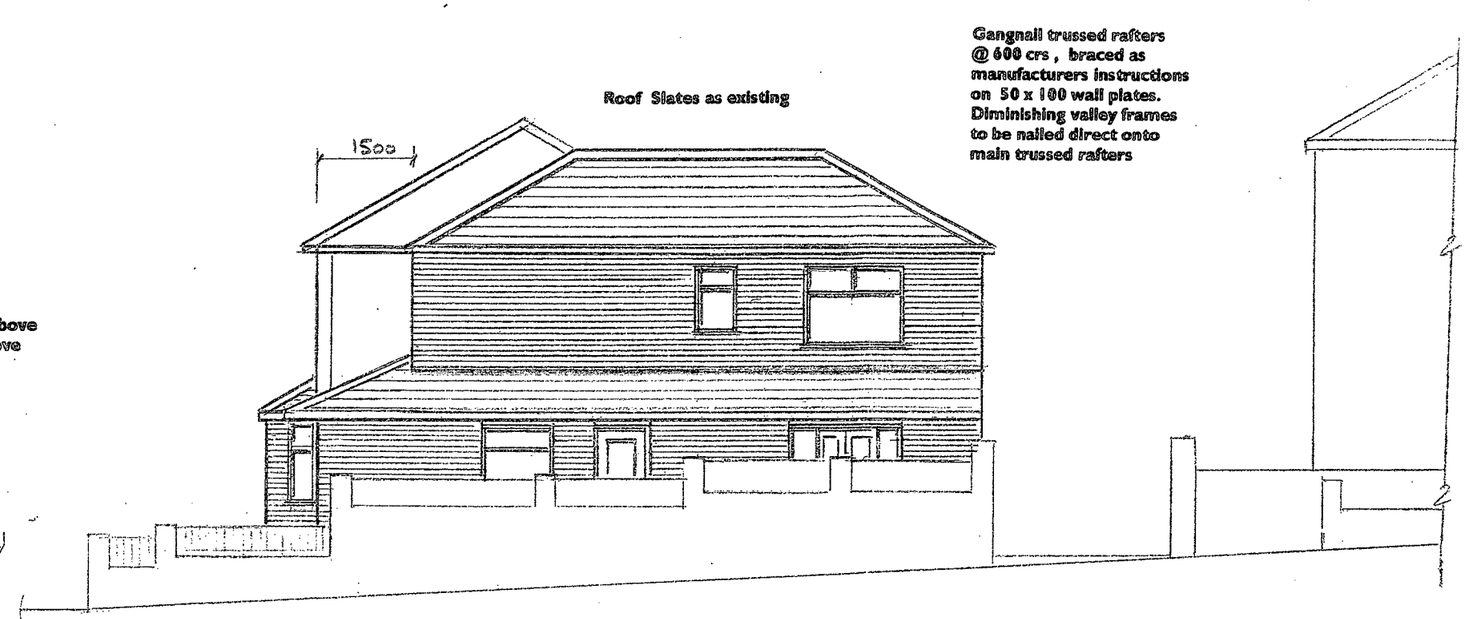

Proposed Side Elevation

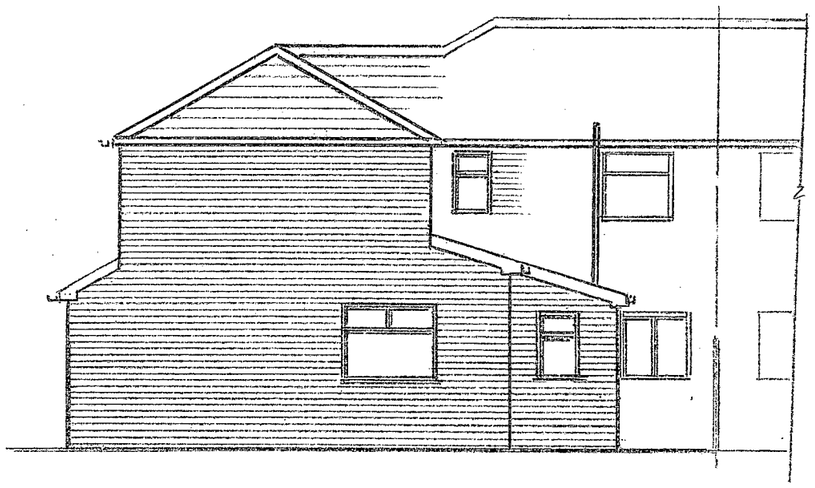

Proposed Rear Elevation

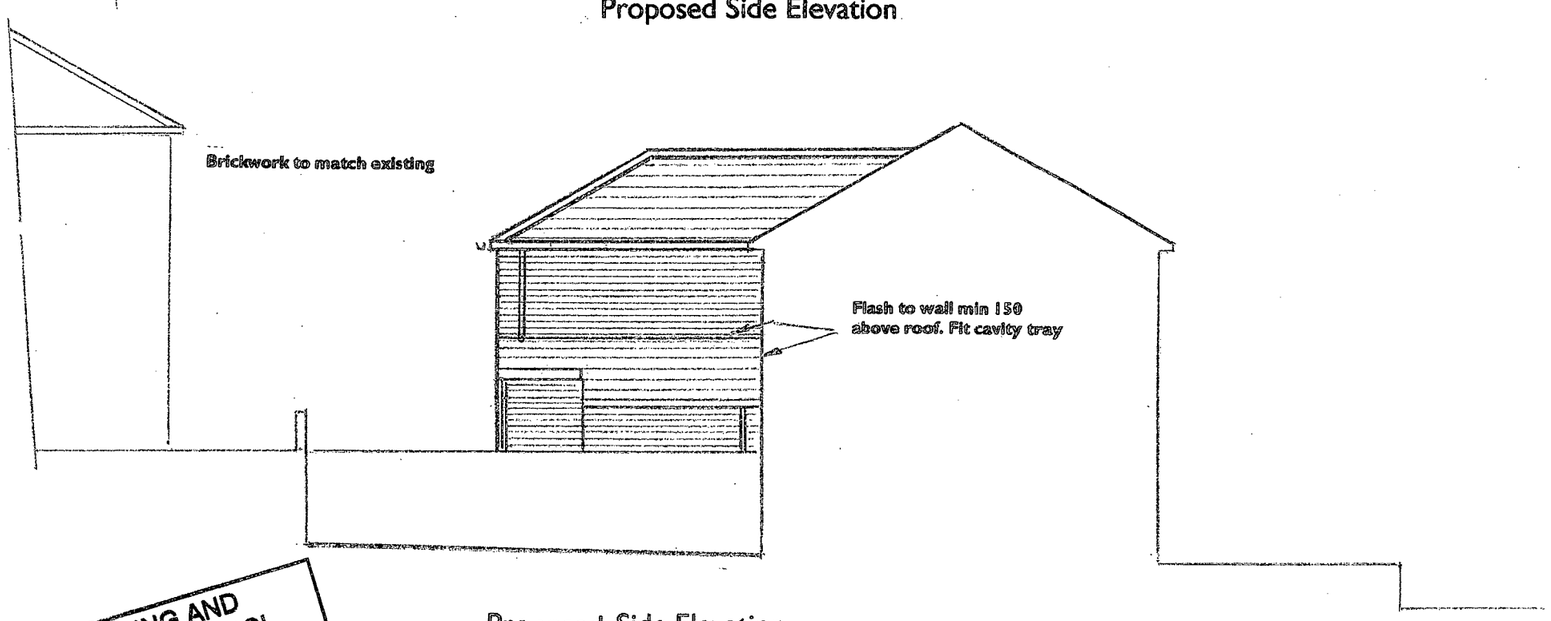

Proposed Side Elevation

PLANNING AND BUILDING CONTROL
16 OCT 2013

Thompson Designs
Tel 0161 705 1458 Mob 07884 318634

Sheet 3
Proposed Elevations
19 Kendall Road
Manchester M8 4WD
Scale 1 : 100 Date August 2013