
All dimensions should be checked on site
Any drawing errors should be brought to the attention of the architect
Do not scale off this drawing COPYRIGHT © theCAVE a+d limited

REVISIONS :

| REV | DETAILS OF REVISION | INIT |
|---|---|---|

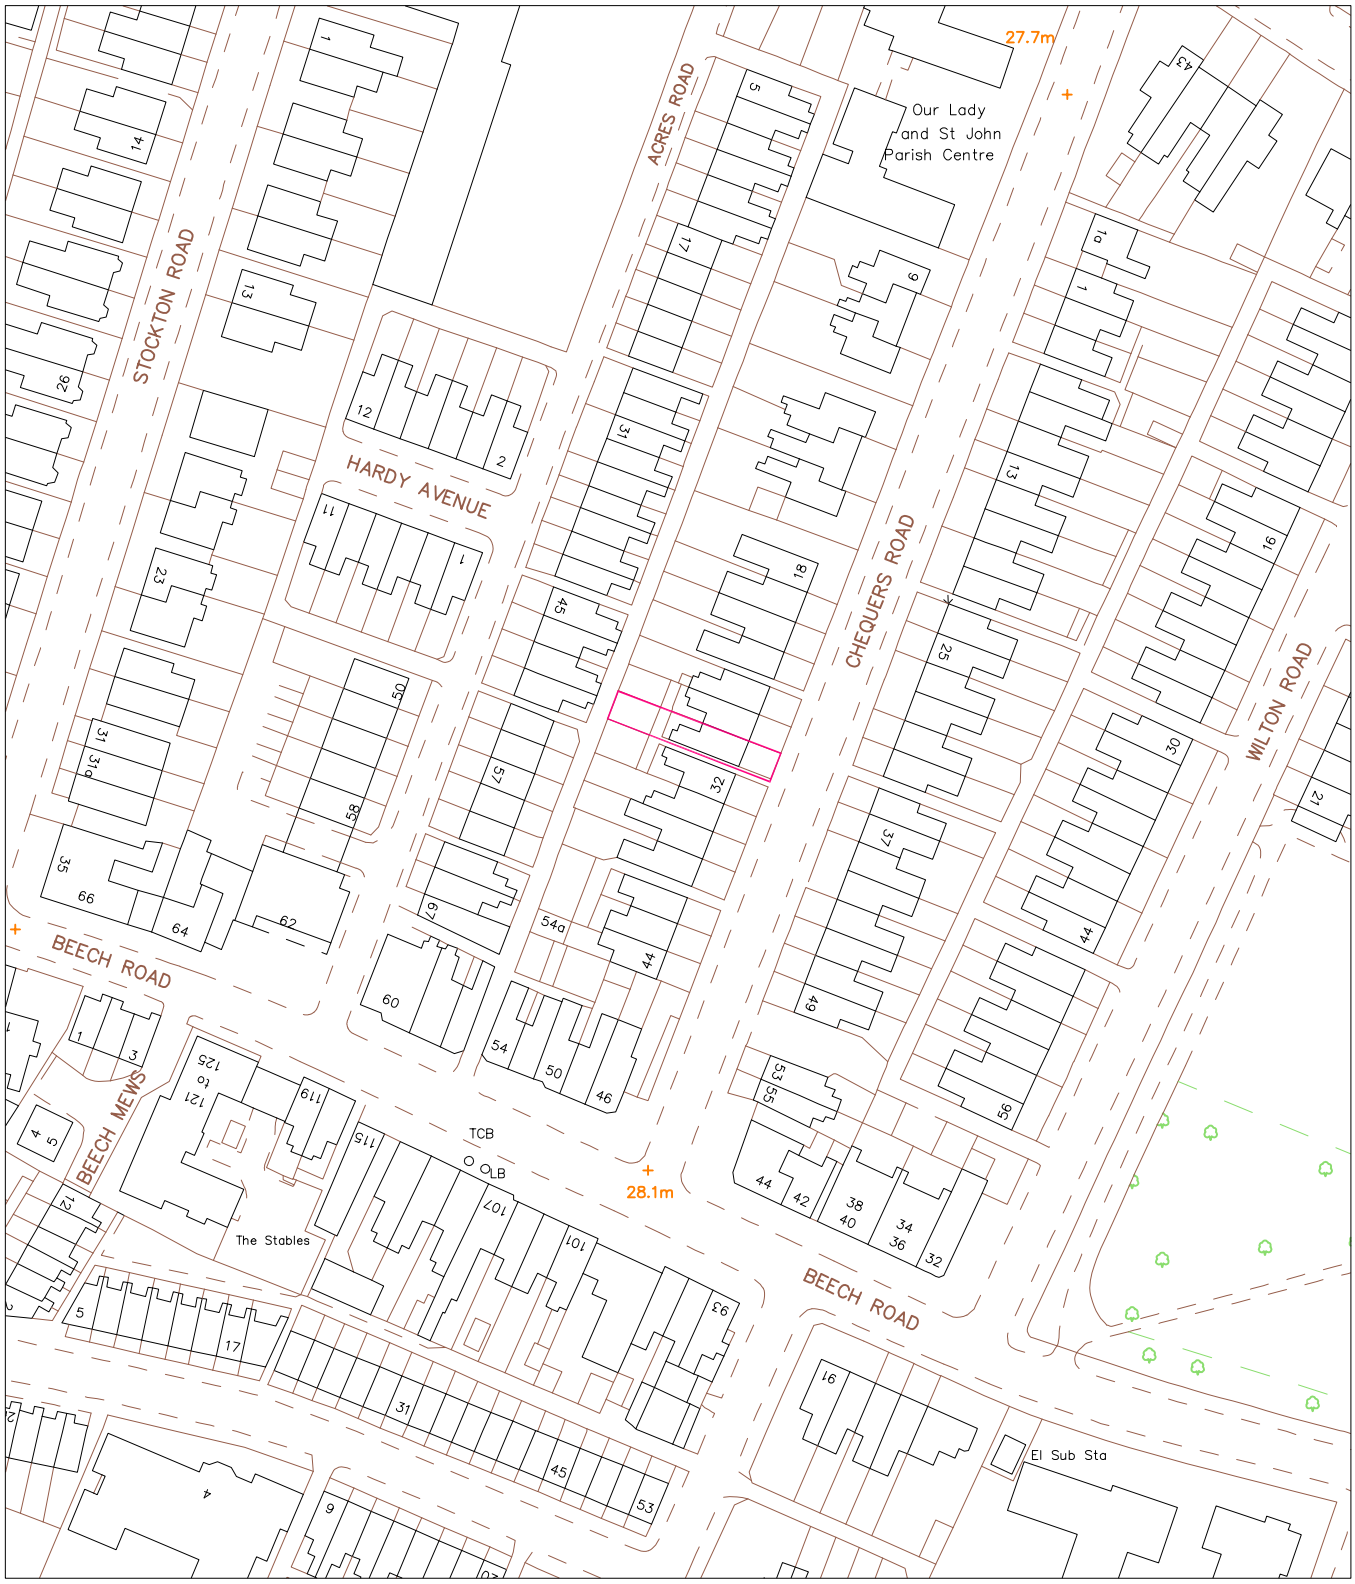


the CAVE
24 ALTRINCHAM ROAD WILMSLOW CHESHIRE SK9 5ND
01625 838 632 www.the-cave.co.uk mail@the-cave.co.uk

PROJECT :

30 CHEQUERS ROAD
RESIDENTIAL EXTENSION

DRAWING TITLE :

LOCATION PLAN

| SCALE : | DRAWN BY : | DATE : |
|---|---|---|
| 1:1250 A4 | CAJ | JAN 14 |
| DWG N° : | REVISION : | CHECKED : |
| 144.01-LP | - | JPH |