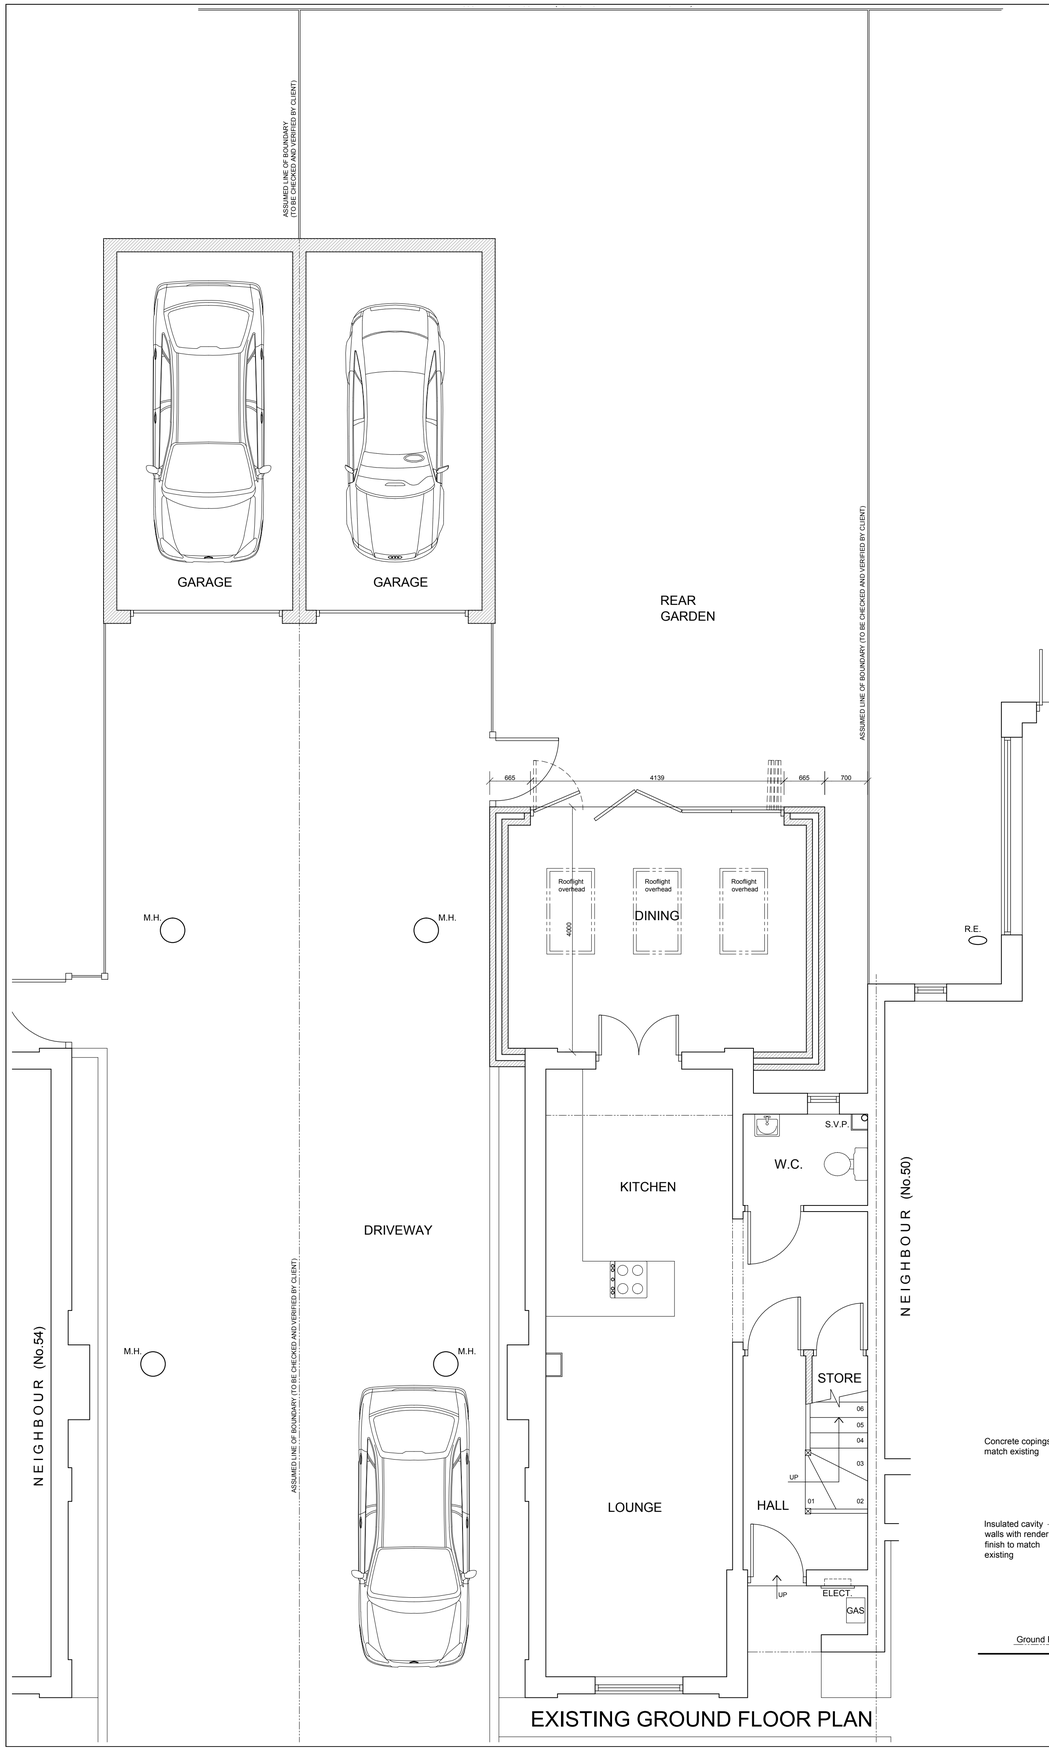

EXISTING GROUND FLOOR PLAN

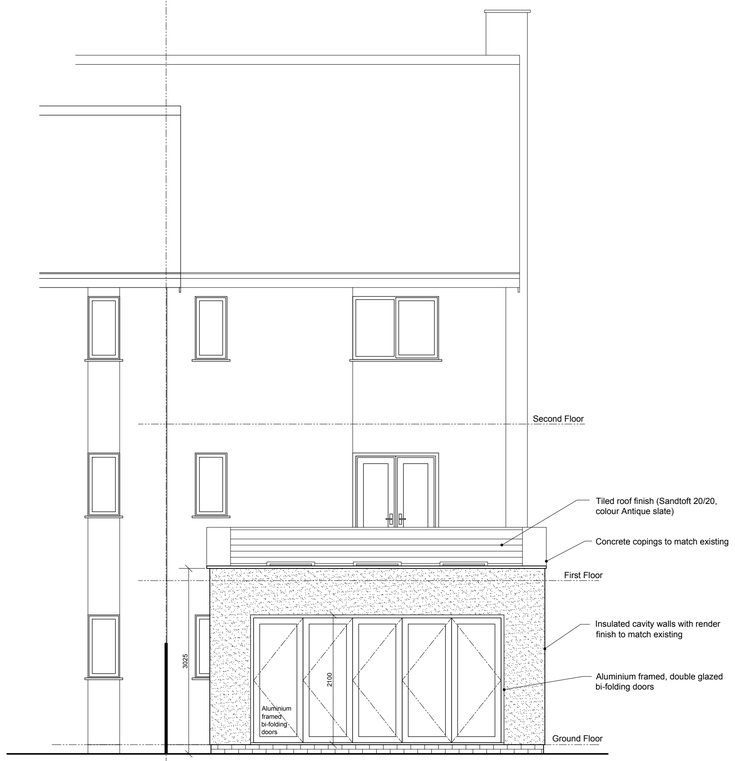

PROPOSED REAR ELEVATION

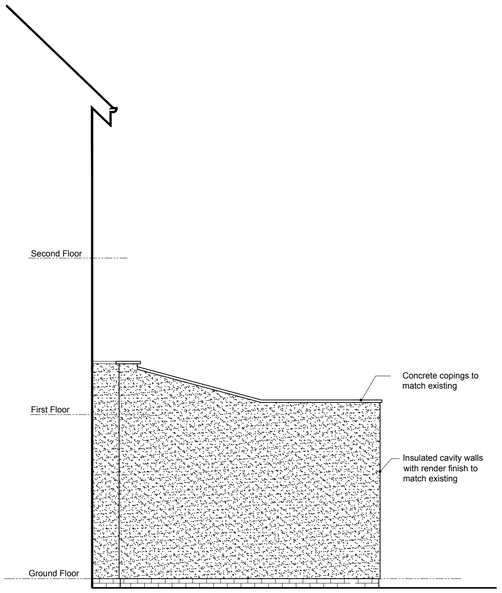

PROPOSED SIDE ELEVATION
(viewed from No.50)

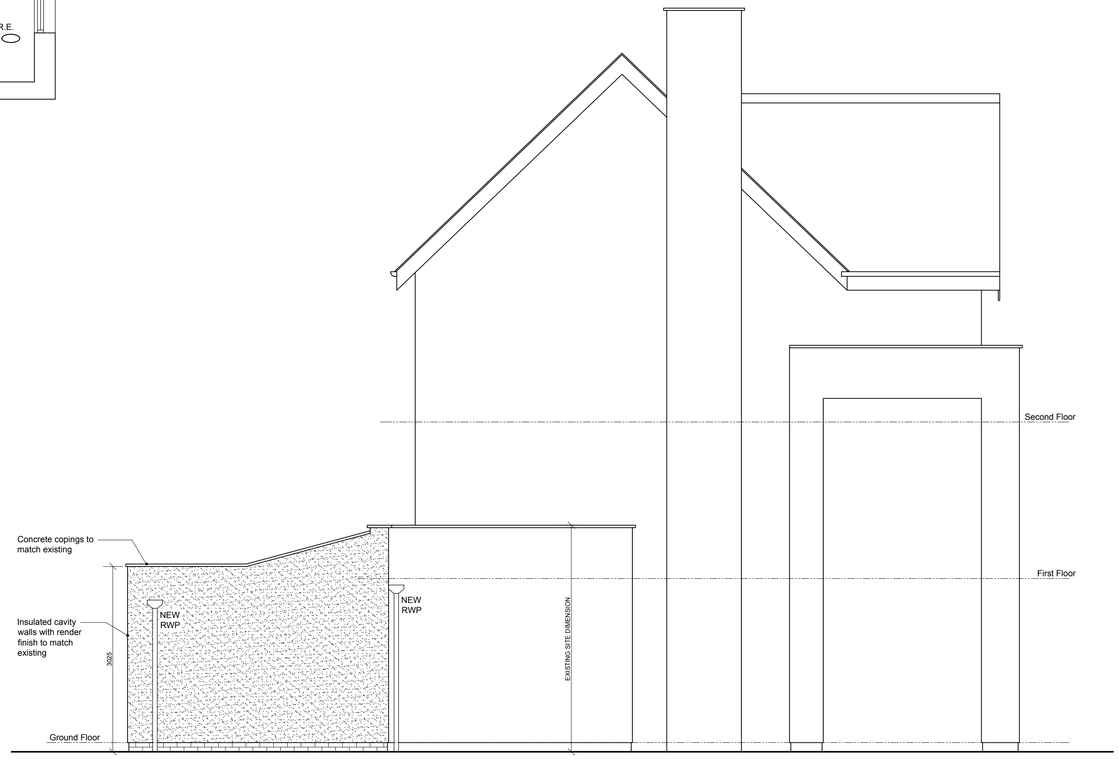

PROPOSED SIDE ELEVATION
(viewed from No.54)

A	PROPOSED SIDE ELEVATION ADDED AS REQUESTED BY PLANNER	15/11/13 s.p.o.

client

MR & MRS PATIL

project

PROPOSED
HOUSE EXTENSION
52 DARLEY AVENUE
CHORLTON
M21 7GG

drawing

PROPOSED PLANS
AND ELEVATIONS

drawing no

PAT/13/02 A

scale

1:50

date

OCT 13

drawn by

s.p.o.

The copyright in all drawings, specifications and documents prepared by the designer and in the work executed from them shall remain the property of the designer.
Do not scale from the drawing. Work to figured dimensions. Check all dimensions on site, in the event of discrepancy, refer to the designer

design solutions (NW) Ltd
100A Park Lane, Poynton
Cheshire SK12 1RE
t. 01625 263577
designsolutions.org.uk

design solutions