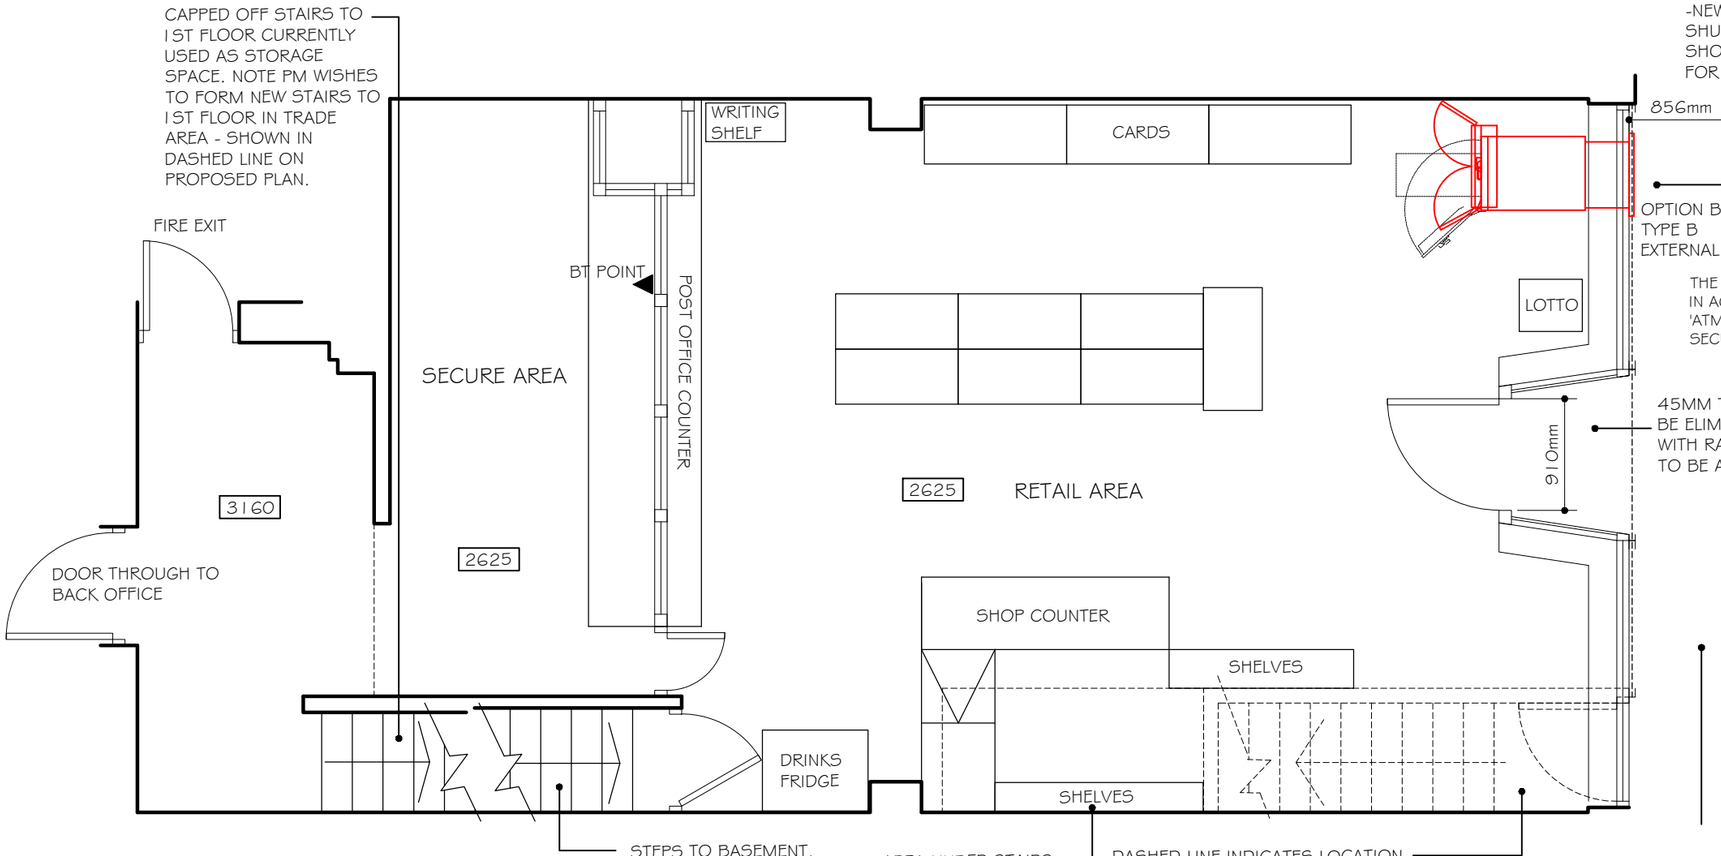


WEST DIDSBURY
PROPOSED PLAN @1:50

OPTION B - TYPE B EXTERNAL ATM
NOT PM PREFERRED OPTION
NOTE: TIMBER FLOOR WITH VOID UNDER. REQUIRES NE CONCRETE PLINTH. PM TO RECONFIGURE TRADE AREA AS INDICATED. EXISTING SHUTTERS ARE INADEQUATE -NEW HEAVIER DUTY SHUTTERS REQUIRED TO SHOP FRONTAGE. ALLOW FOR APERTURE FOR ATM.


THE ATM WILL BE MANAGED IN ACCORDANCE TO NORMAL 'ATM SECURITY WORKING GROUP' SECURITY PROTOCOLS.

THE ATM WILL BE MANAGED IN ACCORDANCE TO NORMAL 'ATM SECURITY WORKING GROUP' SECURITY PROTOCOLS.

EXISTING SECURITY

ROMEC MONITORED ALARM SYSTEM COVERING GROUND FLOOR AREA

ATM TO BE CASH LOADED OUT OF HOURS WHEN PUBLIC ARE EXCLUDED

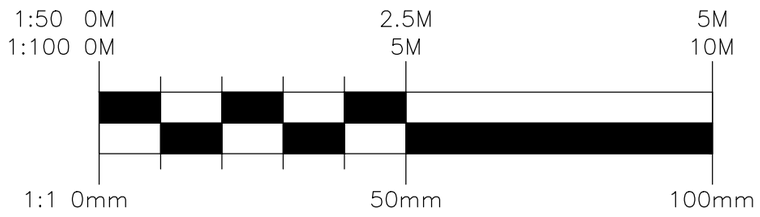

This drawing is copyright & the property of EC Harris & must not be copied in whole or in part without their written permission. Copyright is reserved. ©
This drawing must not be scaled.
The Contractor is to report all dimensional discrepancies & errors to the Contract Administrator prior to construction commencing.
It is essential that this drawing is read in conjunction with all specifications/ schedule of works & that all works are included for.

SAFETY HEALTH AND ENVIRONMENTAL (SHE) INFORMATION

Based upon the assumption that all works will be undertaken by competent contractors working, where appropriate, to approved method statements, the designer would draw the reader's attention to the **significant** residual SHE risks that have not been eliminated from the designs shown on this drawing by the design process.

CONSTRUCTION, OCCUPANCY AND DEMOLITION

(List below the significant residual risks for EACH of these three phases of operation).

Where the designer determines that, so far as is reasonably practicable, there are no foreseeable significant residual design risks associated with that phase of operation the statement "NO FORESEEABLE SIGNIFICANT RESIDUAL DESIGN RISKS IDENTIFIED" shall be displayed (no section shall be left blank).

Rev No.	Comments	Date

Client
BANK OF IRELAND

Project title
OFFSITE ATM SURVEYS
99 LAPWING LANE, WEST DIDSBURY,
MANCHESTER M20 6UT

Drawing title
WEST DIDSBURY POST OFFICE
PROPOSED PLAN

Drawing status
DRAFT

Job No.	Project co-ordinator
15961101	
Scale	**Date**
1:50@A3	25.02.2013
Drawn by	**Checked by**
AL	XX
Dwg. No.	**Rev. No.**
WDPO/03	

EC HARRIS
BUILT ASSET CONSULTANCY

EC HARRIS LLP
10th Floor, 3 Piccadily Place,
Manchester. M1 3BN
Tel: 0161 245 8700 Fax: 0161 245 8701
information@echarris.com
www.echarris.com

An ARCADIS company

C:\Users\MetcalfC\Desktop\West Didsbury 3764222.dwg