Rev	Description	By	Chk	Date
-	Issued for Planning	gmj	gtc	20.01.14

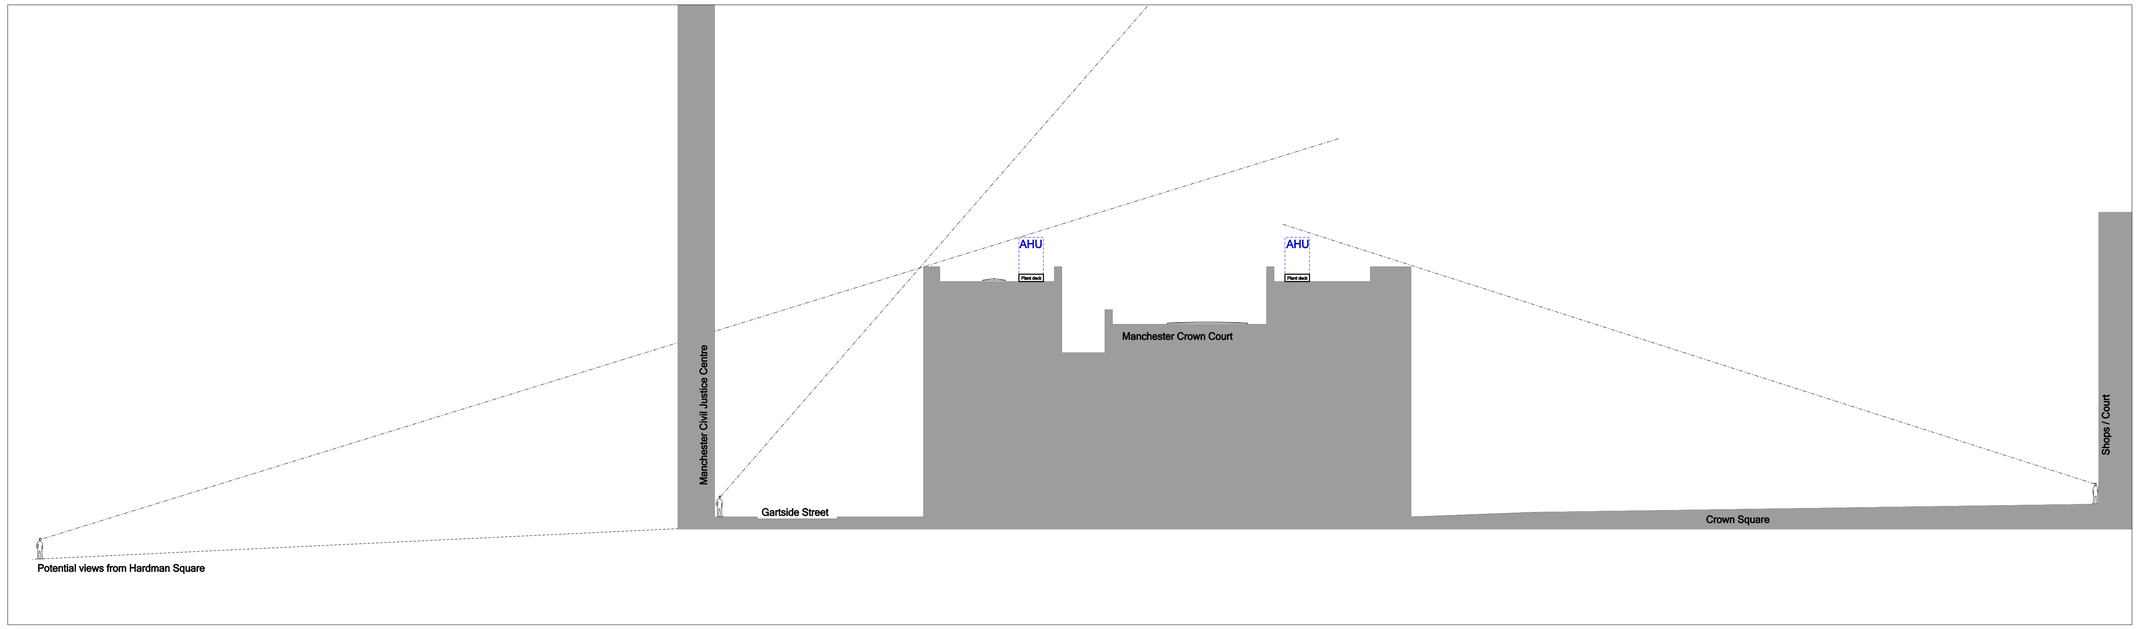

SKETCH SECTION
GREATER SITE LEVELS ASSUMED

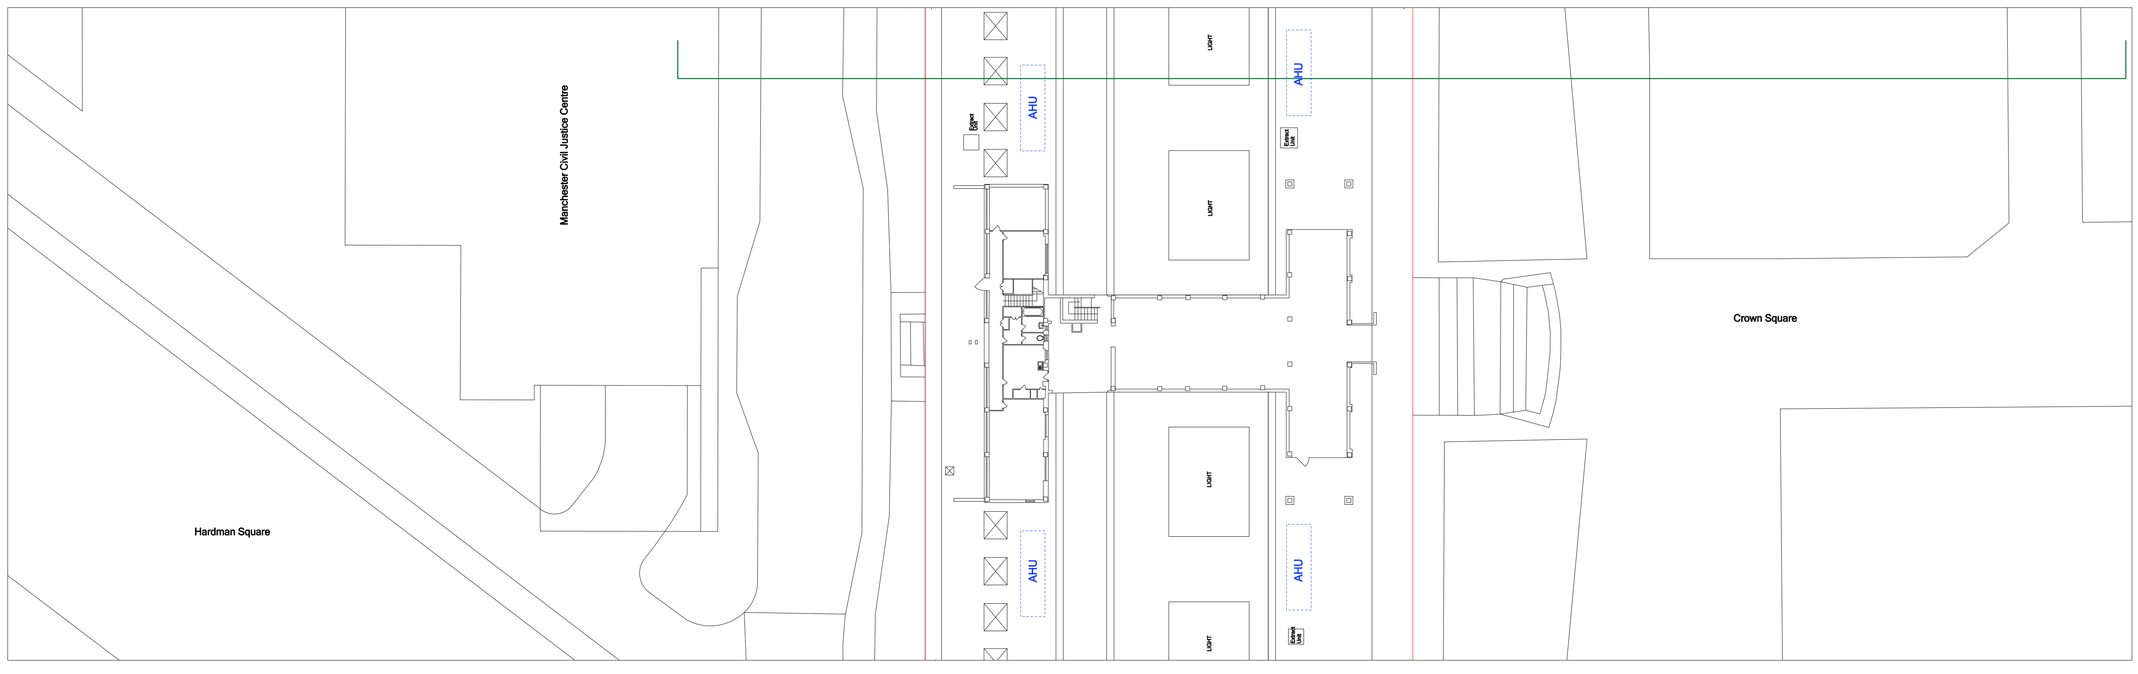

PLAN EXTRACT

PLANNING NOTES:

1.Please read in conjunction with application drawings, documents and other supporting information
2.Proposals are subject to Building Regulations approval.
3. Locations shown approximate and are subject to detailed structural and M+E investigations.
4. External realm levels assumed.

KEY:

- Section Line
- Proposed AHU
- Application Boundary

miller construction

Manchester Crown Court,
Crown Square, Manchester
Upgrade and Replacement Works
for Ministry of Justice

SKETCH SECTIONS

Drawn: GMJ	Checked: GTC	Approved: .
Scale: 1:250@A1	Date: 06.10.13	Project No: M7552
Drawing No: L(04)01		Revision: -

ISSUED FOR PLANNING

hurd rolland Chartered Architects
7th Floor, 44 Peter Street
Manchester
Tel: 0161 832 5322
Fax: 0161 832 5245