
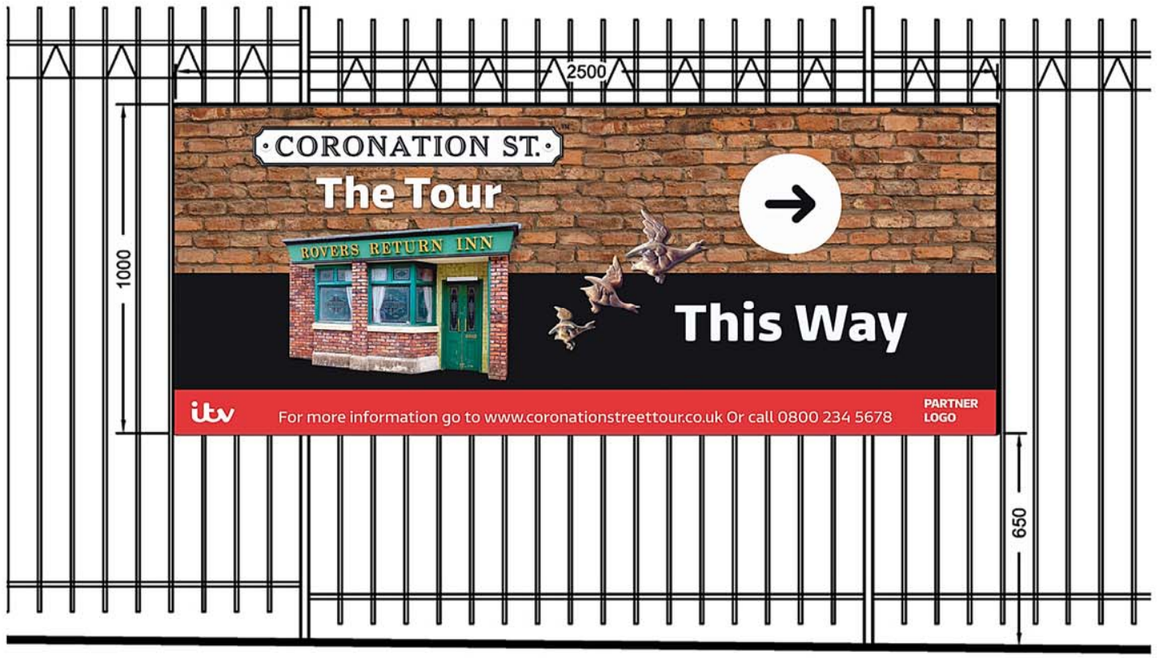


FRONT ELEVATION 1:10

LOWER BYROM STREET

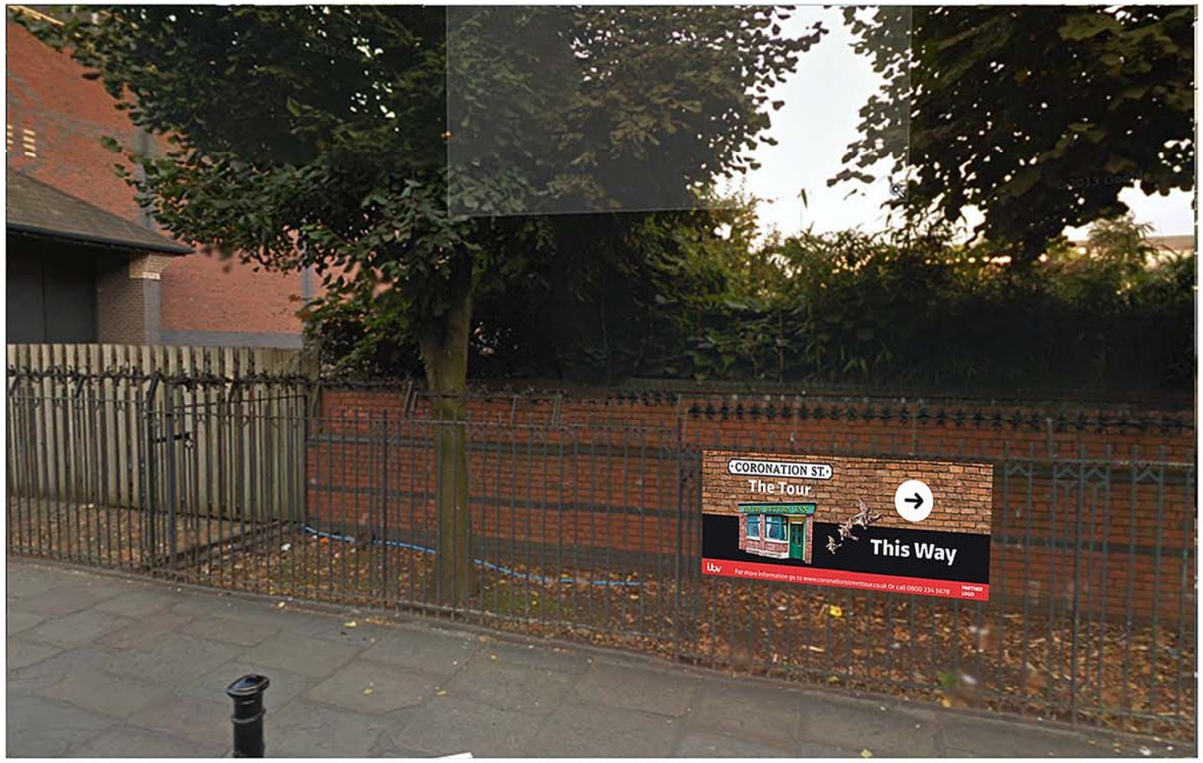

SITE MOCK UP IMAGE

NOTES

Signage board fixed to boundary fencing.

Construct from 18mm WBP plywood with black oil based paint finish over faced with UV cured printed external grade graphic with anti vandal coating. Panel secured to railing using 18mm plywood clamps to rear, with foam padding to protect to railings, bolted through.

Graphic design to be confirmed by ITV once branding and ticket pricing has been agreed

Notes:

01: On no account should this drawing be scaled

02: Any discrepancy to be reported to Mather & Co immediately

03: Contractor/Manufacturer to check all dimensions on site

04: Drawing not to be reproduced in any part without Mather & Co consent

Mather & Co Ltd
17 Manchester Road
Wilmslow
Cheshire
SK9 1BQ

T: 01625 521128
F: 01625 521129
E: info@matherandco.com

Client: ITV Coronation Street

Project: Coronation Street Tour

Scale: 1:10 @ A1 & 1:20 @ A3


Date: October 2013

Drawn By: Paul Lee

Drawing Number: P237.CS.008

Revision: --


Drawing Title: External Perimeter Sign Boards Detail Arrangement

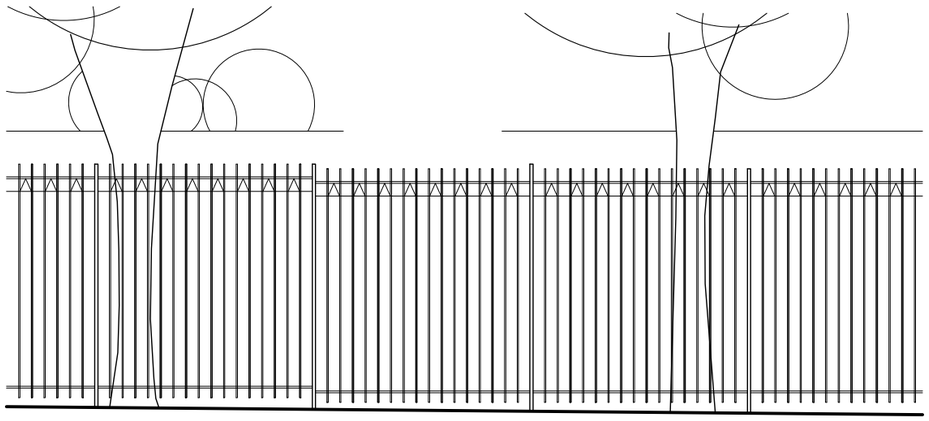

LONG ELEVATION


Note fall of ground

Detail X on drg P237.CS.003.1

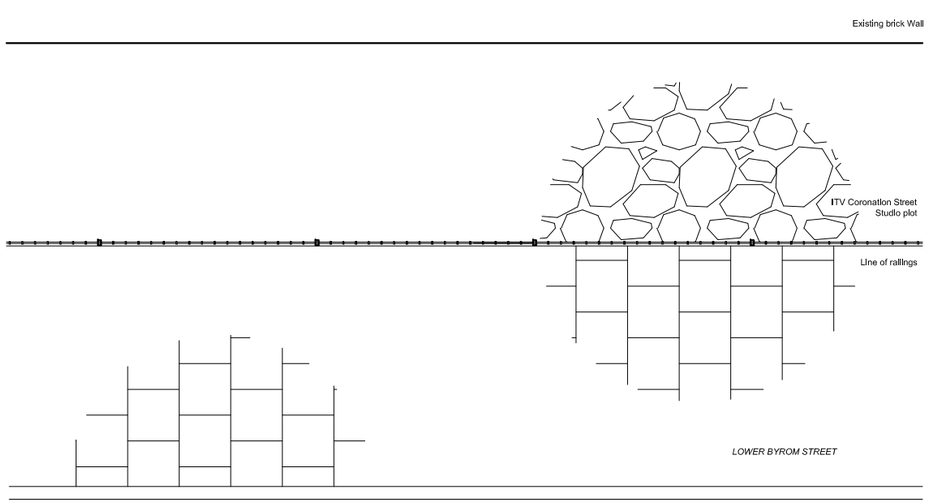


PLAN SECTION 1:25 @ A1

EXISTING LOCATION AT 'B'

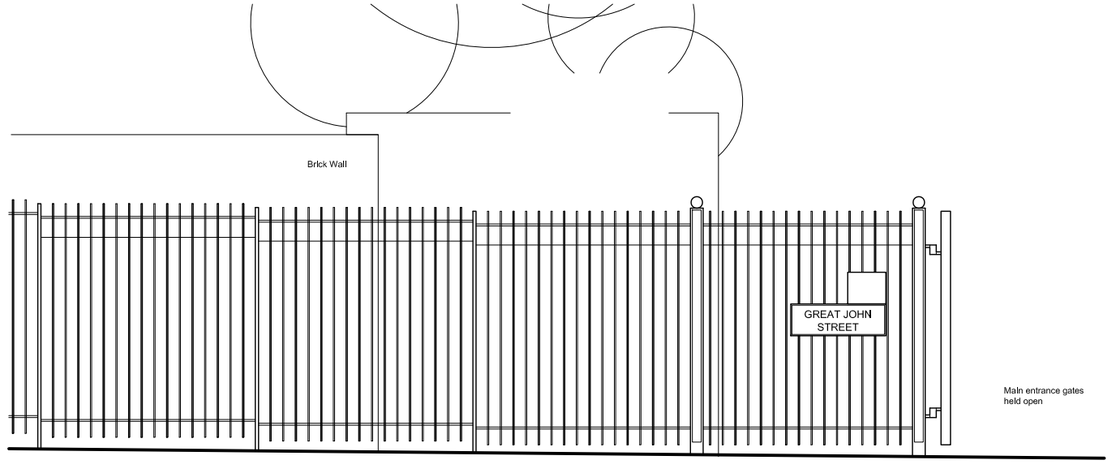


LONG ELEVATION

Note fall of ground

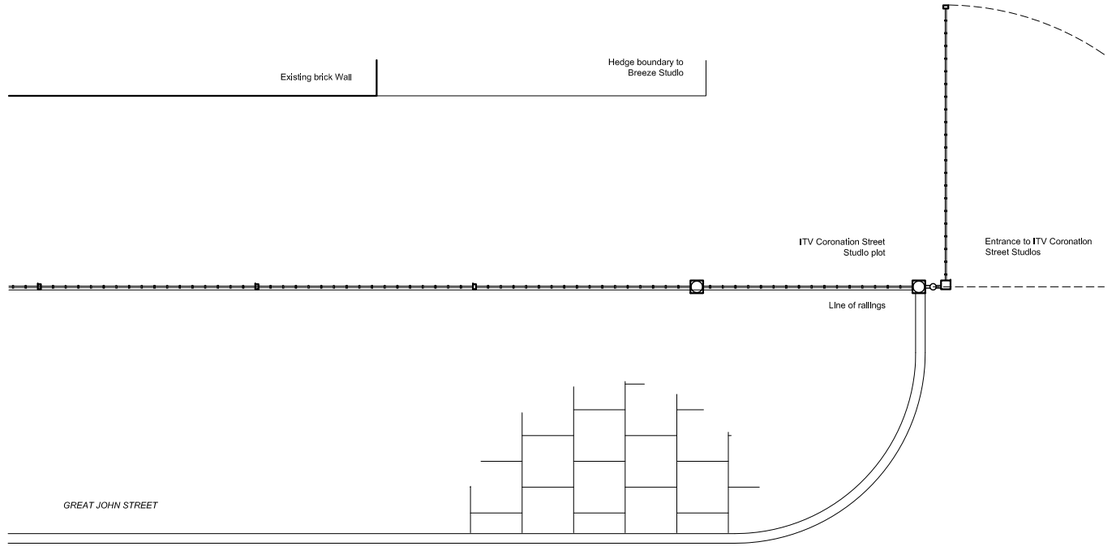

PLAN SECTION 1:25 @ A1

EXISTING LOCATION AT 'A'

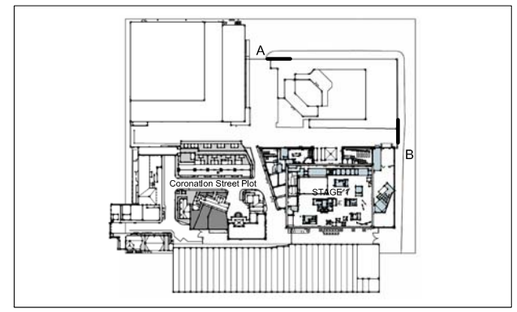

LOCATION PLAN NTS

Notes:

01: On no account should this drawing be scaled

02: Any discrepancy to be reported to Mather & Co immediately

03: Contractor/Manufacturer to check all dimensions on site

04: Drawing not to be reproduced in any part without Mather & Co consent

Mather & Co Ltd
17 Manchester Road
Wilmslow
Cheshire
SK9 1BQ

T: 01625 521128
F: 01625 521129
E: info@matherandco.com

Client: ITV Coronation Street

Project: Coronation Street Tour

Scale: 1:25 @ A1 & 1:50 @ A3


Date: October 2013

Drawn By: Paul Lee

Drawing Number: P237.CS.009

Revision: --

Drawing Title:
External Perimeter Sign Boards
Existing Elevations

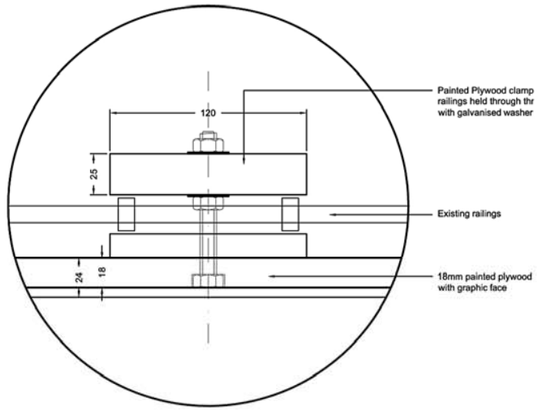


DETAIL AT 'S' 1:2 @ A1

Signage board fixed to boundary fencing.
18mm WBP plywood with black oil based paint finish over faced with UV cured printed external grade graphic with anti vandal coating. Panel secured to railing using 18mm plywood clamps to rear, with foam padding to protect to railings, bolted through.



FRONT ELEVATION 1:10

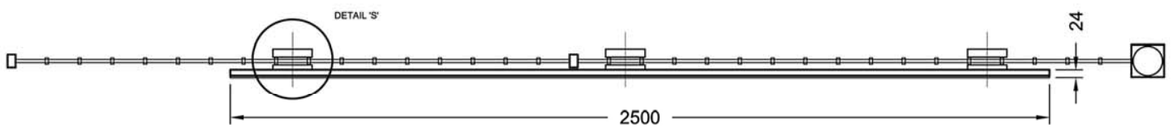

PLAN SECTION 1:10 @ A1

DETAIL X DRG P237.CS.002



SITE MOCK UP IMAGE

NOTES

Signage board fixed to boundary fencing.

Construct from 18mm WBP plywood with black oil based paint finish over faced with UV cured printed external grade graphic with anti vandal coating. Panel secured to railing using 18mm plywood clamps to rear, with foam padding to protect to railings, bolted through.

Graphic design to be confirmed by ITV once branding and ticket pricing has been agreed

Notes:

01: On no account should this drawing be scaled

02: Any discrepancy to be reported to Mather & Co immediately

03: Contractor/Manufacturer to check all dimensions on site

04: Drawing not to be reproduced in any part without Mather & Co consent

Mather & Co Ltd
17 Manchester Road
Wilmslow
Cheshire
SK9 1BQ

T: 01625 521128
F: 01625 521129
E: info@matherandco.com

Client: ITV Coronation Street

Project: Coronation Street Tour

Scale: 1:10 @ A1 & 1:20 @ A3

Date: October 2013

Drawn By: Paul Lee

Drawing Number: P237.CS.003

Revision: --

Drawing Title:
External Perimeter Sign Boards
Detail Arrangement