


FRONT ELEVATION



SIDE ELEVATION




REAR ELEVATION

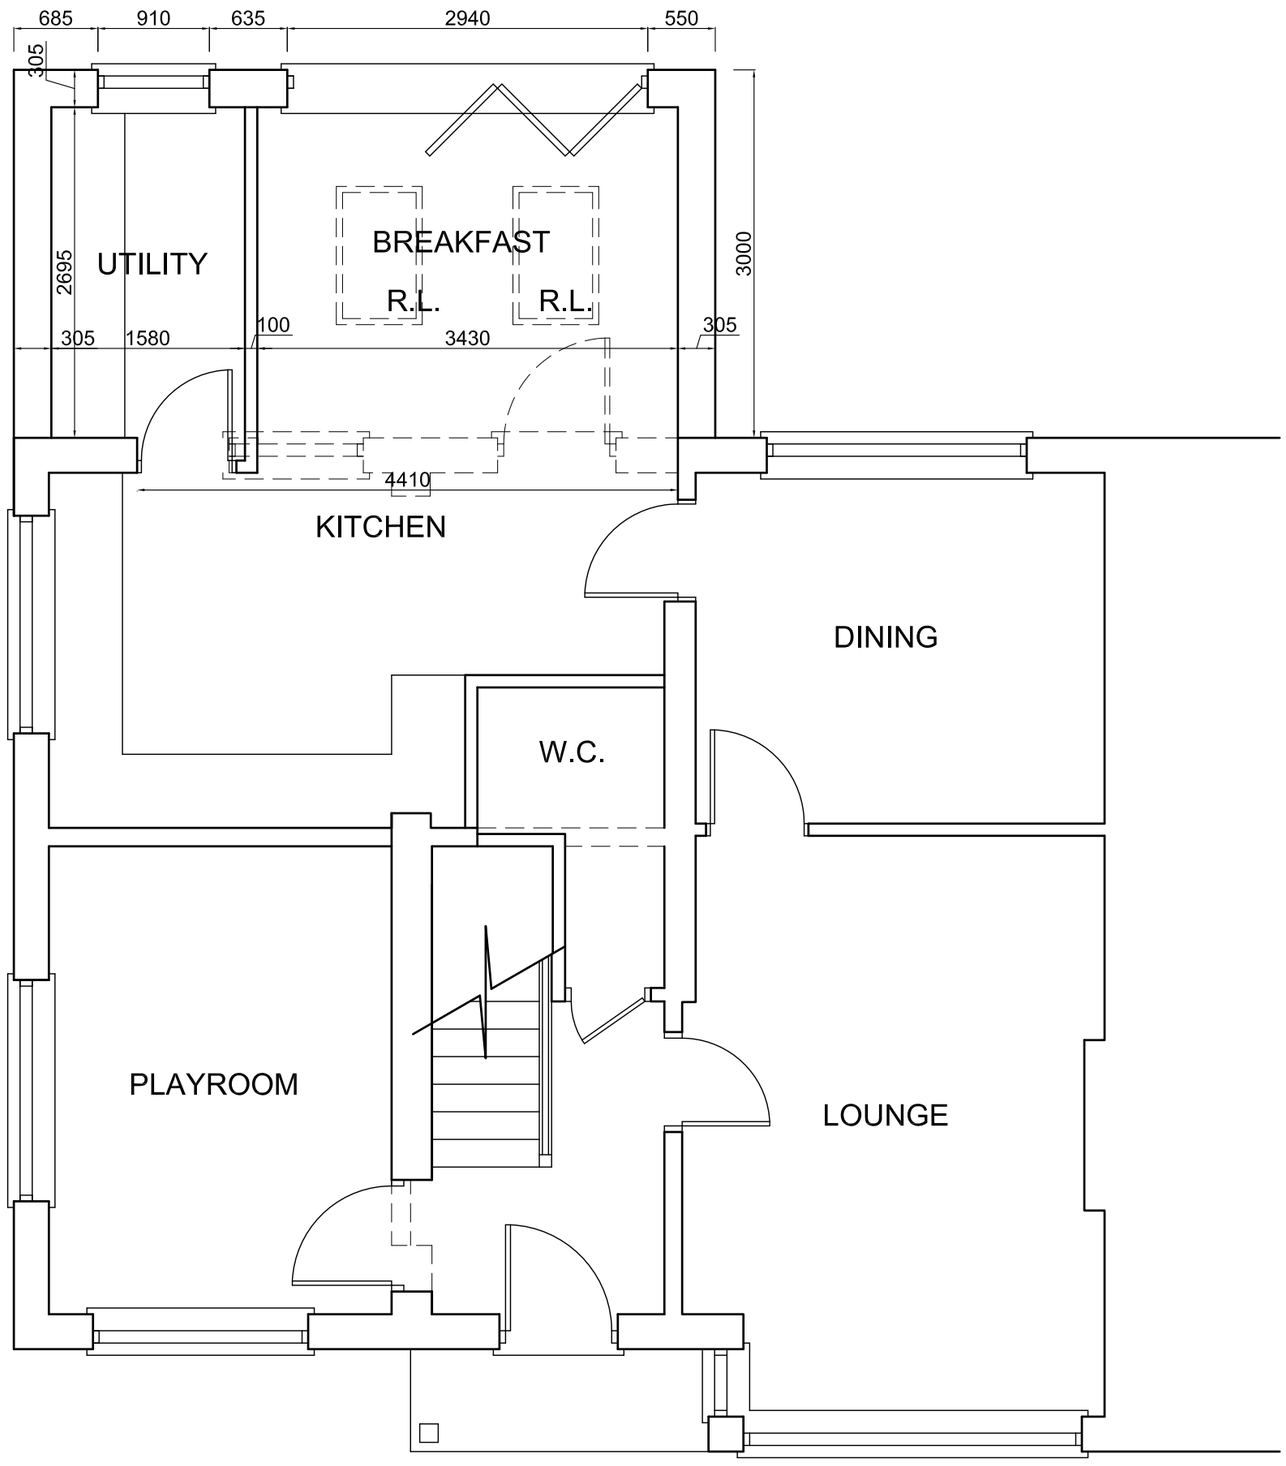


GROUND FLOOR PLAN

SITE PLAN

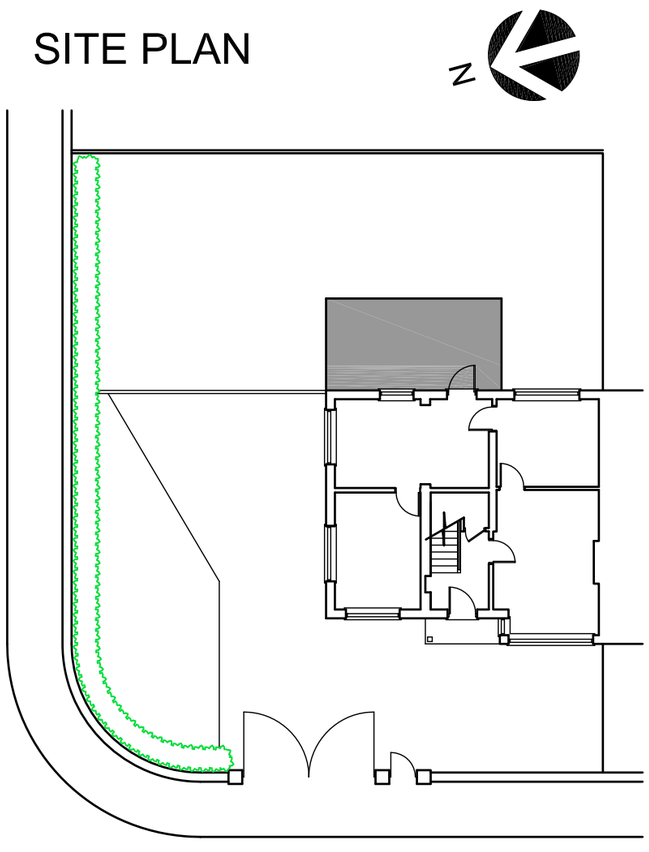

0 1 2 3 4 5 m

SCALE 1:50

0 5 10 m

SCALE 1:100

0 10 20 m

SCALE 1:200

| | | | |
|---|---|---|---|
| A | DIMS ADDED | SMcK | 01.10.2013 |
| AMENDMENTS | | I | DATE |

JOB

PROPOSED EXTENSION
40 HORNCASTLE ROAD
MOSTON
M40 5QA

CLIENT

MR & MRS YATES

SUBJECT

PROPOSED PLANS &
ELEVATIONS - OPTION 2

| | | | |
|---|---|---|---|
| DRAWN | DATE | 21.09.2013 | |
| CHECKED | SCALE | 1:100 - ELEVS<br>1:50 - PLANS<br>1:200 SITE PLAN | |
| APPROVED | | | |
| JOB No. | DRG No. | AMENDMENT | |
| 0134 | 03 | A | |