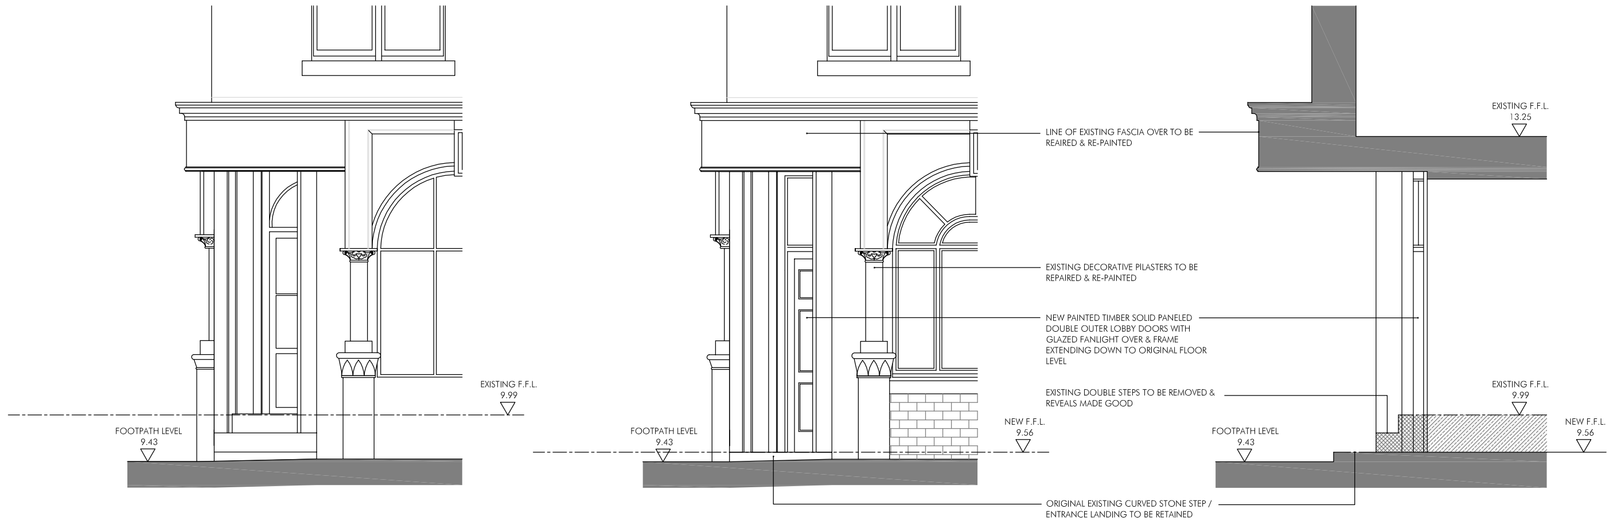

EXISTING PROPOSED SECTION AS PROPOSED

ELEVATIONS TO ENTRANCE AT THE CORNER OF TURNER ST. & RED LION ST.

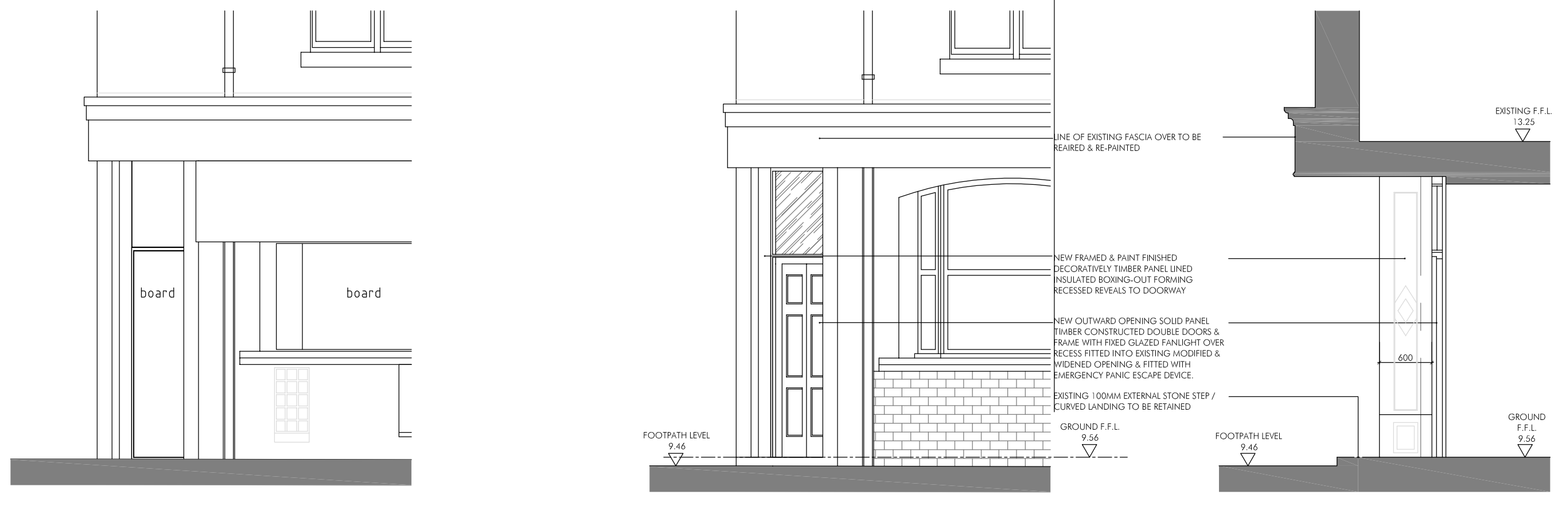

EXISTING PROPOSED SECTION AS PROPOSED

ELEVATIONS TO EMERGENCY EXIT AT THE CORNER OF RED LION ST. & CATLOW LANE

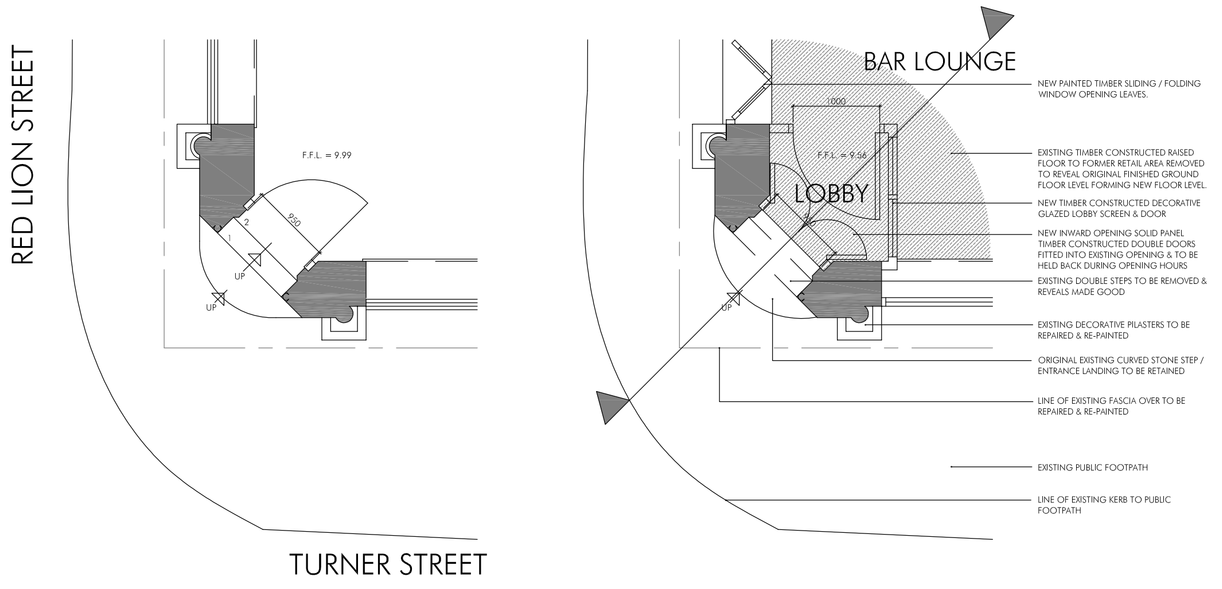

EXISTING PROPOSED

PLANS TO ENTRANCE AT THE CORNER OF TURNER ST. & RED LION ST.

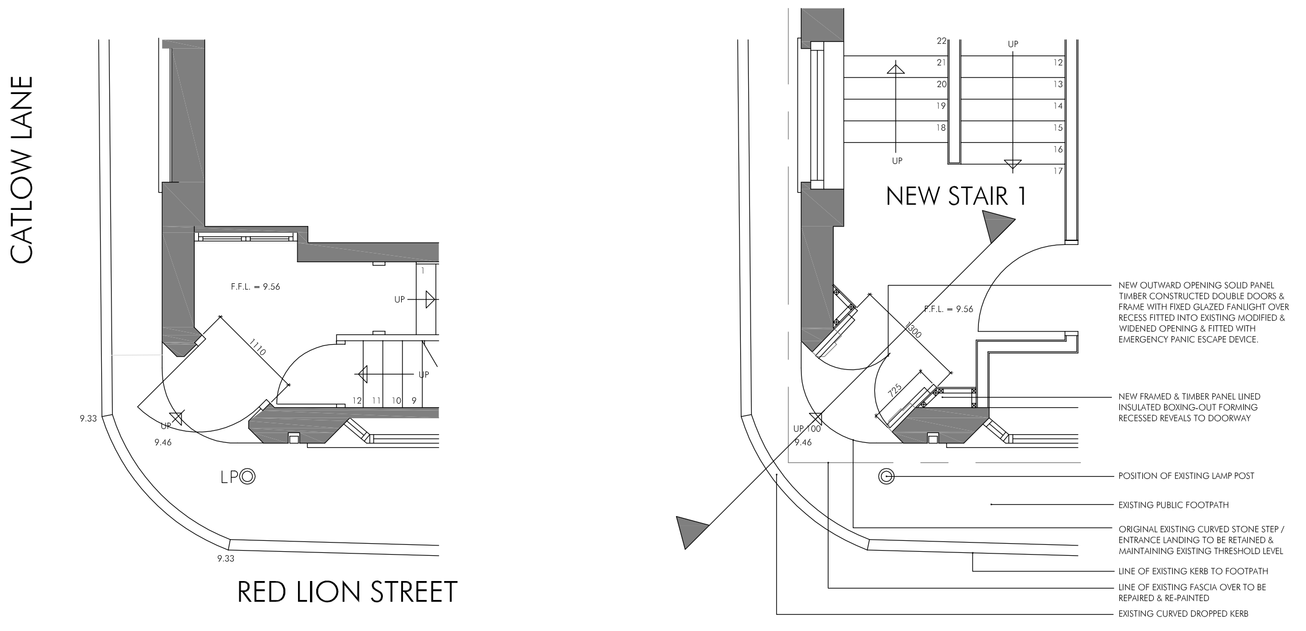

EXISTING PROPOSED

PLANS TO EMERGENCY EXIT AT THE CORNER OF RED LION ST. & CATLOW LANE

REFER TO DRAWING No. AP04 FOR DETAILS OF THE MODIFICATIONS TO THE EXISTING ENTRANCE AT THE CORNER OF TURNER STREET & UNION STREET TO PROVIDE WHEELCHAIR ACCESS ENTRANCE

AD	Rev A: Emergency exit added	Nov 13	-
DRAWN	REVISION	DATE	VER

Architects and Designers

AllisonPike

7 Buxton Road West, Disley, Stockport, Cheshire, SK12 2AE.
Website: www.allisonpike.com

Telephone: 01663 763000
Facsimile: 01663 766772
Email: studio@allisonpike.com

© Allison Pike Partnership Limited.

PROJECT
HYDES BREWERY
'RED LION'
34-38 TURNER STREET, MANCHESTER

TITLE
BAR LOUNGE ENTRANCE & EMERGENCY EXIT DETAILS

EXISTING & PROPOSED PLANS, ELEVATIONS & SECTION

SCALE
1:50

JOB No	DRAWING No	REV
HB12	AP11	A