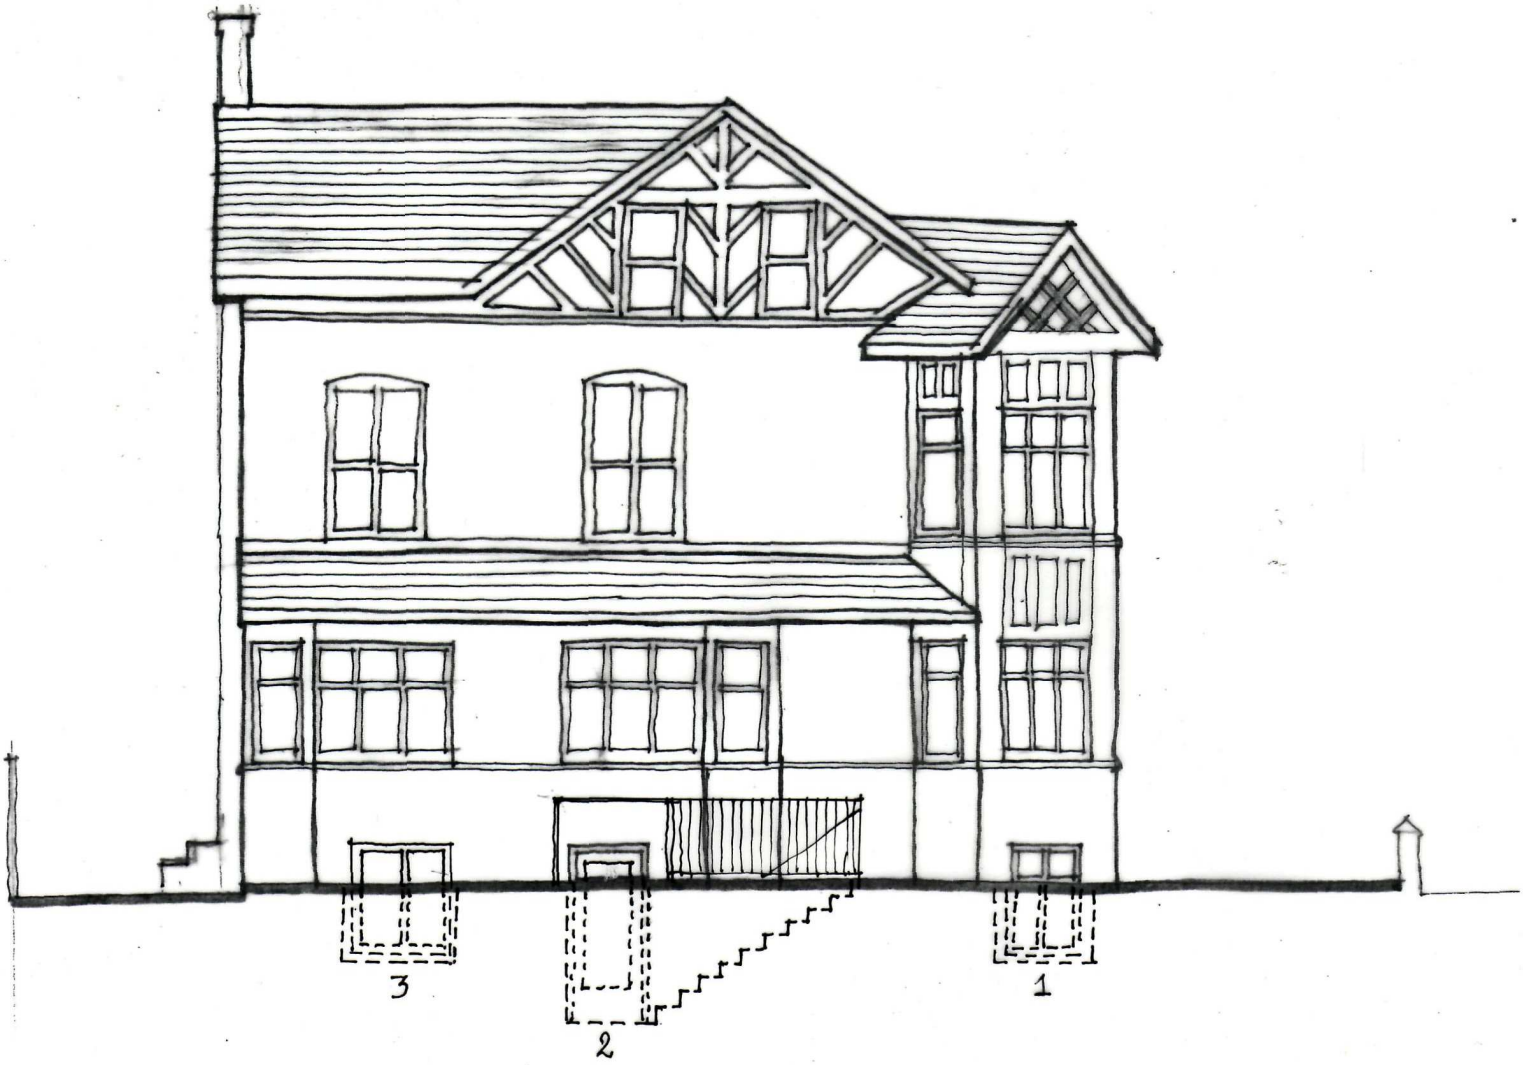

1 NEW LIGHTWELL + REPLACEMENT WINDOW 1500mm HIGH.
2. NEW STAIR + REPLACEMENT DOOR (ON LINE OF EXISTING 'SHALLOW' WINDOW.)
3 NEW WINDOW 1500mm HIGH + LIGHTWELL 1100mm DEEP.

1:100 @ A4

0 1 2m

NORTH WEST ELEVATION AS PROPOSED

CONSTRUCTION OF TWO BELOW GROUND LIGHTWELLS
RELOCATION OF STEPS AND DOOR ACCESS TO LOWER GROUND FLOOR

16 BAMFORD ROAD · DIDSBURY · M20 2GW

DRAWING No 5