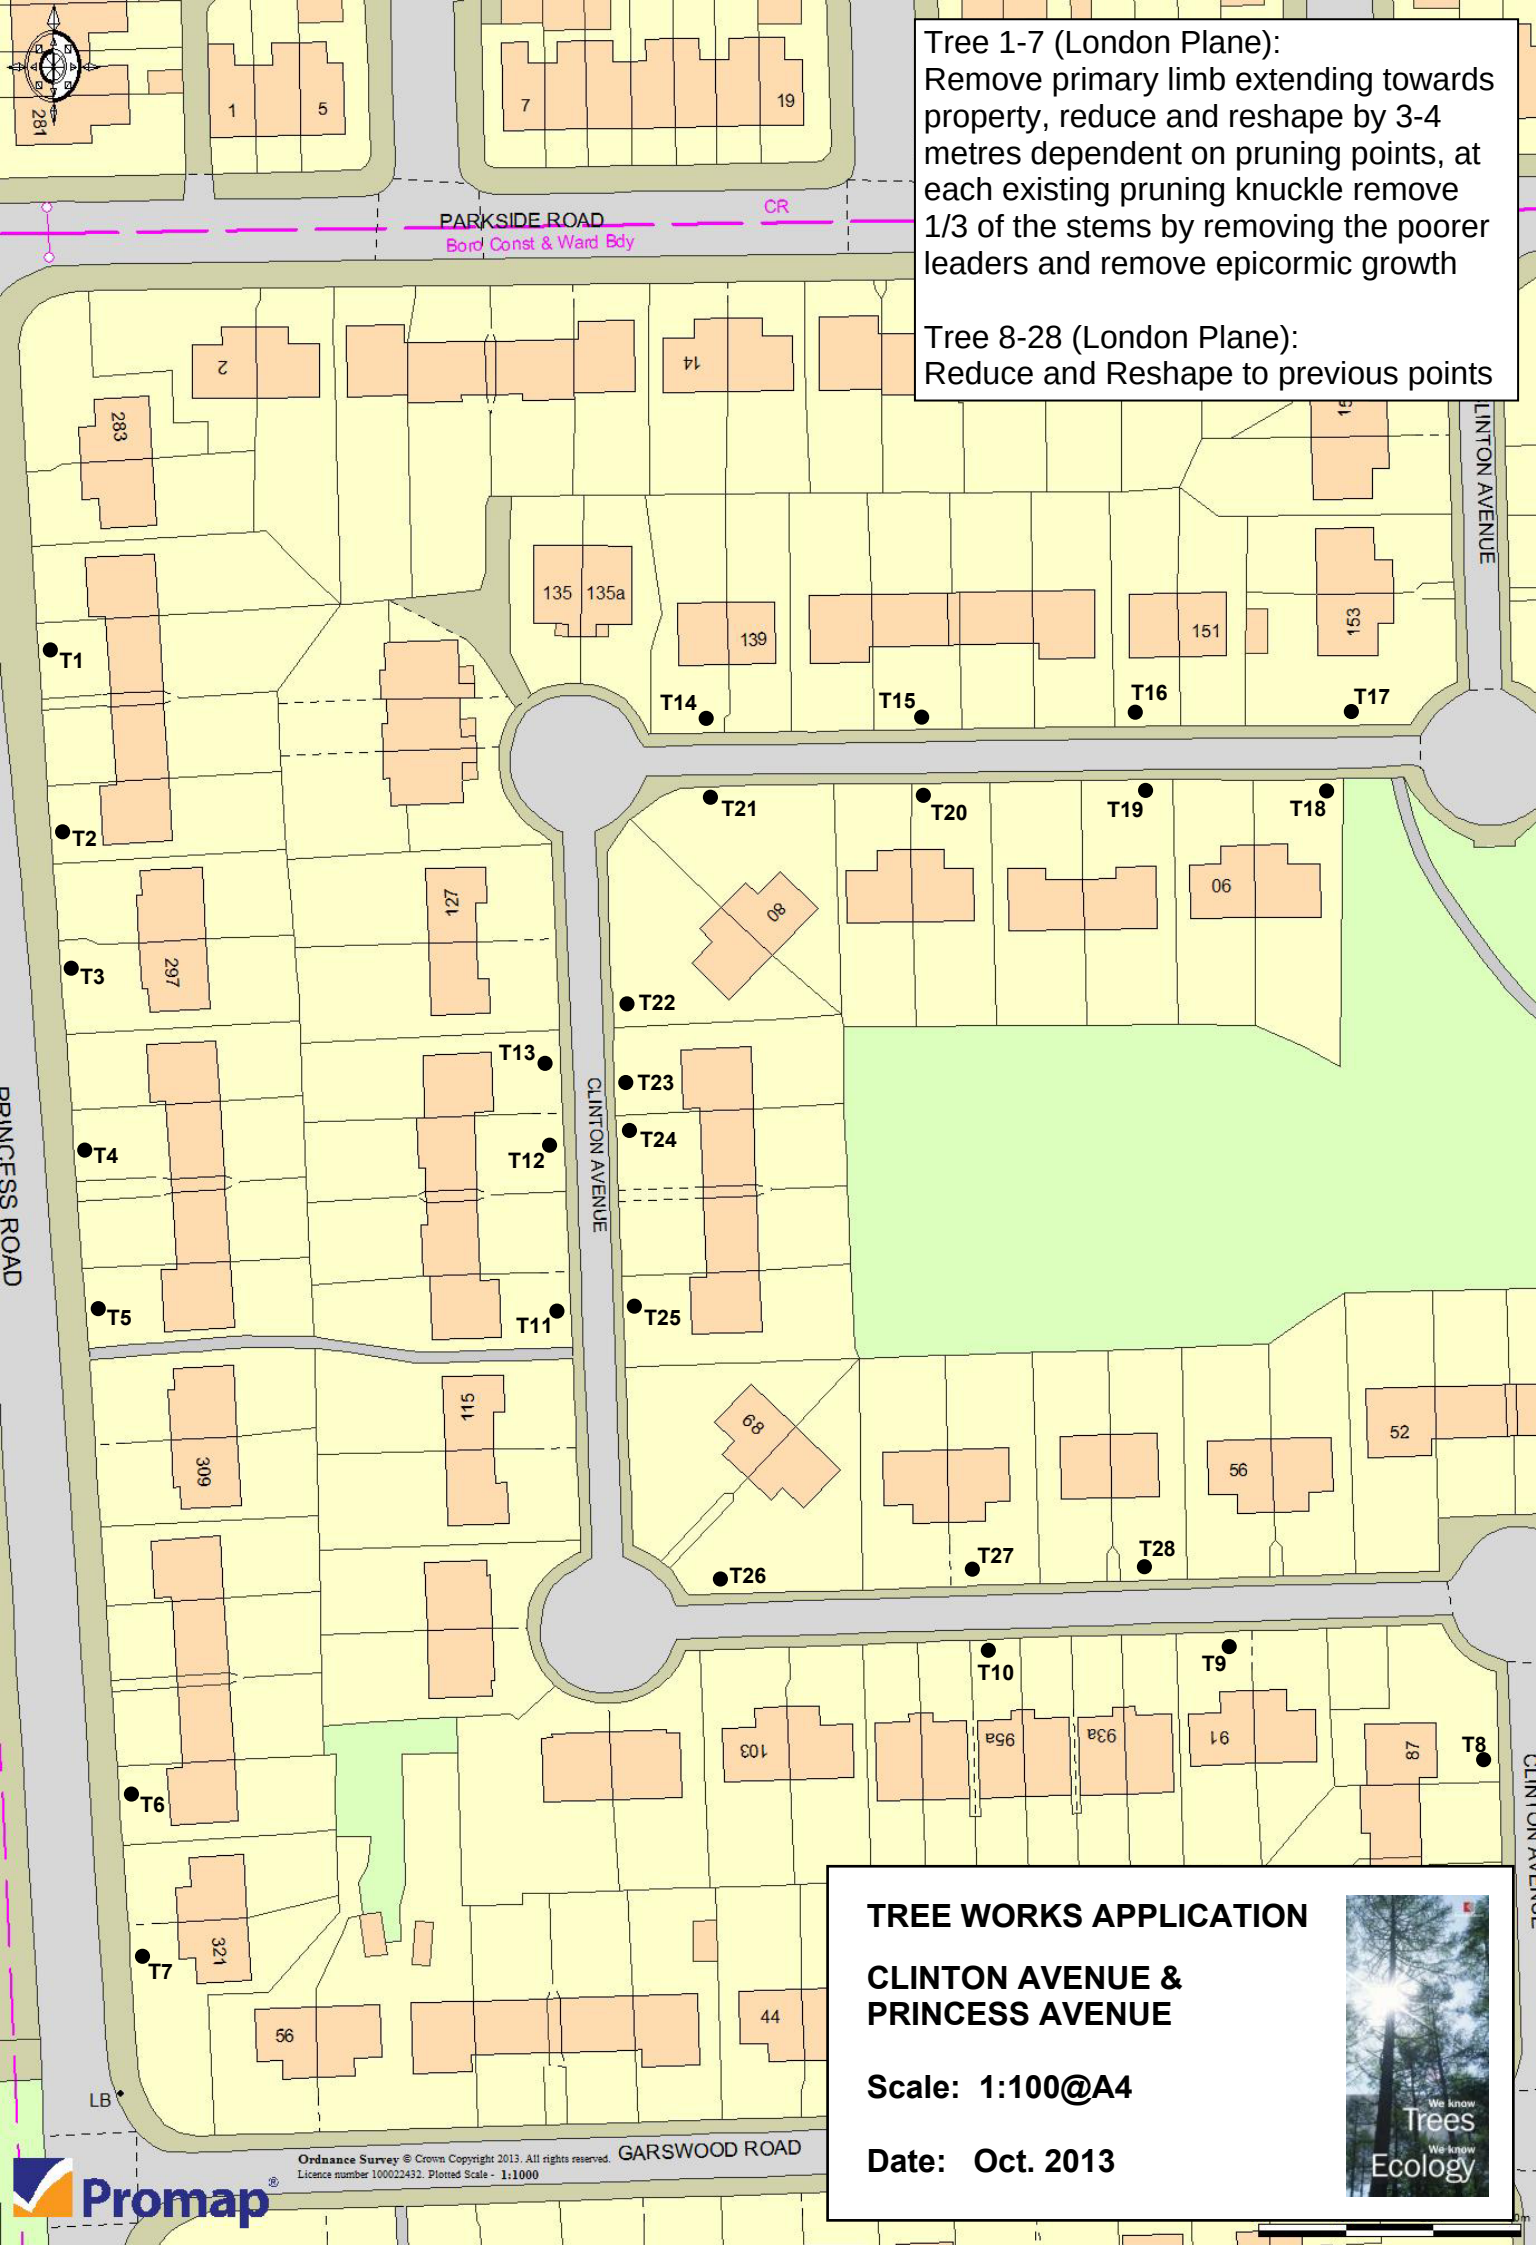

Tree 1-7 (London Plane):
Remove primary limb extending towards property, reduce and reshape by 3-4 metres dependent on pruning points, at each existing pruning knuckle remove 1/3 of the stems by removing the poorer leaders and remove epicormic growth
Tree 8-28 (London Plane):
Reduce and Reshape to previous points
PARKSIDE ROAD
Bord Const & Ward Bdy
CR
CLINTON AVENUE
PRINCESS ROAD
GARSWOOD ROAD
T1
T2
T3
T4
T5
T6
T7
T8
T9
T10
T11
T12
T13
T14
T15
T16
T17
T18
T19
T20
T21
T22
T23
T24
T25
T26
T27
T28
TREE WORKS APPLICATION
CLINTON AVENUE &
PRINCESS AVENUE
Scale: 1:100@A4
Date: Oct. 2013
We know Trees
We know Ecology
Ordnance Survey © Crown Copyright 2013. All rights reserved.
Licence number 100022432. Plotted Scale - 1:1000
Promap®