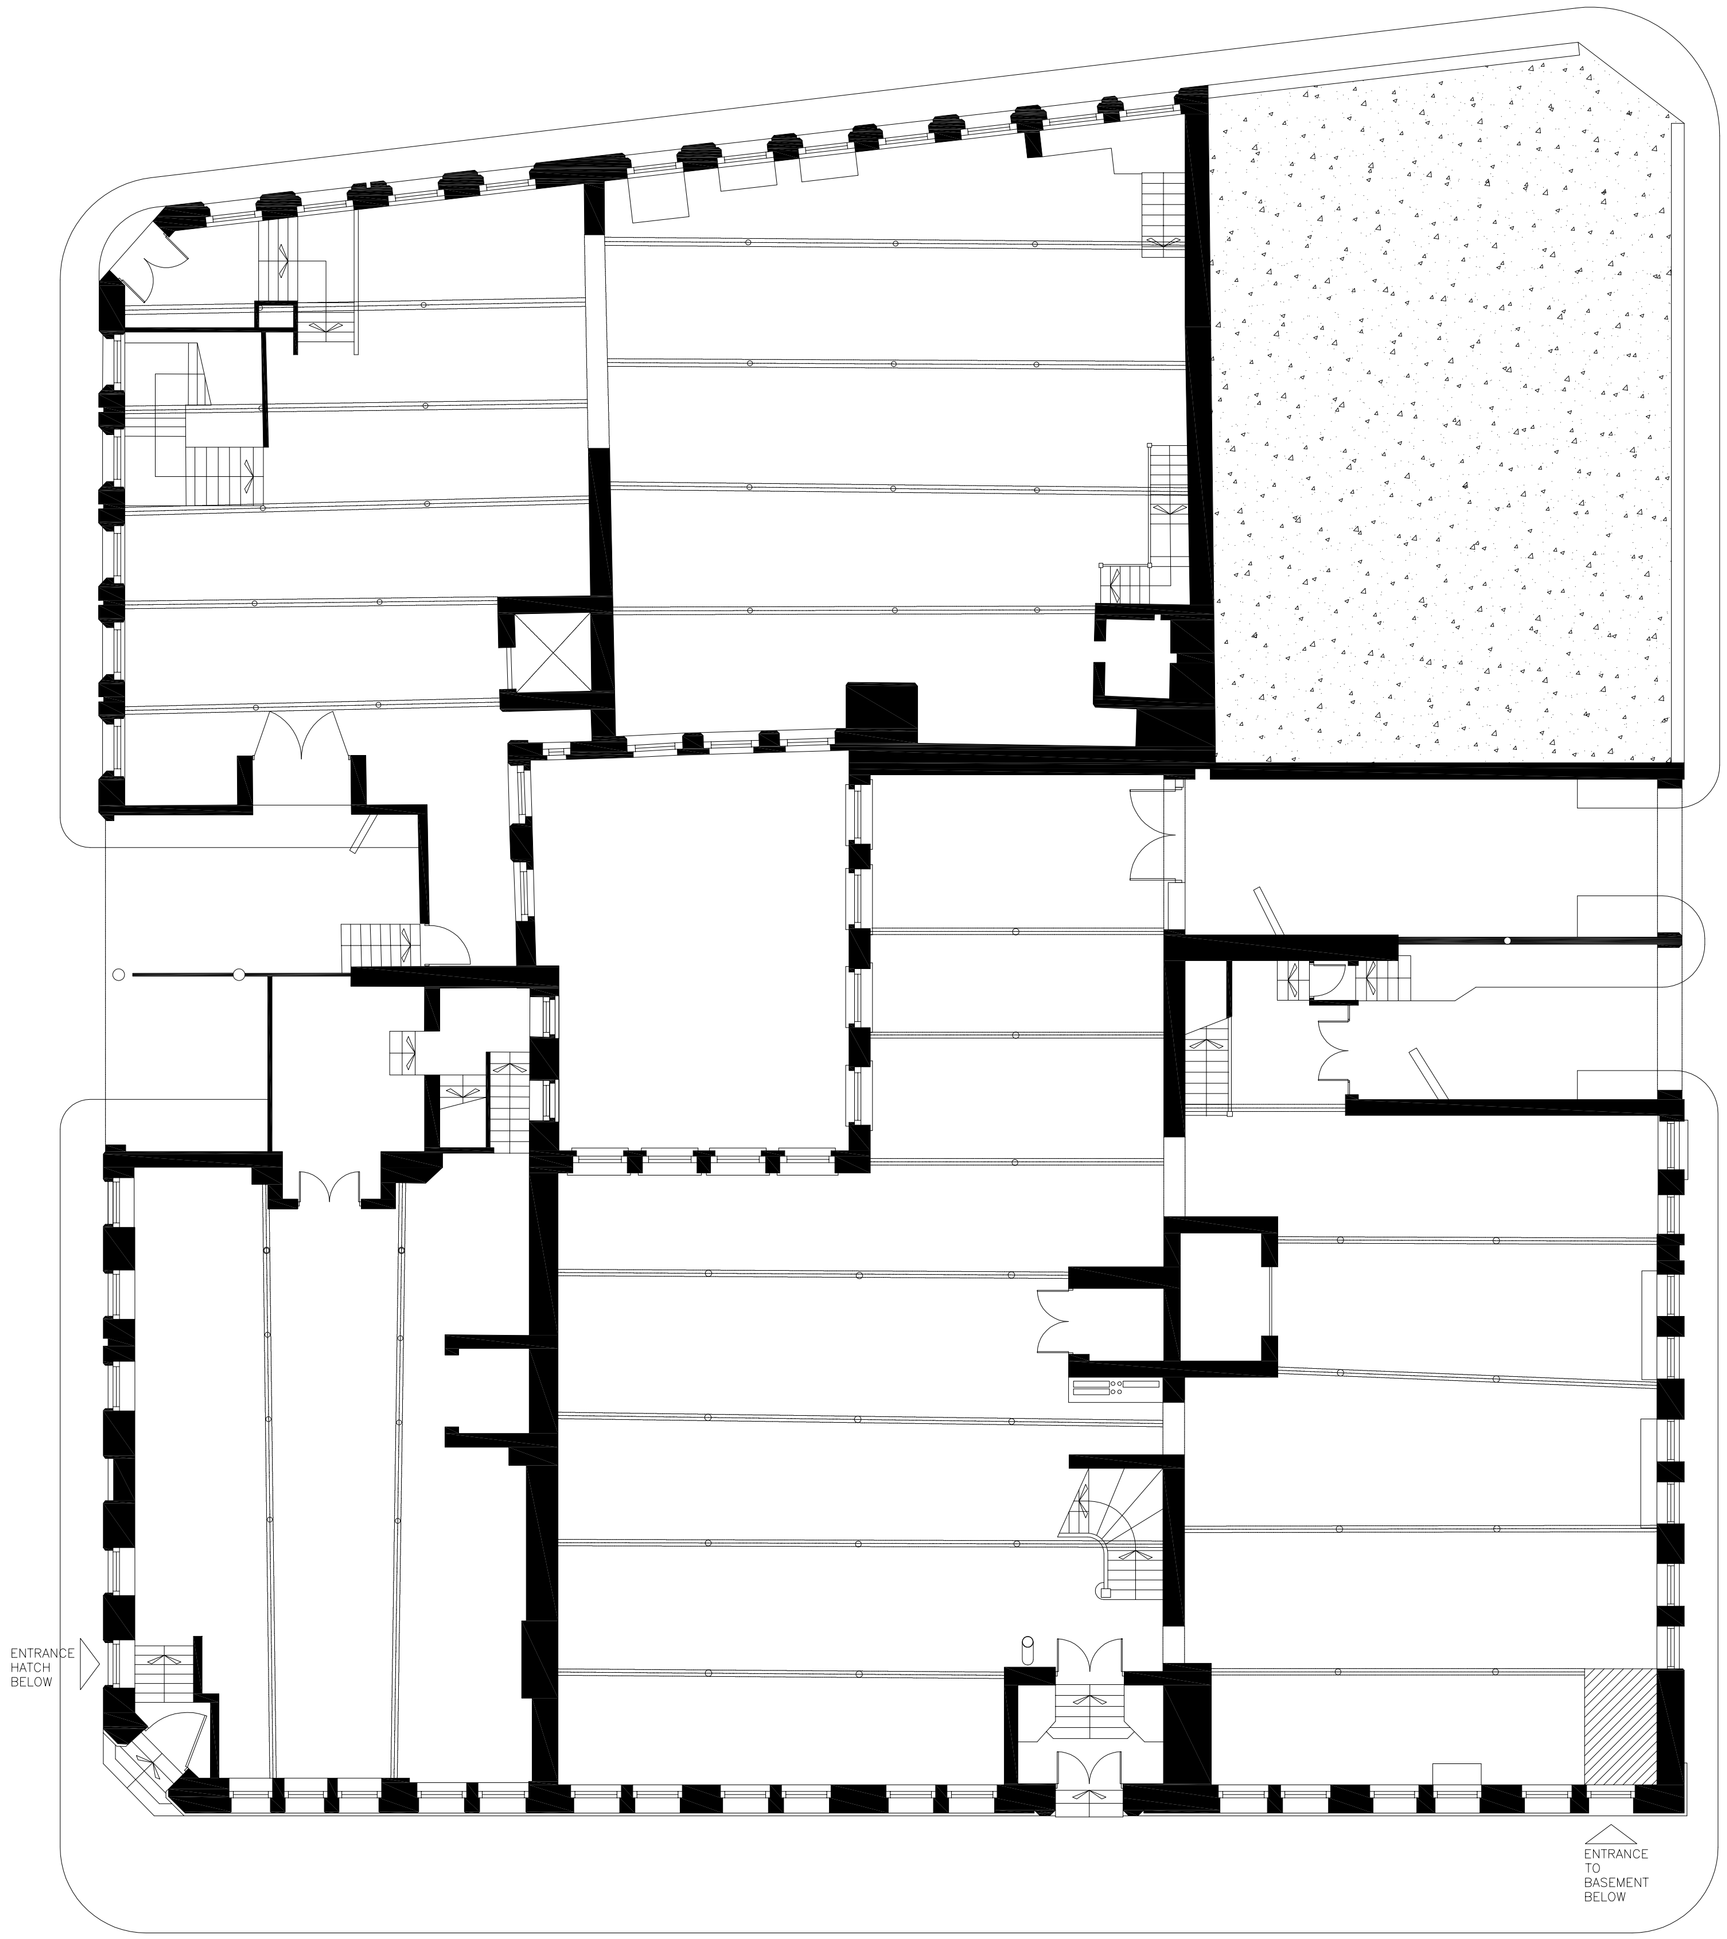

Revision Details	By / Check	Date	Suffix

Revision

56, Dale Street, Manchester.

Ground Floor Structural Repairs

J-13003-101 rev

Scale as noted
SCALE

Drawn	Detailed		Approved
I.N.G	I.N.G		
Check	Tech Check	Det Check	Date

Grindey CONSULTING

12, Stratford Road,
Chorley,
PR6 0AF

mobile: 07961 748 933
email: grindeyconsulting@hotmail.com
www.grindeyconsulting.com

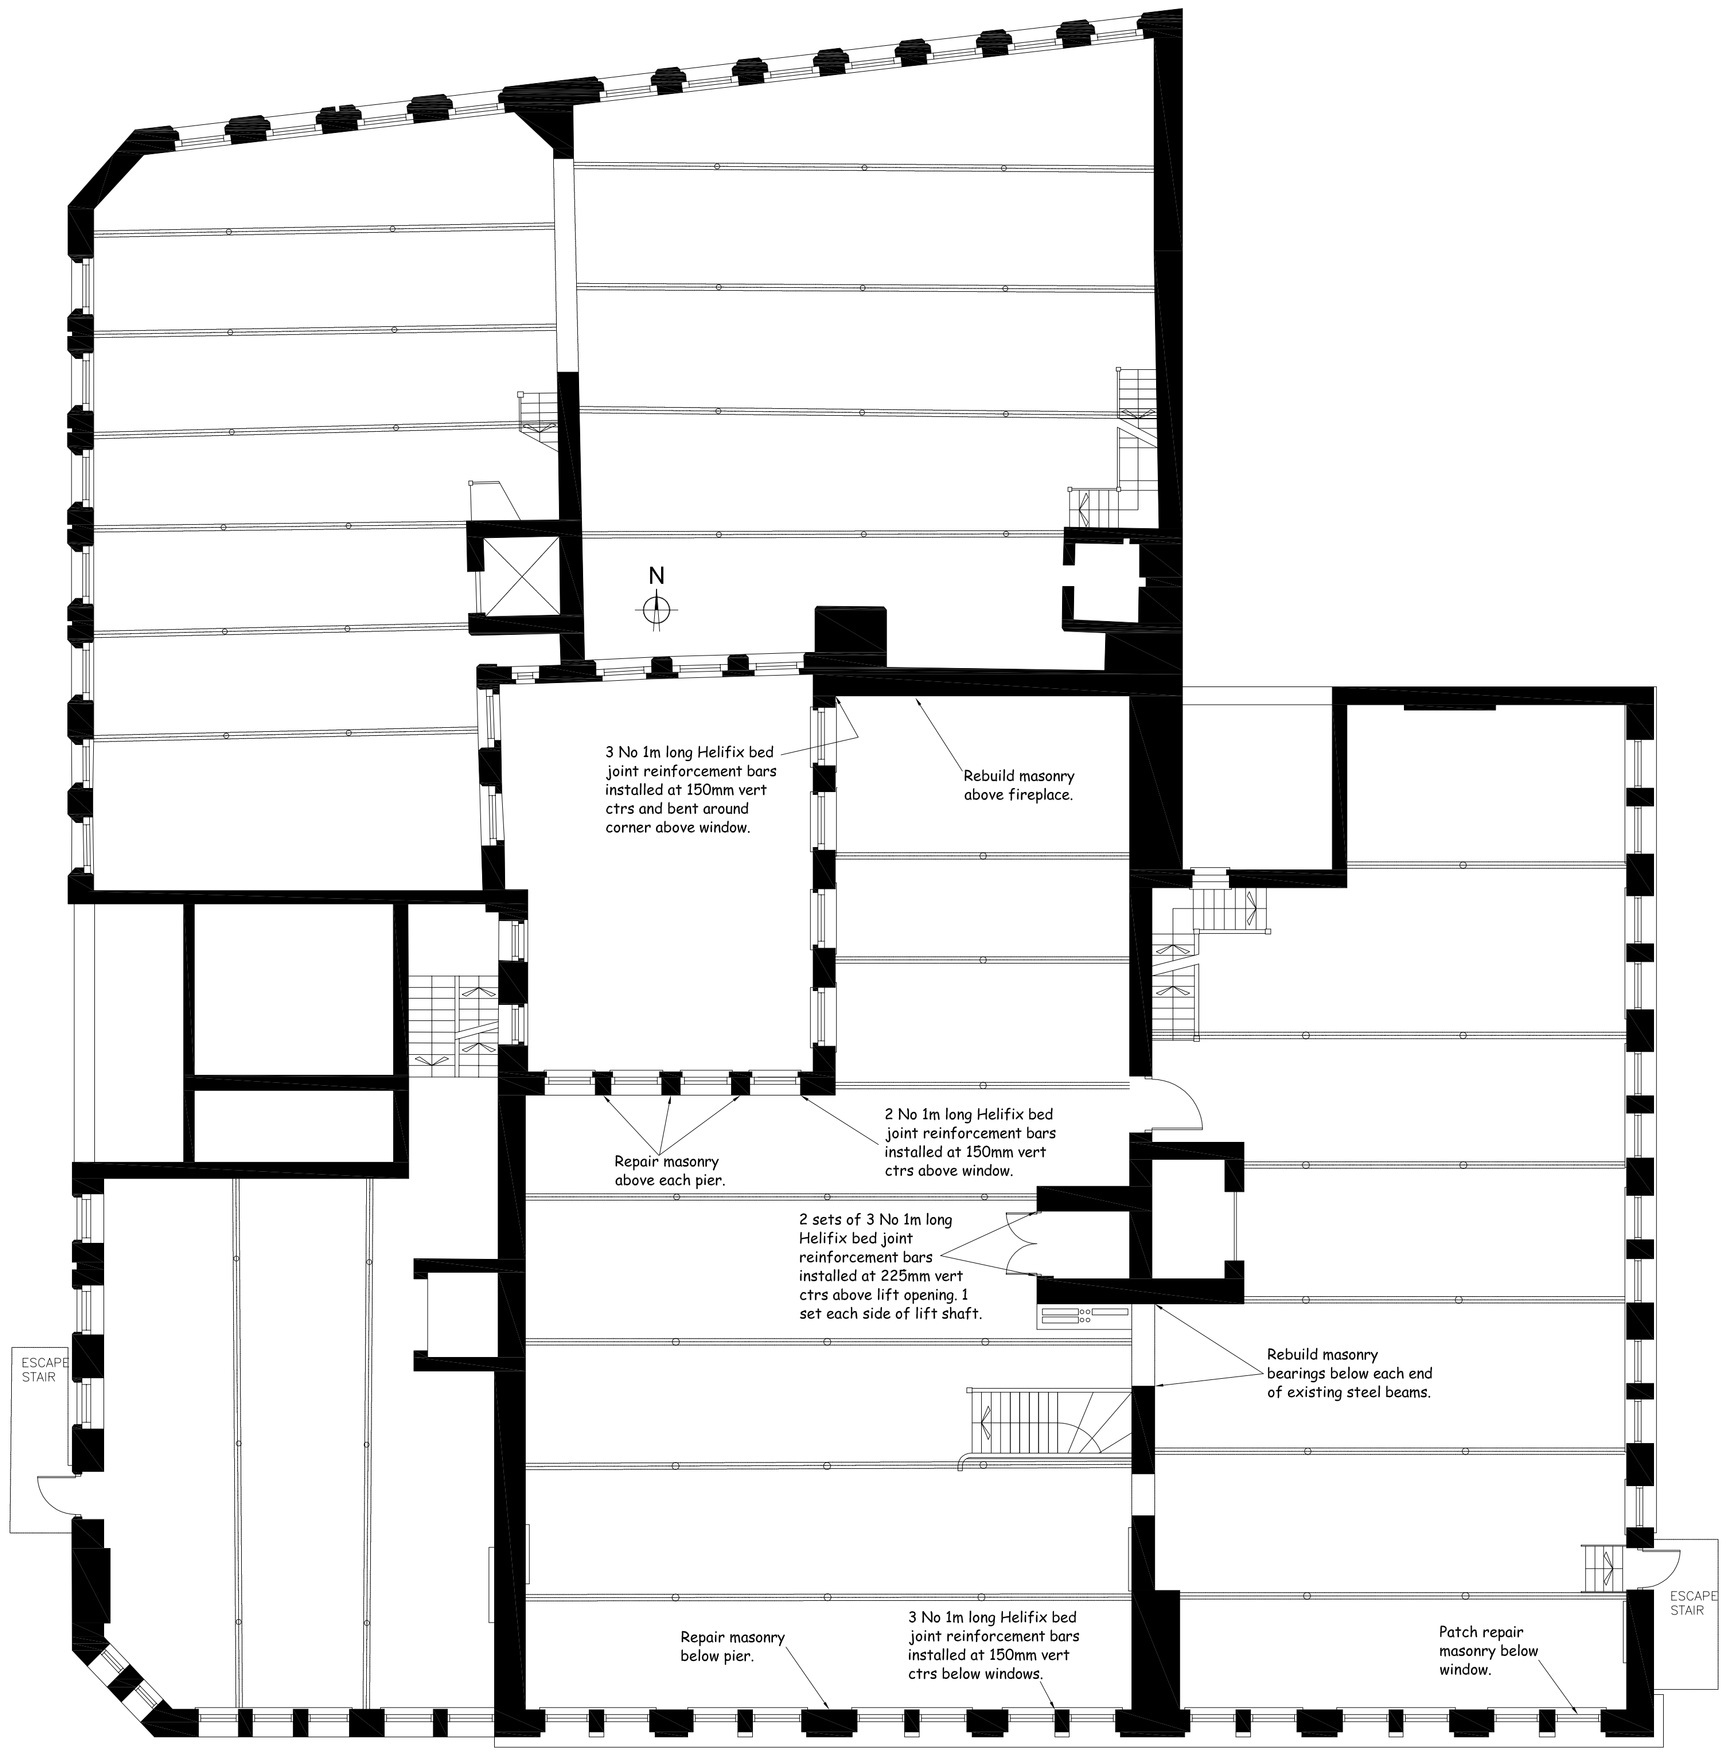

Revision Details	By / Check	Date	Suffix

Revision

56, Dale Street, Manchester.

First Floor Structural Repairs

J-13003-102 rev

Scale as noted
SCALE

Drawn	Detailed		Approved
I.N.G	I.N.G		
Check	Tech Check	Det Check	Date

Grindey CONSULTING
12, Stratford Road,
Chorley,
PR6 0AF
mobile: 07961 748 933
email: grindeyconsulting@hotmail.com
www.grindeyconsulting.com

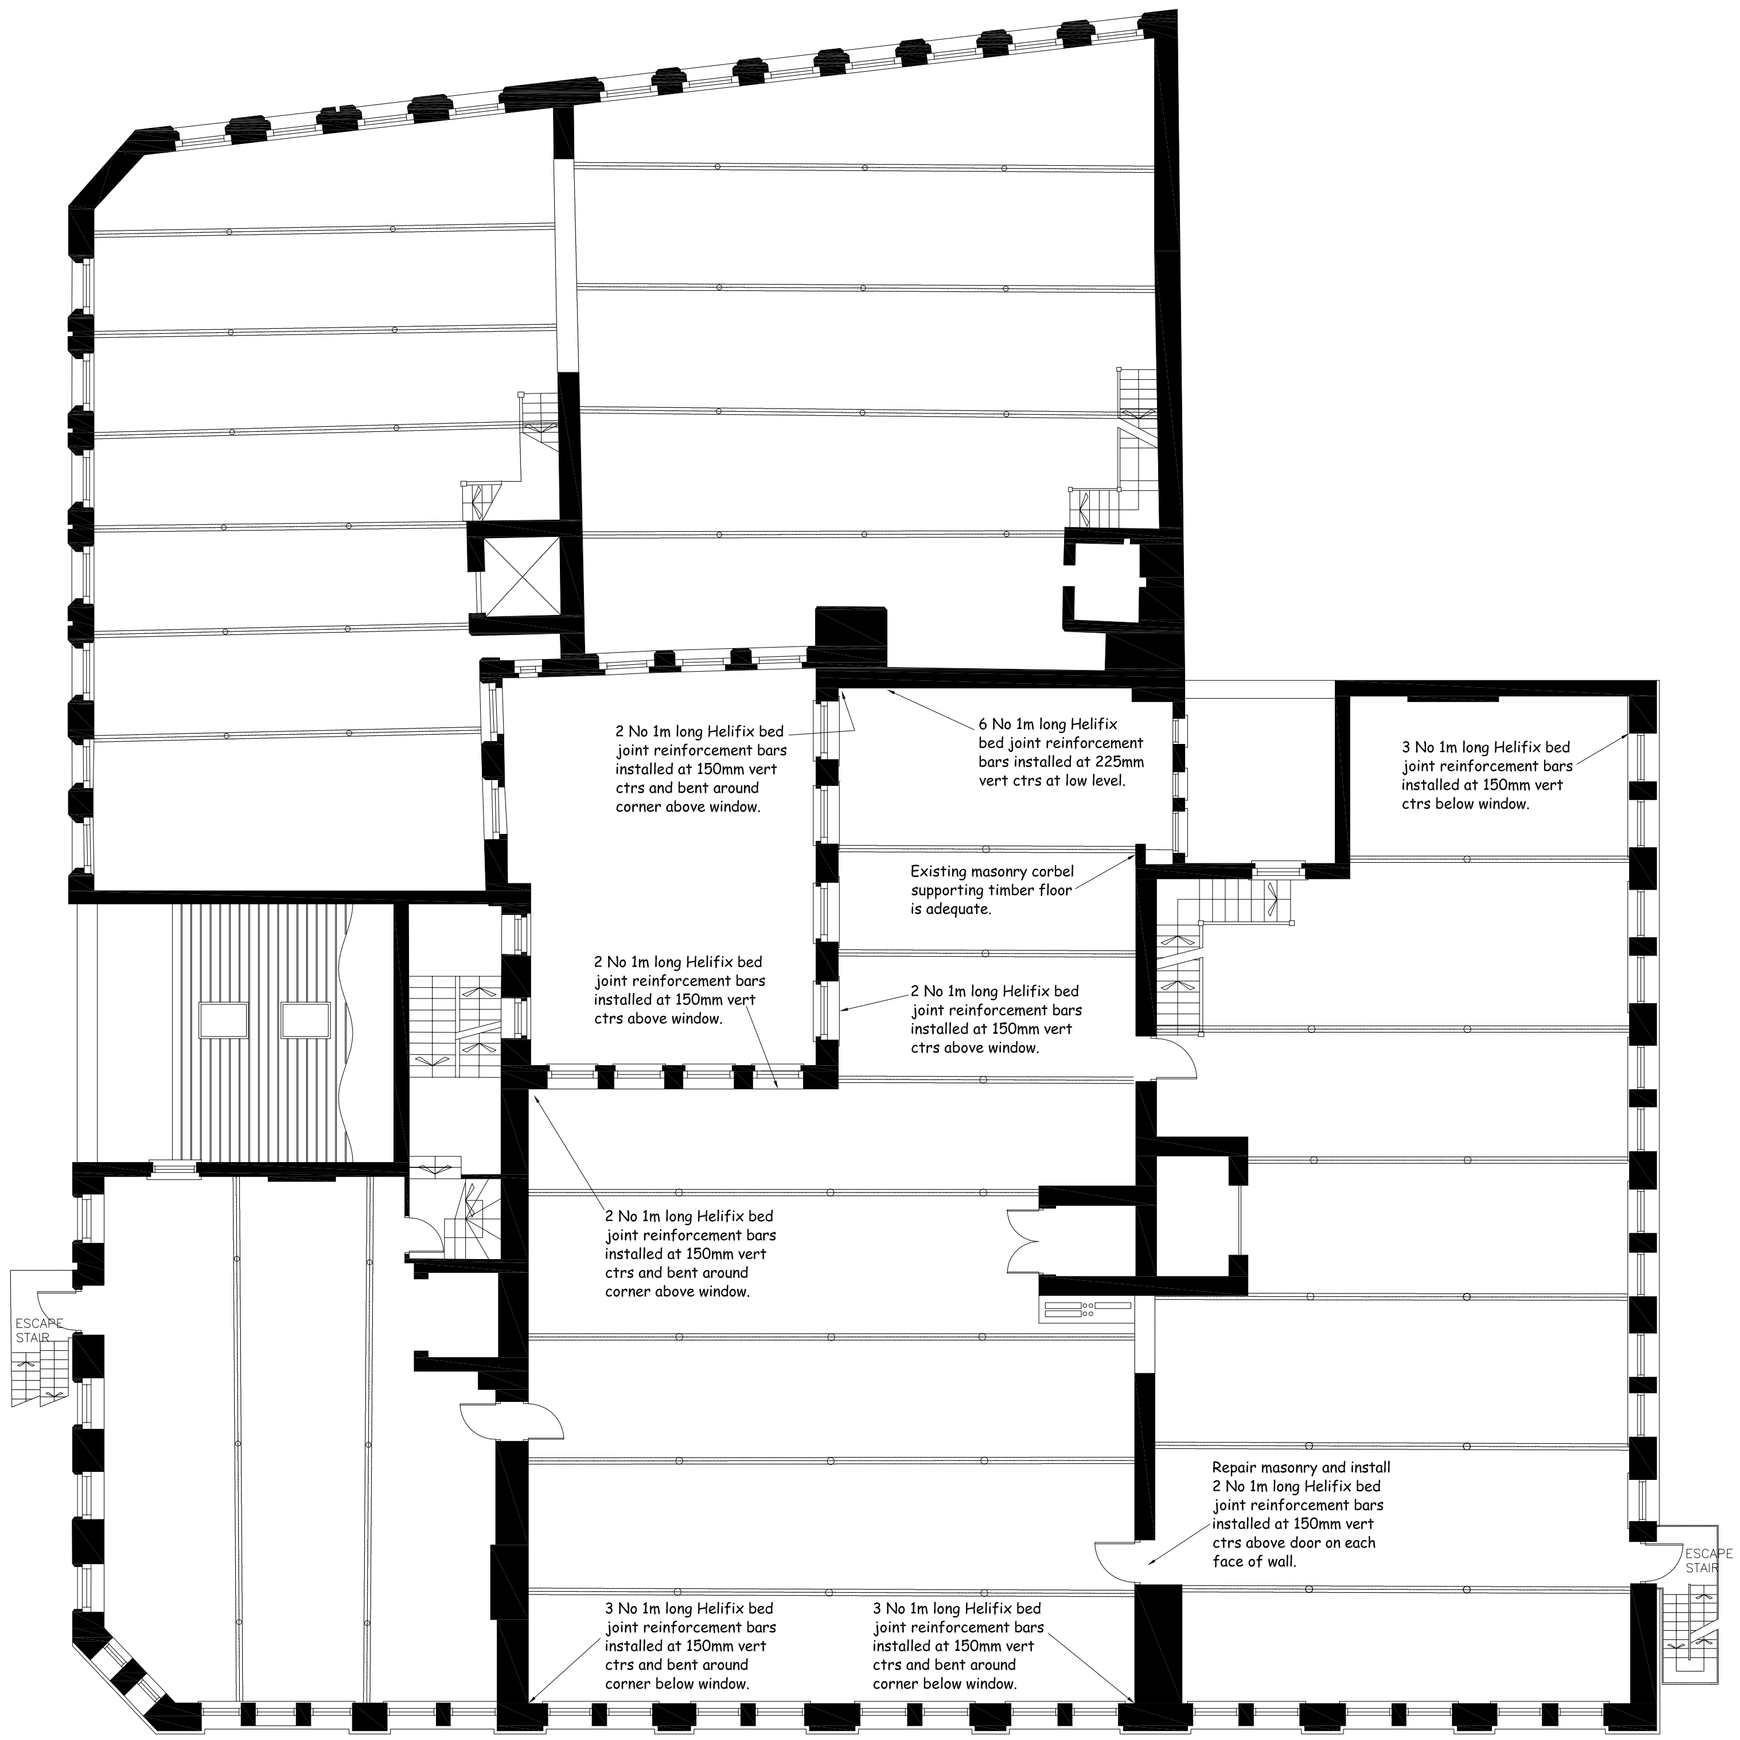

Revision	Details	By / Check	Date	Suffix

Revision

56, Dale Street, Manchester.

Second Floor Structural Repairs

J-13003-103 rev

Scale as noted
SCALE

Drawn	Detailed		Approved
I.N.G	I.N.G		
Check	Tech Check	Det Check	Date

Grindey CONSULTING
12, Stratford Road,
Chorley,
PR6 0AF
mobile: 07861 748 933
email: grindeyconsulting@hotmail.com
www.grindeyconsulting.com

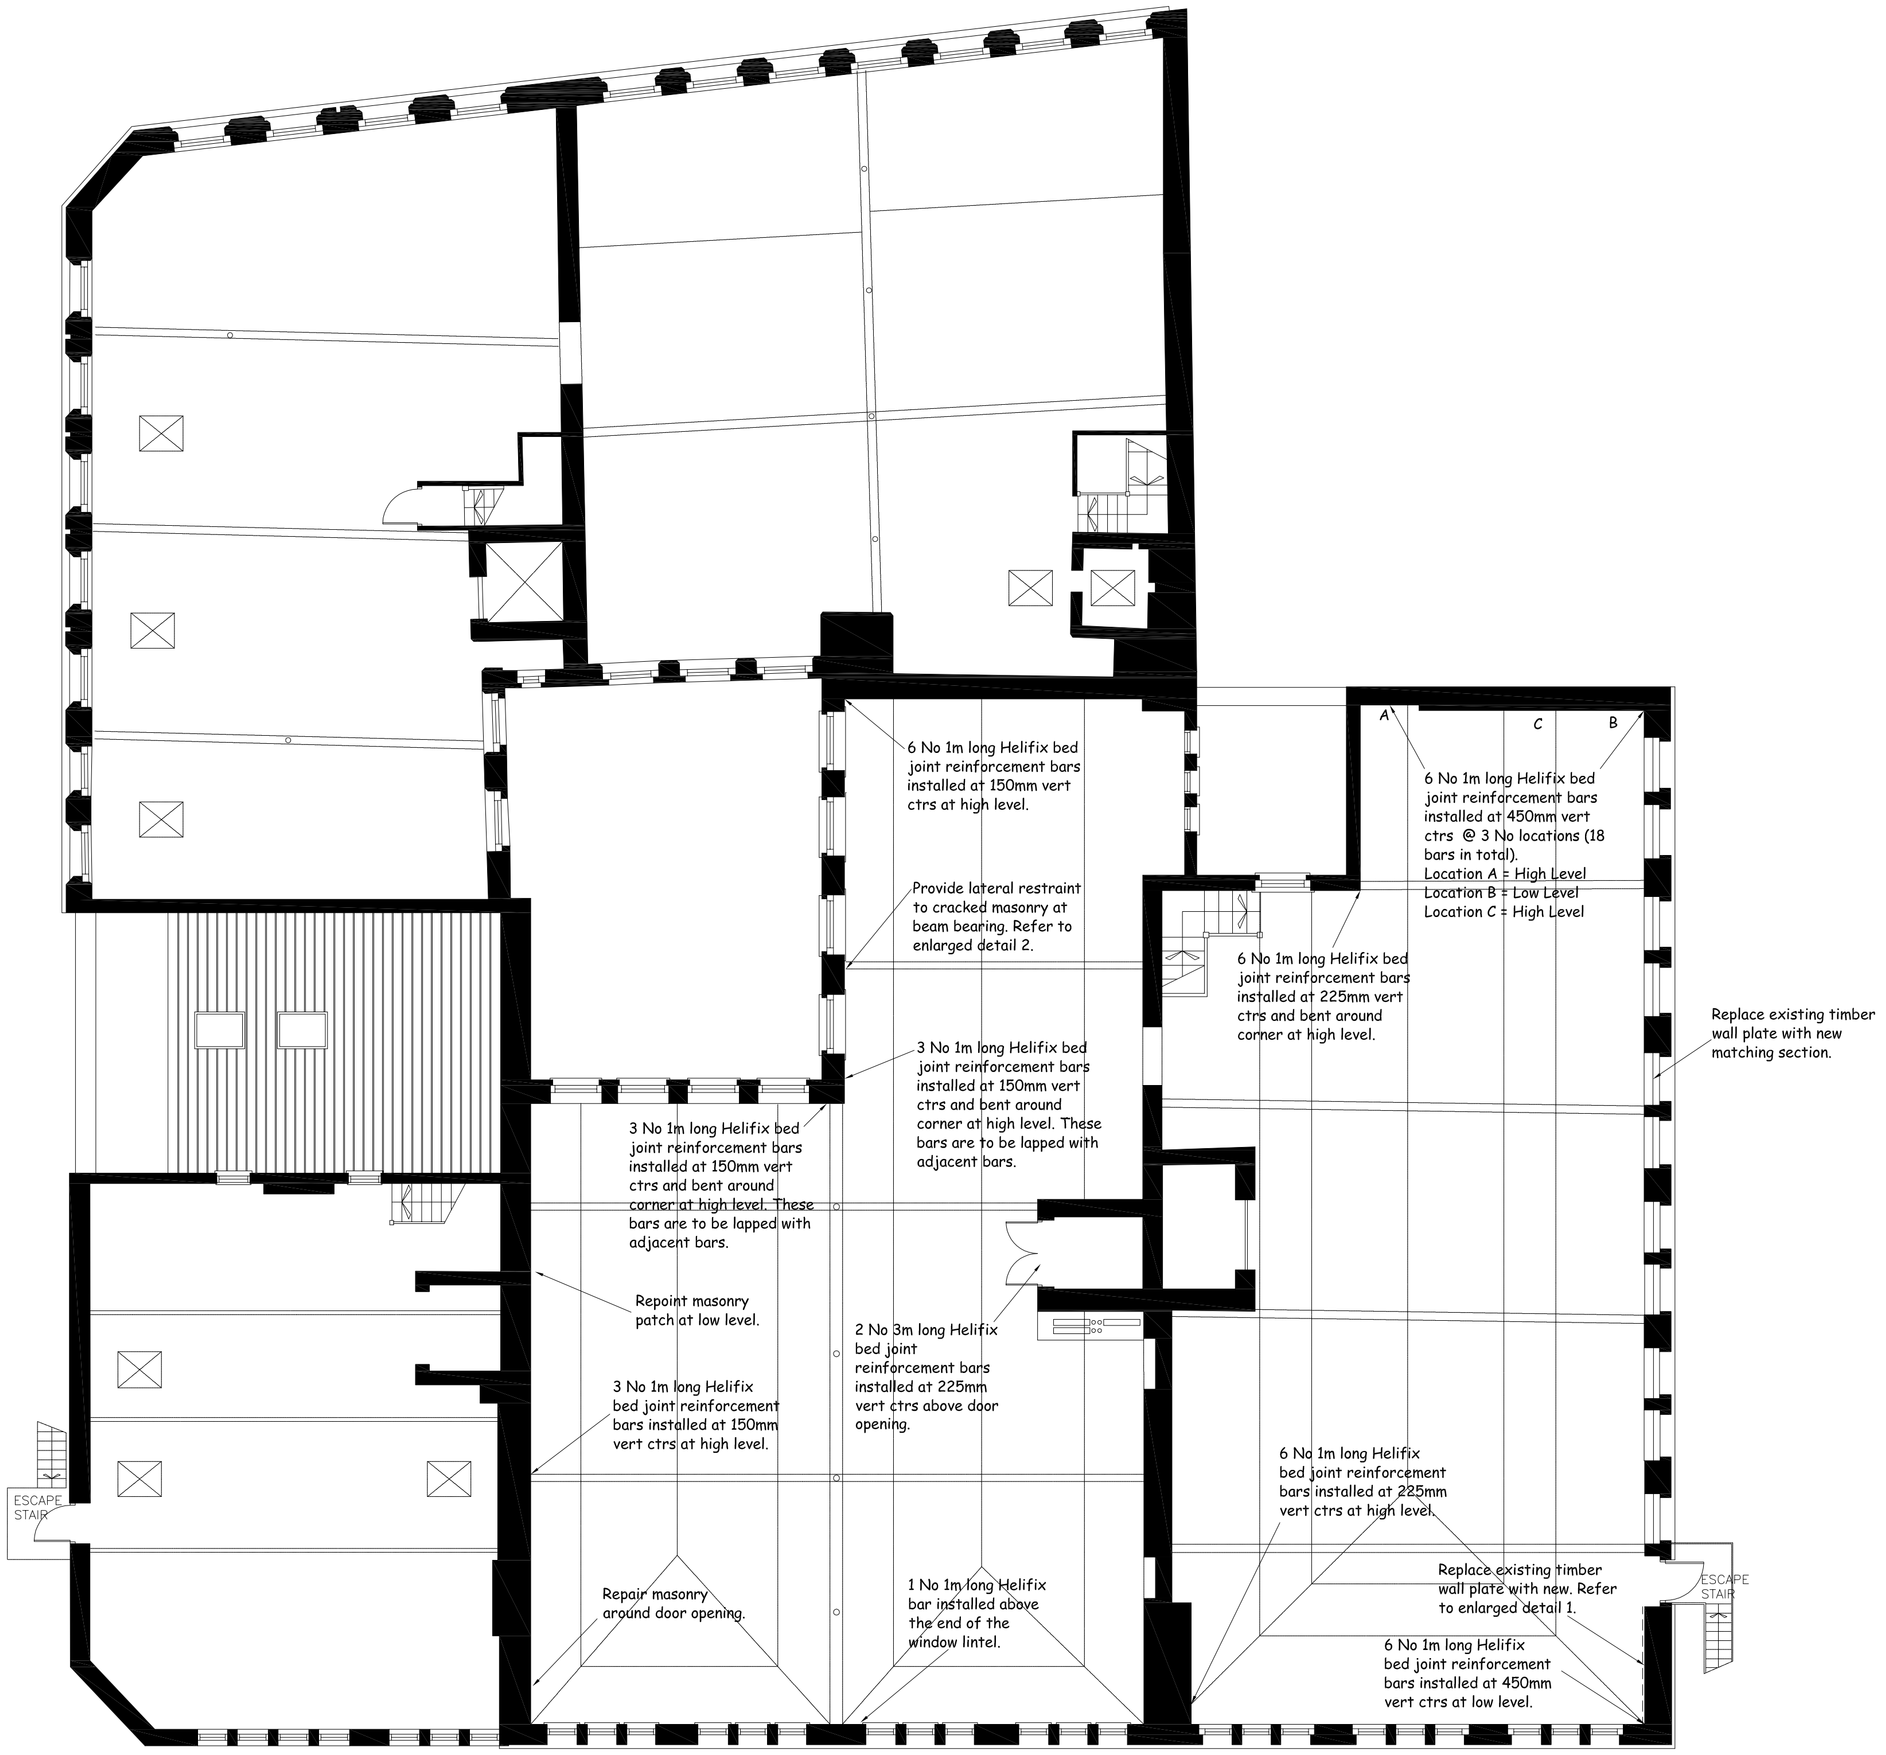

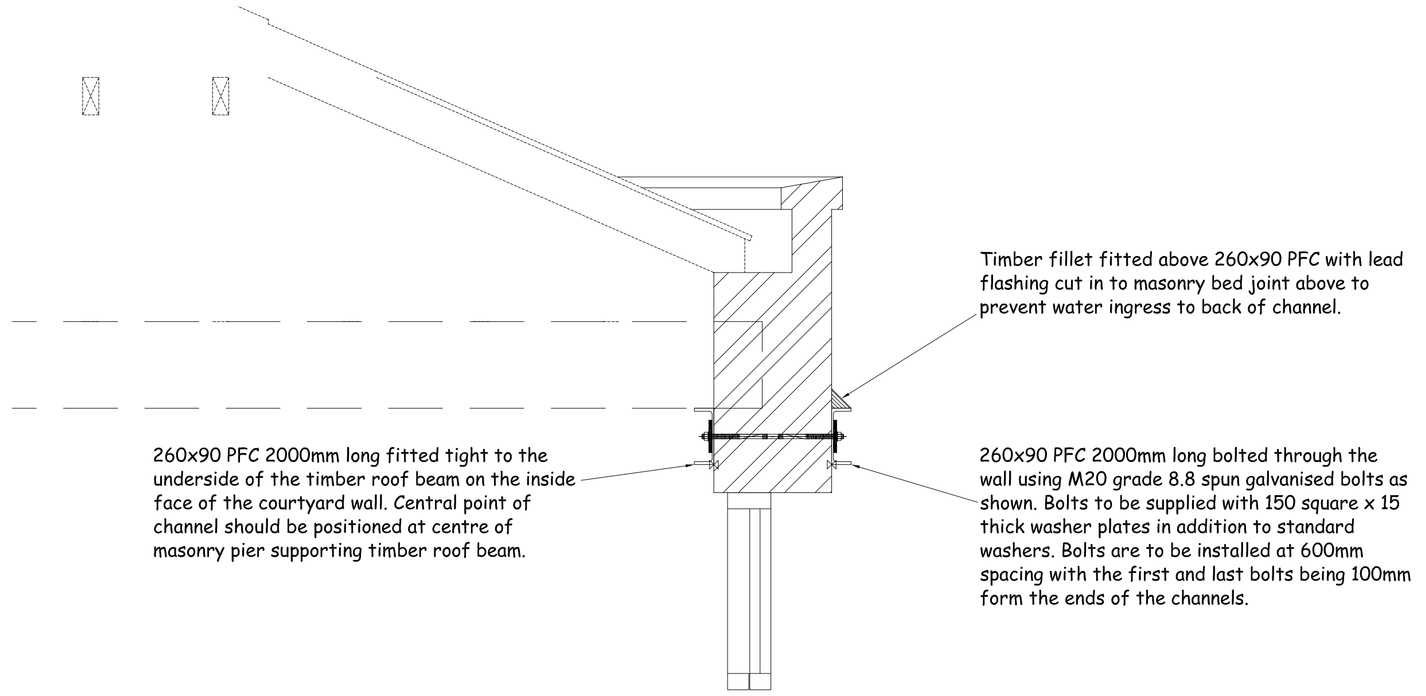

Enlarged Detail 2 - scale 1:20

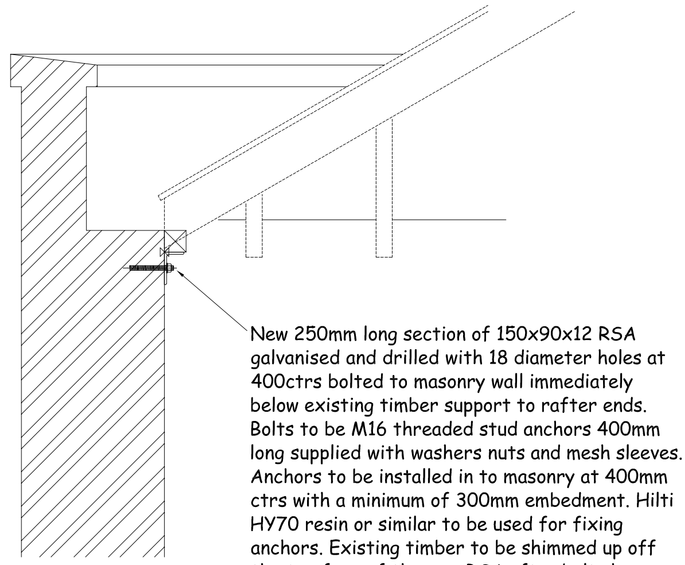

Enlarged Detail 1 - scale 1:20

Revision	Details	By Check	Date	Suffix

Revision

56, Dale Street,
Manchester.

Third Floor
Structural Repairs

J-13003-104 rev

Scale as noted
SCALE

Drawn	Detailed		Approved
I.N.G	I.N.G		
Check	Tech Check	Det Check	Date

Grindey CONSULTING
12, Stratford Road,
Chorley,
PR6 0AF
mobile: 07861 748 933
email: grindeyconsulting@hotmail.com
www.grindeyconsulting.com

- ALL INFORMATION CONTAINED WITHIN THIS DRAWING IS BASED UPON HARD COPY PLANS PROVIDED BY CLIENT. CUBE ARCHITECTURE AND DESIGN CANNOT BE RESPONSIBLE FOR THE ACCURACY OR SCALE DISCREPANCY OF BASE PLANS SUPPLIED TO THEM.
- ANY DISCREPANCIES ARE TO BE REPORTED TO CUBE ARCHITECTURE AND DESIGN BEFORE ANY WORK COMMENCES.
- ALL DIMENSIONS AND LEVELS ARE TO BE CHECKED ON SITE.
- THIS DRAWING SHALL NOT BE SCALED TO ASCERTAIN ANY DIMENSIONS. WORK TO FIGURED DIMS ONLY.
- THIS DRAWING SHALL NOT BE REPRODUCED WITHOUT EXPRESS WRITTEN PERMISSION FROM CUBE ARCHITECTURE AND DESIGN.
- TITLE OVERLAY DRAWINGS AND OWNERSHIP BOUNDARIES ARE PRODUCED USING ALL REASONABLE ENDEAVOURS. CUBE ARCHITECTURE AND DESIGN CANNOT BE RESPONSIBLE FOR THE ACCURACY OR SCALE DISCREPANCY OF BASE PLANS SUPPLIED TO THEM.

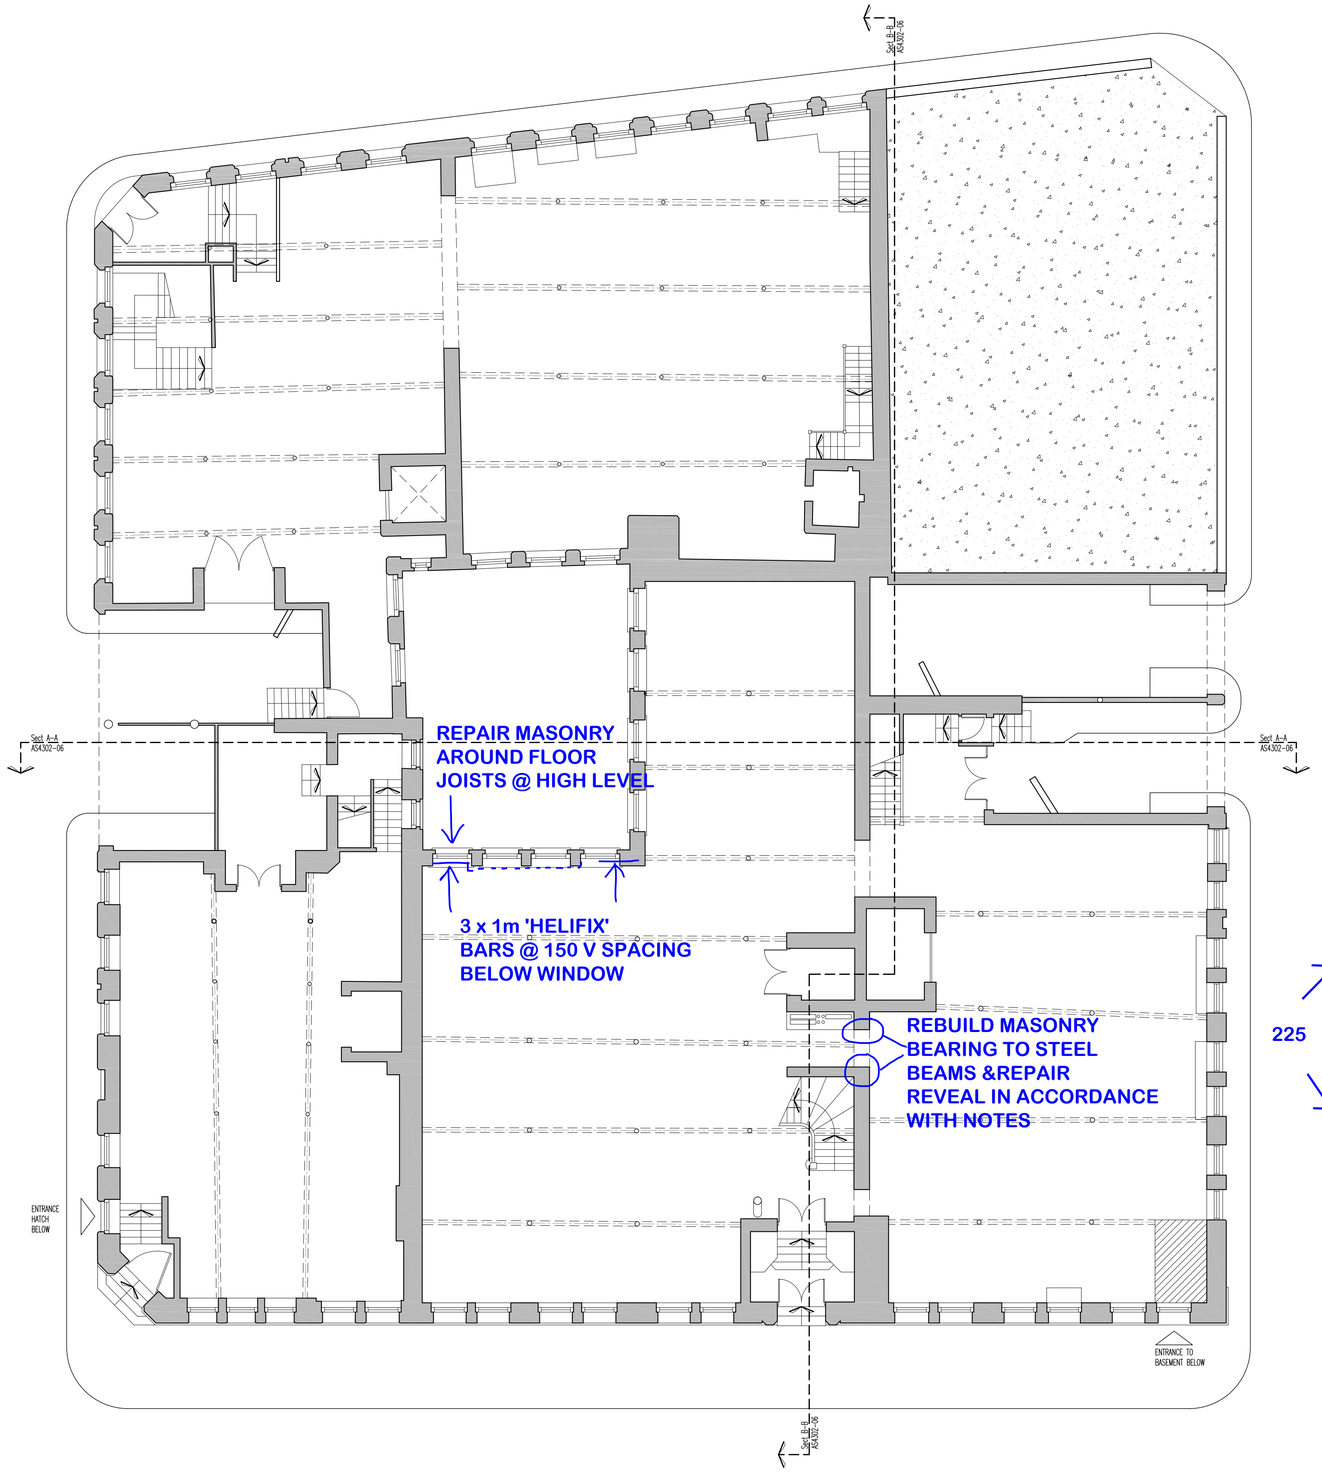

EXISTING GROUND FLOOR PLAN
1:100@A1

GENERAL NOTES

- V SPACING = VERTICAL SPACING
- ALL BARS TO BE FITTED IN ACCORDANCE WITH MANUFACTURERS' INSTRUCTIONS
- HELIFIX SPIRAL STAINLESS STEEL BEDJOINT REINFORCEMENT
- 1M = 1 METRE LENGTH OF HELIFIX BAR
- ALL MASONRY REPAIRS ARE TO BE MADE USING CLASS B ENGINEERING BRICKS LAID IN CLASS III MORTAR FOR MORTAR PROPORTIONS REFER TO STRUCTURAL NOTES
- DOOR & OPENING REVEALS WHICH ARE NOTED AS REQUIRING REPAIR ARE TO BE REBUILT IN ACCORDANCE WITH THE STRUCTURAL NOTES

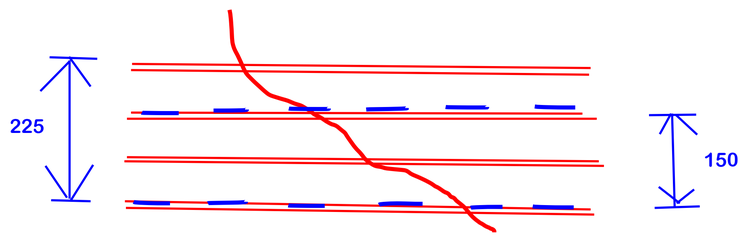

Rev	Description	Date	By

Status:
PLANNING

Client:
Mr FAHEEM AFTAB

Contract:
PROPOSED RESIDENTIAL DEVELOPMENT
56 DALE STREET
MANCHESTER

Drawing:
EXISTING GROUND FLOOR PLAN

Drawing No:	Revision:	Scales:
4302-02	-	1:100@A1
Drawn:	Checked:	Date:
DMR	RMC	JAN '13

CUBE architecture and design
www.cubearchitecture.net
commercial house
clarence avenue
trafford park
m17 1qs
tel: 0161 848 5893

DO NOT scale from this drawing.

- ALL INFORMATION CONTAINED WITHIN THIS DRAWING IS BASED UPON HARD COPY PLANS PROVIDED BY CLIENT. CUBE ARCHITECTURE AND DESIGN CANNOT BE RESPONSIBLE FOR THE ACCURACY OR SCALE DISCREPANCY OF BASE PLANS SUPPLIED TO THEM.
- ANY DISCREPANCIES ARE TO BE REPORTED TO CUBE ARCHITECTURE AND DESIGN BEFORE ANY WORK COMMENCES.
- ALL DIMENSIONS AND LEVELS ARE TO BE CHECKED ON SITE.
- THIS DRAWING SHALL NOT BE SCALED TO ASCERTAIN ANY DIMENSIONS. WORK TO FIGURED DIMS ONLY.
- THIS DRAWING SHALL NOT BE REPRODUCED WITHOUT EXPRESS WRITTEN PERMISSION FROM CUBE ARCHITECTURE AND DESIGN.
- TITLE OVERLAY DRAWINGS AND OWNERSHIP BOUNDARIES ARE PRODUCED USING ALL REASONABLE ENDEAVOURS. CUBE ARCHITECTURE AND DESIGN CANNOT BE RESPONSIBLE FOR THE ACCURACY OF SCALE DISCREPANCY OF BASE PLANS SUPPLIED TO THEM.

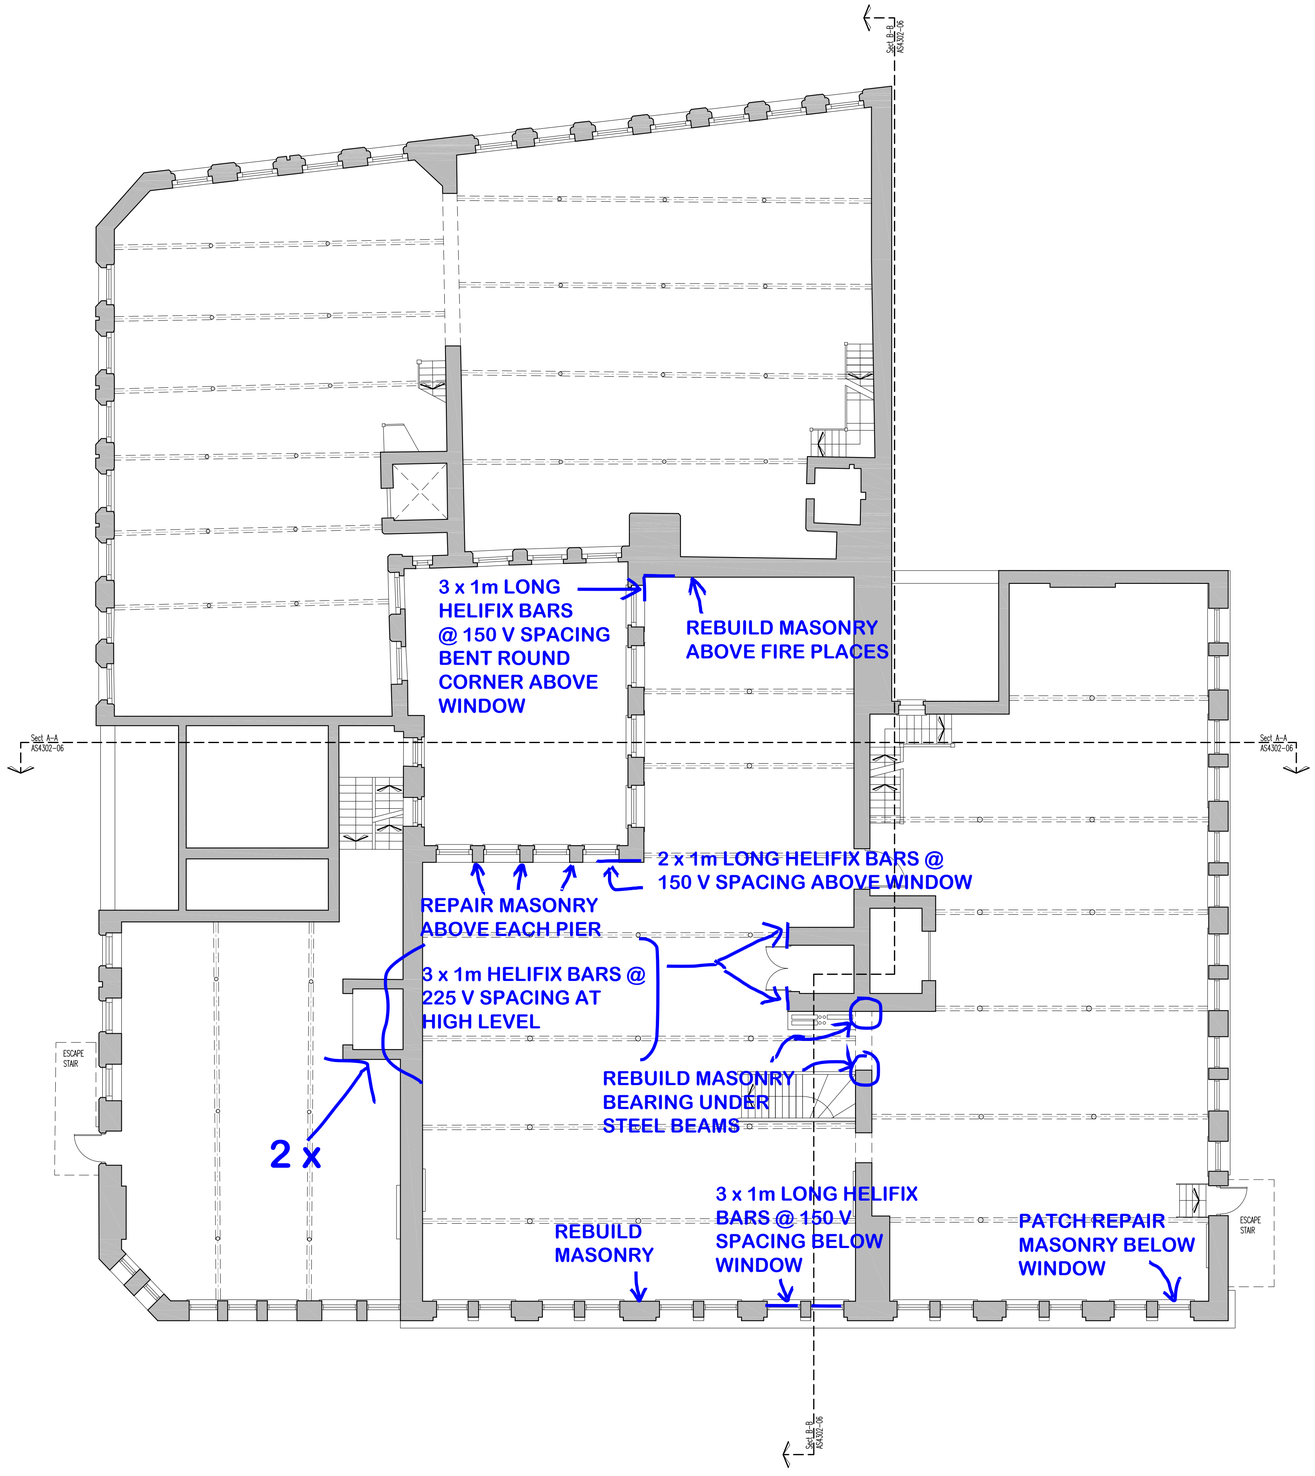

EXISTING FIRST FLOOR PLAN
1:100@A1

Rev	Description	Date	By

Status:
PLANNING

Client:
Mr FAHEEM AFTAB

Contract:
PROPOSED RESIDENTIAL DEVELOPMENT
56 DALE STREET
MANCHESTER

Drawing:
EXISTING FIRST FLOOR PLAN

Drawing No:	Revision:	Scales:
4302-03	-	1:100@A1
Drawn:	Checked:	Date:
DMR	RMC	JAN '13

CUBE architecture and design
www.cubearchitecture.net
commercial house
clarence avenue
trafford park
m17 1qs
tel: 0161 848 5893

DO NOT scale from this drawing.

- ALL INFORMATION CONTAINED WITHIN THIS DRAWING IS BASED UPON HARD COPY PLANS PROVIDED BY CLIENT. CUBE ARCHITECTURE AND DESIGN CANNOT BE RESPONSIBLE FOR THE ACCURACY OR SCALE DISCREPANCY OF BASE PLANS SUPPLIED TO THEM.
- ANY DISCREPANCIES ARE TO BE REPORTED TO CUBE ARCHITECTURE AND DESIGN BEFORE ANY WORK COMMENCES.
- ALL DIMENSIONS AND LEVELS ARE TO BE CHECKED ON SITE.
- THIS DRAWING SHALL NOT BE SCALED TO ASCERTAIN ANY DIMENSIONS. WORK TO FIGURED DIMS ONLY.
- THIS DRAWING SHALL NOT BE REPRODUCED WITHOUT EXPRESS WRITTEN PERMISSION FROM CUBE ARCHITECTURE AND DESIGN.
- TITLE OVERLAY DRAWINGS AND OWNERSHIP BOUNDARIES ARE PRODUCED USING ALL REASONABLE ENDEAVOURS. CUBE ARCHITECTURE AND DESIGN CANNOT BE RESPONSIBLE FOR THE ACCURACY OR SCALE DISCREPANCY OF BASE PLANS SUPPLIED TO THEM.

N

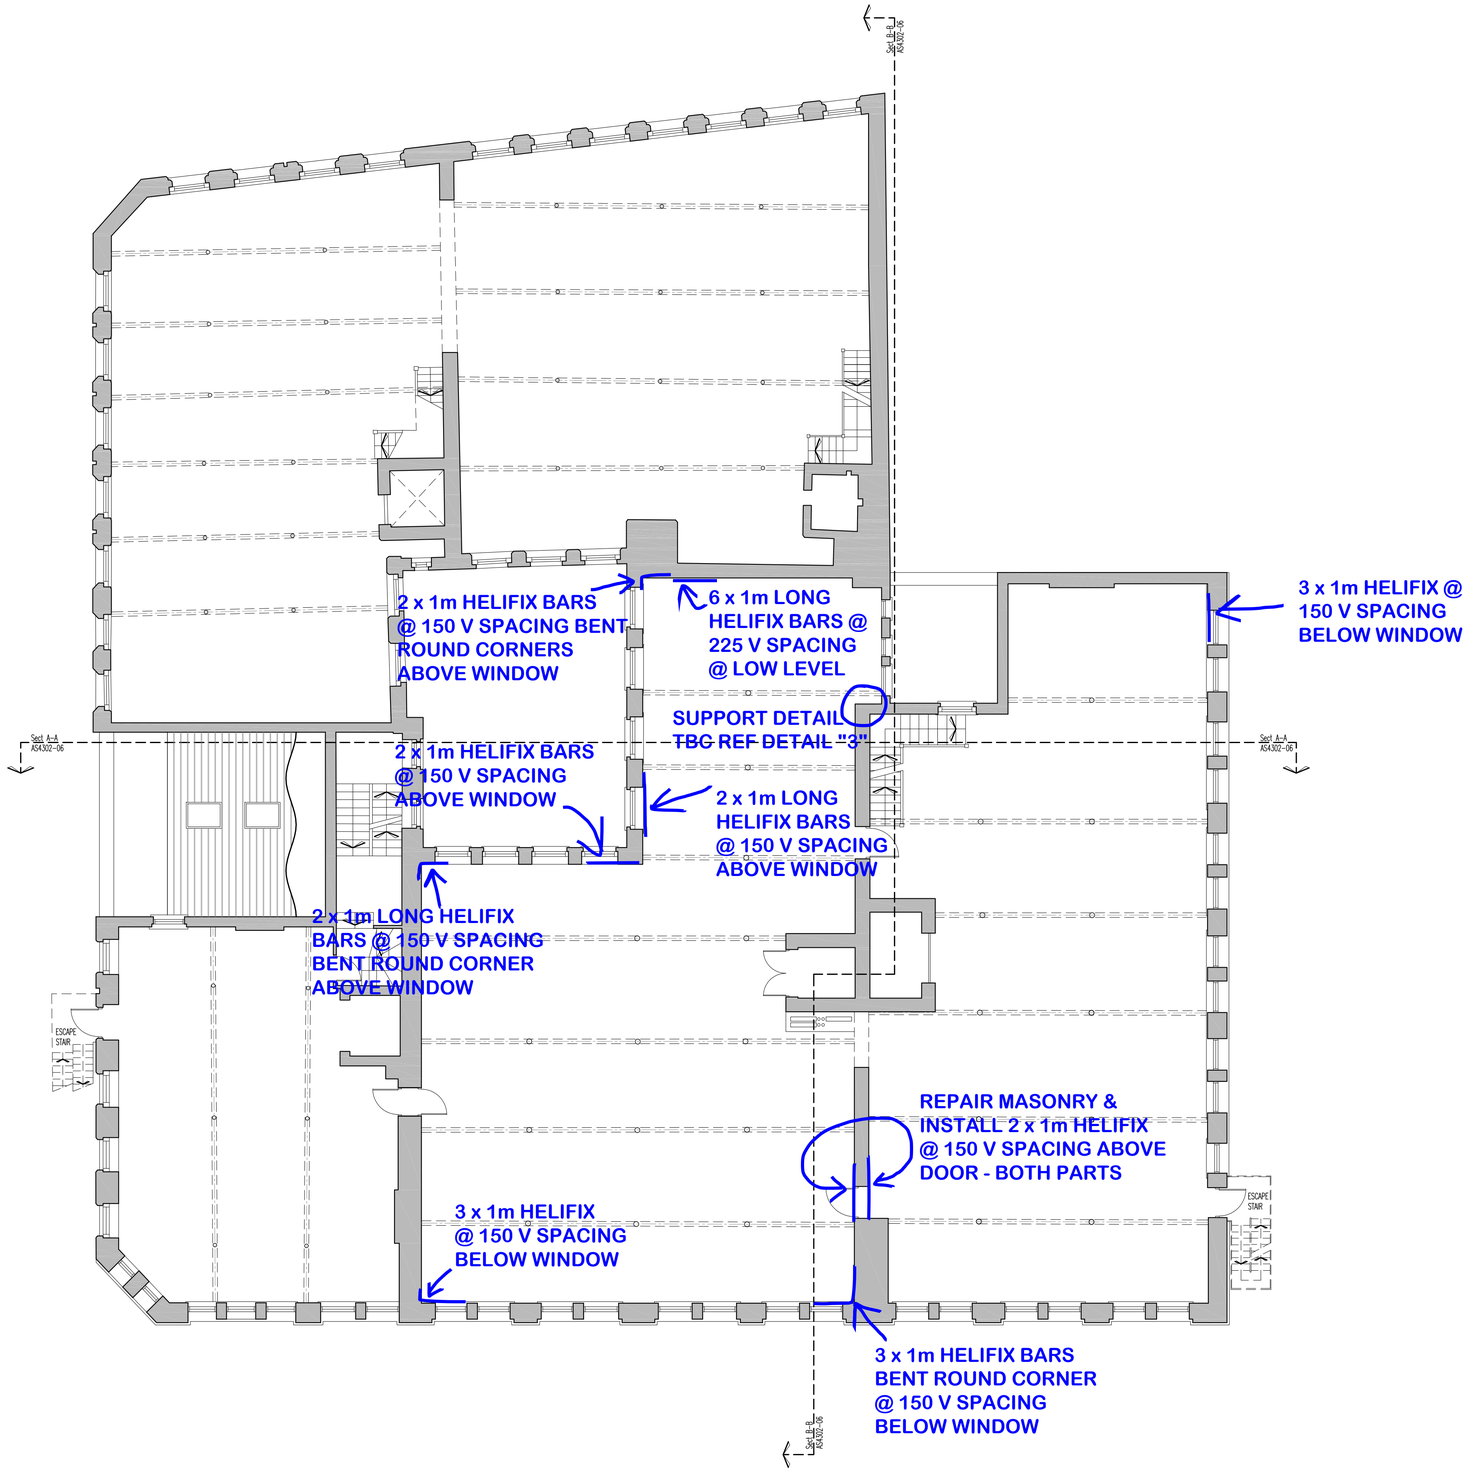

EXISTING SECOND FLOOR PLAN
1:100@A1

Rev	Description	Date	By

Status:
PLANNING

Client:
Mr FAHEEM AFTAB

Contract:
PROPOSED RESIDENTIAL DEVELOPMENT
56 DALE STREET
MANCHESTER

Drawing:
EXISTING SECOND FLOOR PLAN

Drawing No:	Revision:	Scales:
4302-04	-	1:100@A1
Drawn:	Checked:	Date:
DMR	RMC	JAN '13

CUBE architecture and design
www.cubearchitecture.net
commercial house
clarence avenue
trafford park
m17 1qs
tel: 0161 848 5893

DO NOT scale from this drawing.

- ALL INFORMATION CONTAINED WITHIN THIS DRAWING IS BASED UPON HARD COPY PLANS PROVIDED BY CLIENT. CUBE ARCHITECTURE AND DESIGN CANNOT BE RESPONSIBLE FOR THE ACCURACY OR SCALE DISCREPANCY OF BASE PLANS SUPPLIED TO THEM.
- ANY DISCREPANCIES ARE TO BE REPORTED TO CUBE ARCHITECTURE AND DESIGN BEFORE ANY WORK COMMENCES.
- ALL DIMENSIONS AND LEVELS ARE TO BE CHECKED ON SITE.
- THIS DRAWING SHALL NOT BE SCALED TO ASCERTAIN ANY DIMENSIONS. WORK TO FIGURED DIMS ONLY.
- THIS DRAWING SHALL NOT BE REPRODUCED WITHOUT EXPRESS WRITTEN PERMISSION FROM CUBE ARCHITECTURE AND DESIGN.
- TITLE OVERLAY DRAWINGS AND OWNERSHIP BOUNDARIES ARE PRODUCED USING ALL REASONABLE ENDEAVOURS. CUBE ARCHITECTURE AND DESIGN CANNOT BE RESPONSIBLE FOR THE ACCURACY OF SCALE DISCREPANCY OF BASE PLANS SUPPLIED TO THEM.

N

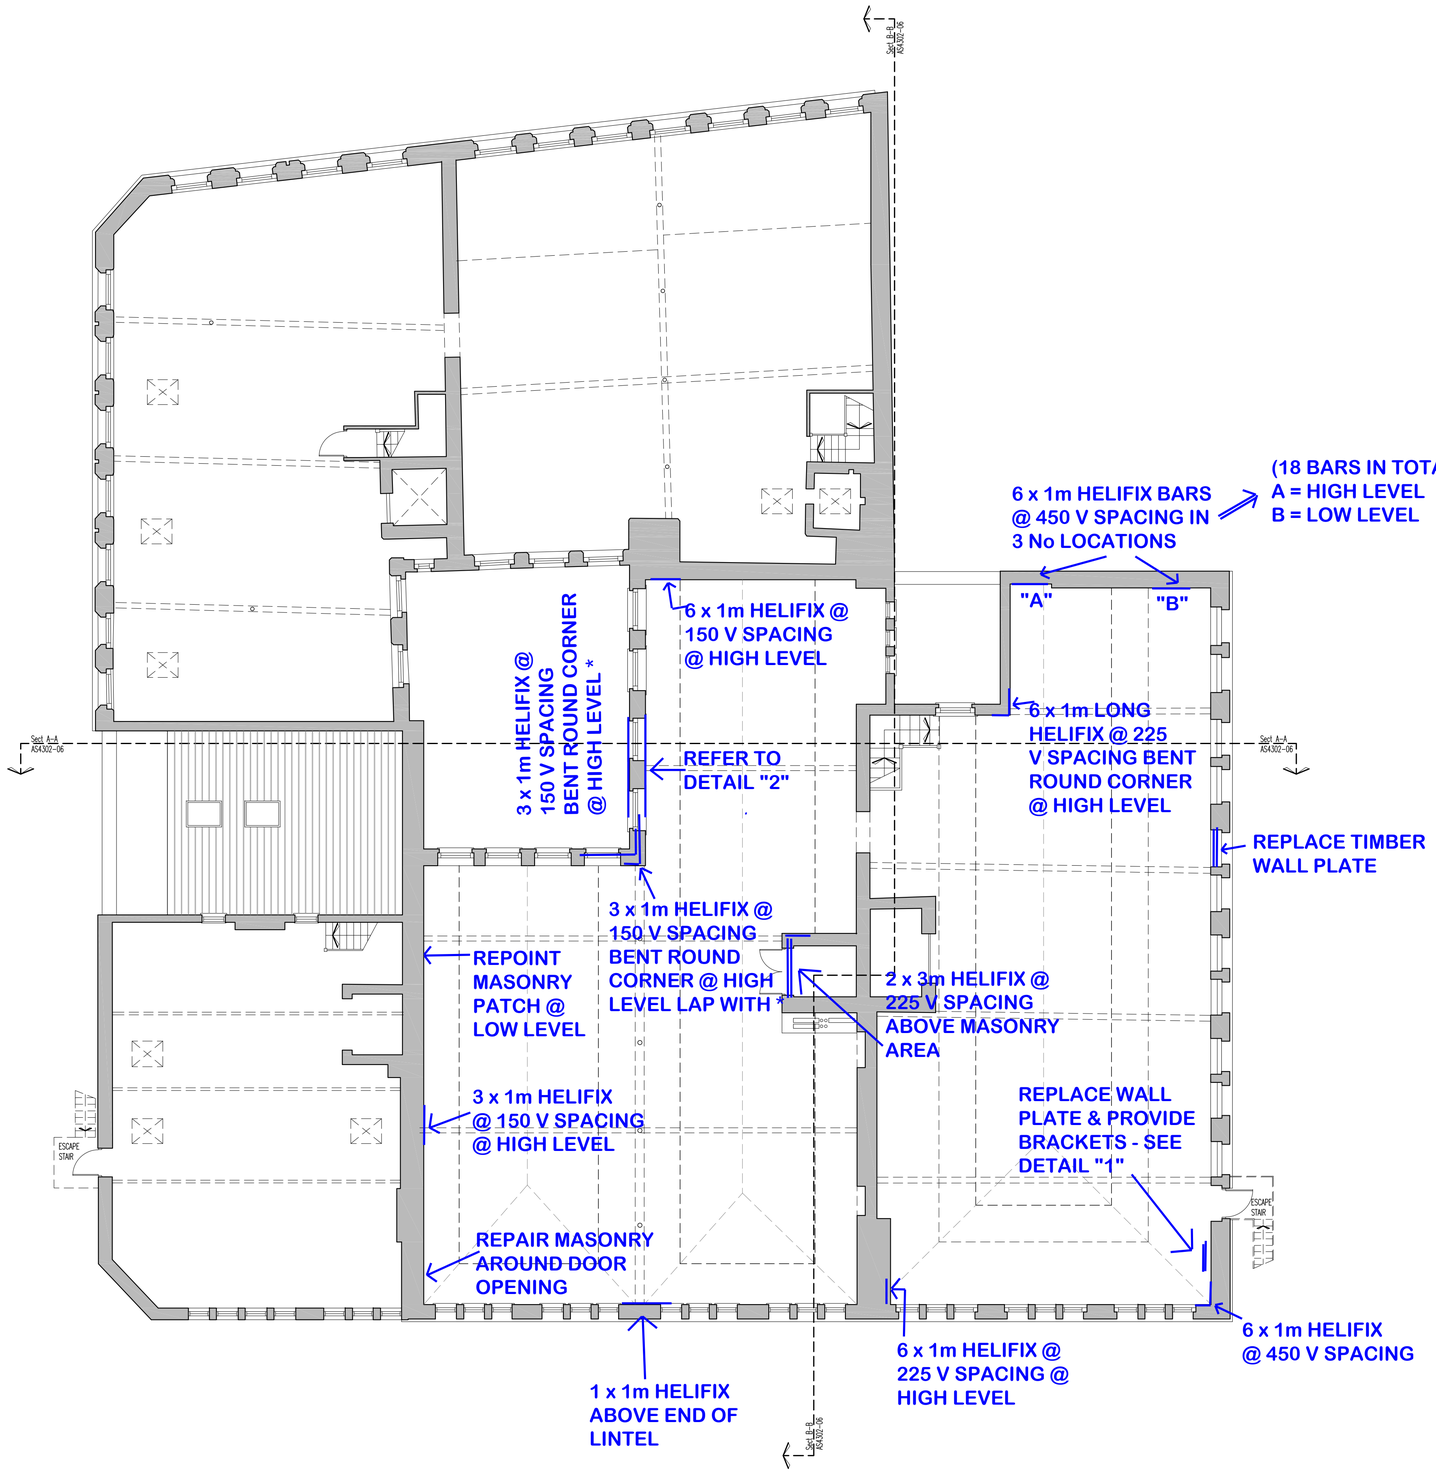

EXISTING THIRD FLOOR PLAN
1:100@A1

Rev	Description	Date	By

Status:
PLANNING

Client:
Mr FAHEEM AFTAB

Contract:
PROPOSED RESIDENTIAL DEVELOPMENT
56 DALE STREET
MANCHESTER

Drawing:
EXISTING THIRD FLOOR PLAN

Drawing No:	Revision:	Scales:
4302-05	-	1:100@A1
Drawn: DMR	Checked: RMC	Date: JAN '13

CUBE architecture and design
www.cubearchitecture.net
commercial house
clarence avenue
trafford park
m17 1qs
tel: 0161 848 5893

DO NOT scale from this drawing.