




FRONT ELEVATION

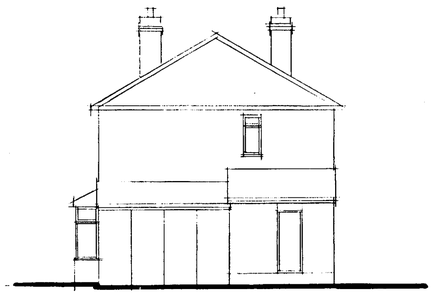


SIDE ELEVATION

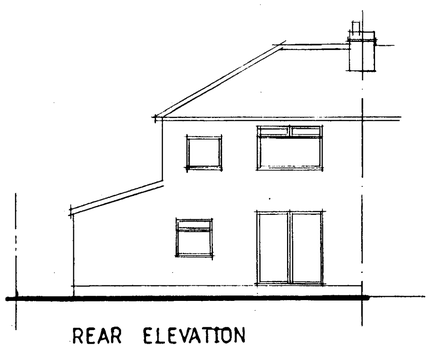

REAR ELEVATION

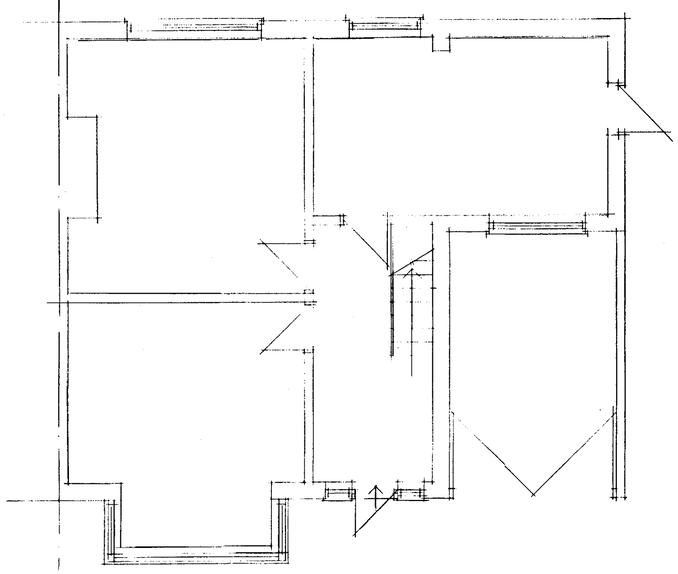

GROUND FLOOR PLAN

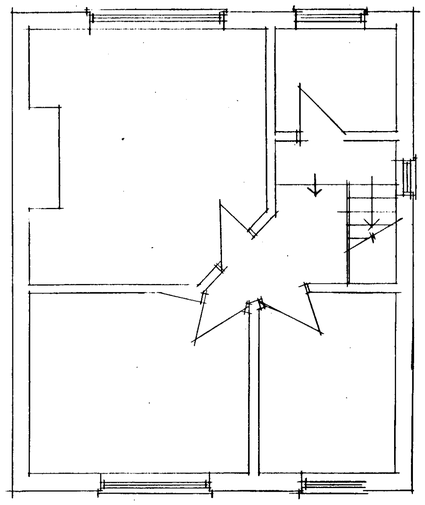

FIRST FLOOR PLAN

PLANNING AND BUILDING CONTROL
12 DEC 2013

CLIENT
MR M RAHMAN
71 BURNAGE HALL LANE
BURNAGE M19 2JZ

JOB TITLE
PROPOSED EXTENSIONS

DRG. TITLE
PLANS AND ELEVATIONS
AS EXISTING

HOLBOROW + ORMESHER Limited
architectural & interior design
Station House
Adams Hill
Knutsford
Cheshire WA16 6DN
telephone : 01565 652275
fax : 01565 750501

ISSUE	ORIGINAL	1	2	3	4	5	6	7
REVISION								
DATE								
DRAWN								
CHECKED								
APPROVED								

SCALE 1:50 & 1:100 at A1

DRAWING NUMBER 1376/13/01