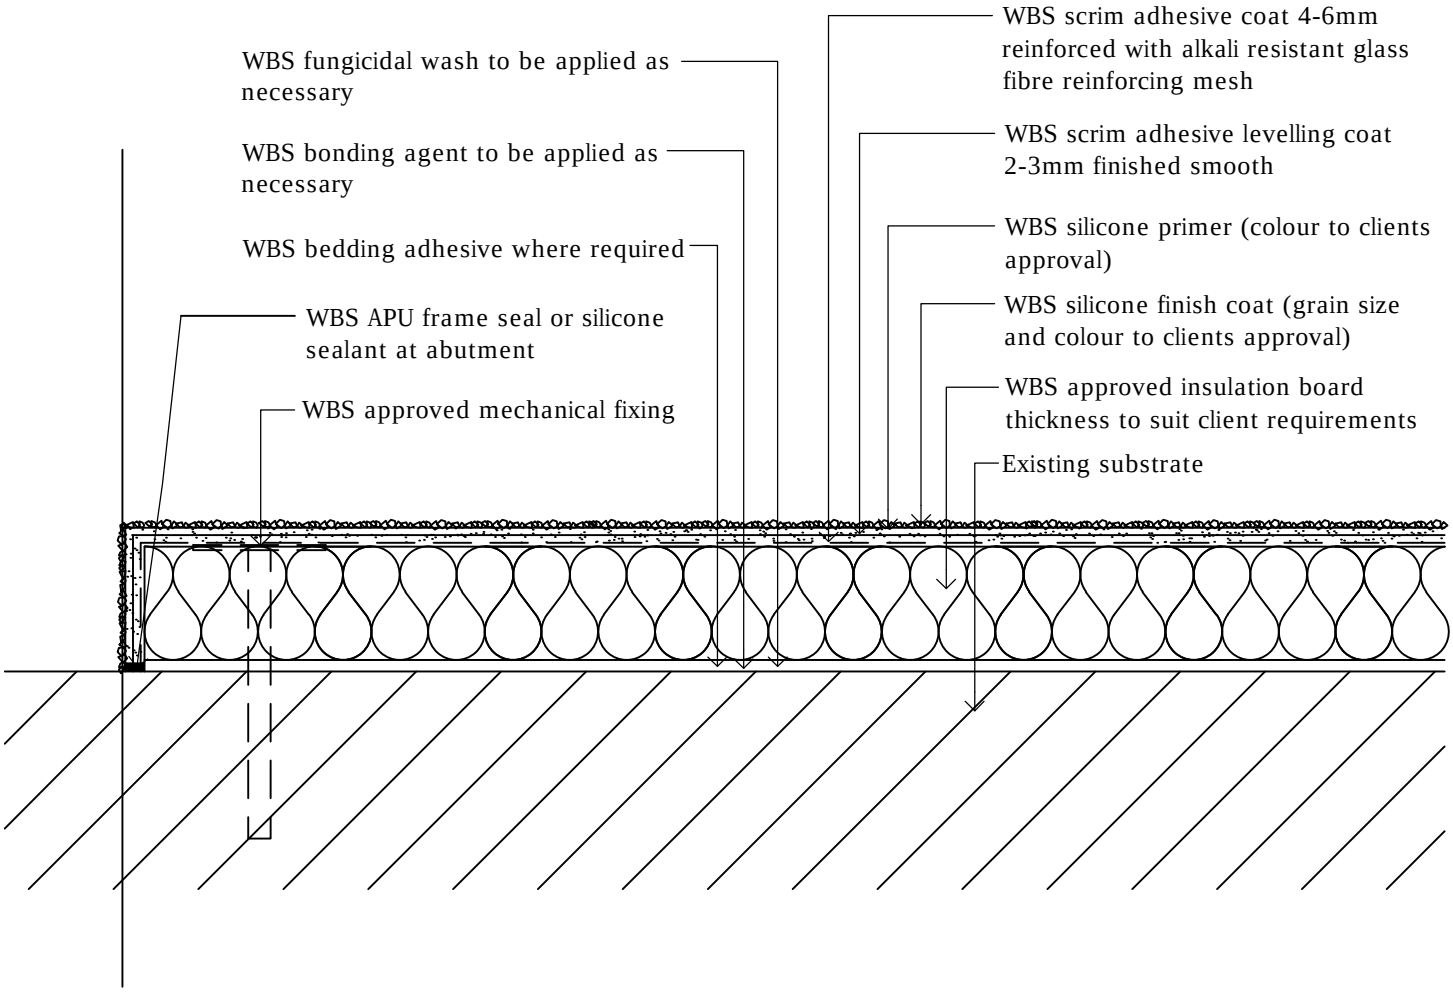



drawing. Party wall detail 1 of 2

date. July 2009 revision. - drawn by. JR scale. nts

drawing no. EWI-SILICONE-09 drawing set. 04

wetherby
creating a greener future
1 Kid Glove Road, Golborne Enterprise Park,
Golborne, Greater Manchester, WA3 3GS
Tel: 01942 717100 Fax: 01942 717101
Web: www.wbs-ltd.co.uk
E-mail: technical@wbs-ltd.co.uk

© WBS-LTD 1998-2011. All rights reserved