
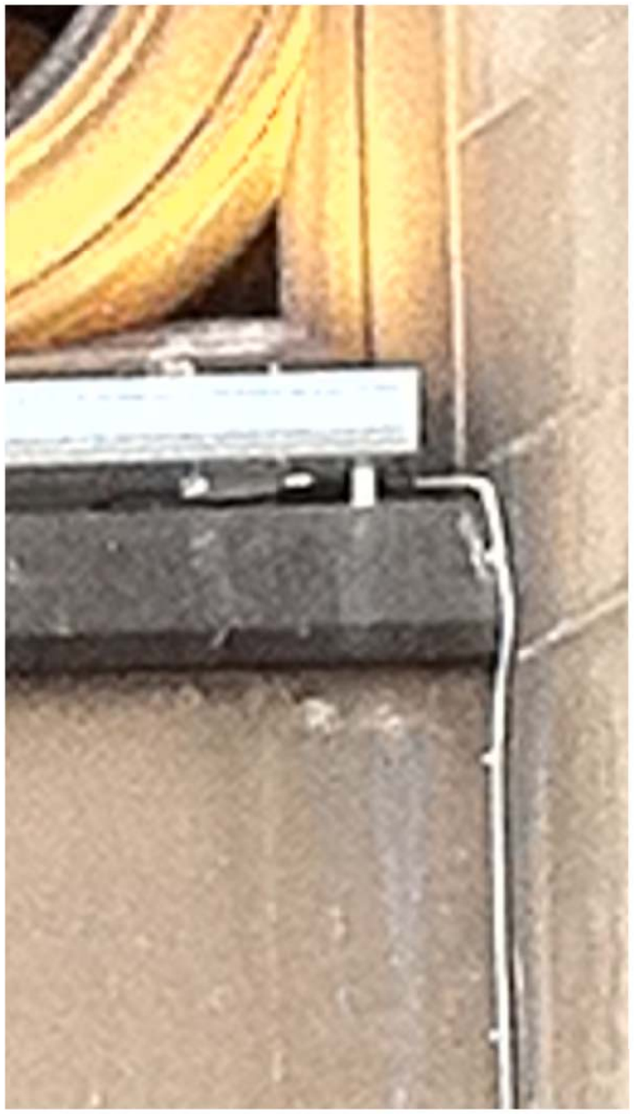


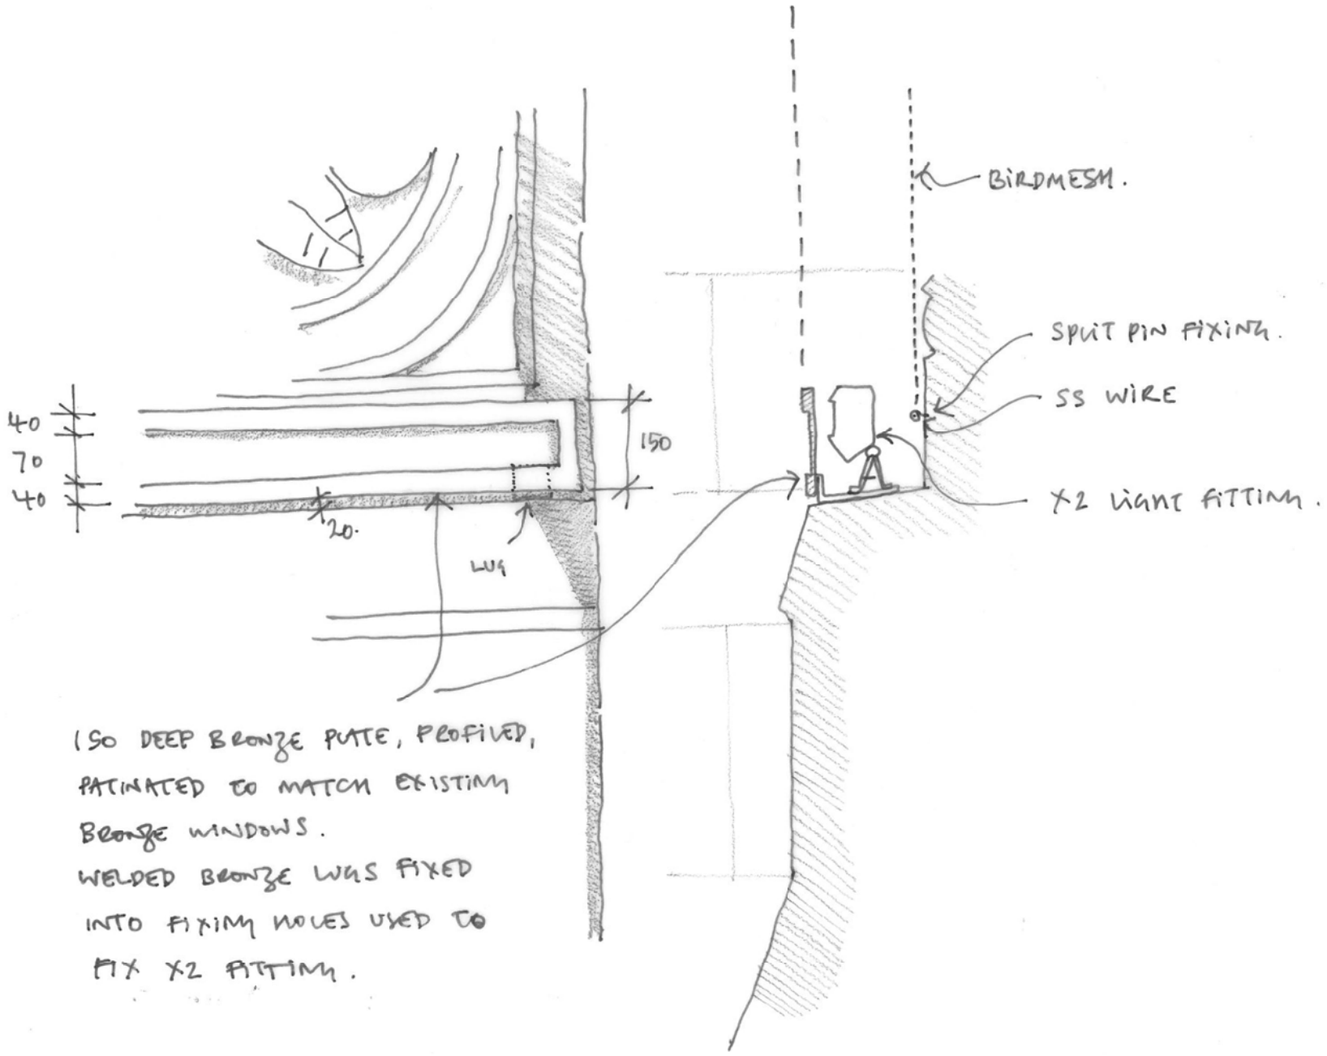


150 DEEP BRONZE PLATE, PROFILED, PATINATED TO MATCH EXISTING BRONZE WINDOWS.
WELDED BRONZE LUGS FIXED INTO FIXING HOLES USED TO FIX X2 FITTING.

| | | | | | | | | | | | | | |
|---|---|---|---|---|---|---|---|---|---|---|---|---|---|
| Ian SImpson Architects (Partnership) LLP<br>Ian SImpson Architects Ltd<br><br>Note:<br>This drawing is copyright<br>Do not scale off dimensions.<br>All dimensions to be checked on site by contractor.<br>Contractor to report any dimensional discrepancies, errors or omissions prior to commencing on site. | Rev | Date | Descrıptıon | Rev | Date | Descrıptıon | Rev | Date | Descrıptıon | North | Project Title<br>Manchester Townhall Complex Transformation Project<br>Town Hall Extension | Reason For Issue<br>Information | IAN SIMPSON ARCHITECTS<br>Riverside, 4 Commercial Street, Manchester, M15 4RQ<br>T +44 (0)161 835 2345 F +44 (0)161 839 4808<br>5 - 8 Roberts Place, London EC1R 0BB<br>T +44 (0)20 7549 4000 F +44 (0)20 7490 5331<br>mail@iansimpsonarchitects.com |
| | A | 13.11.2013 | scale noted | | | | | | | | | Scale 1:10 @ A3 / Date 4 10 2013 | |
| | | | | | | | | | | | Drawing Title<br>Tracery Window - proposed cowl to mask light fitting | Job No 1253 / Drawing No ISA-SK-G251-006 / Revision A | |

© Ian SImpson Architects (Partnership) LLP / Ian SImpson Architects Ltd