
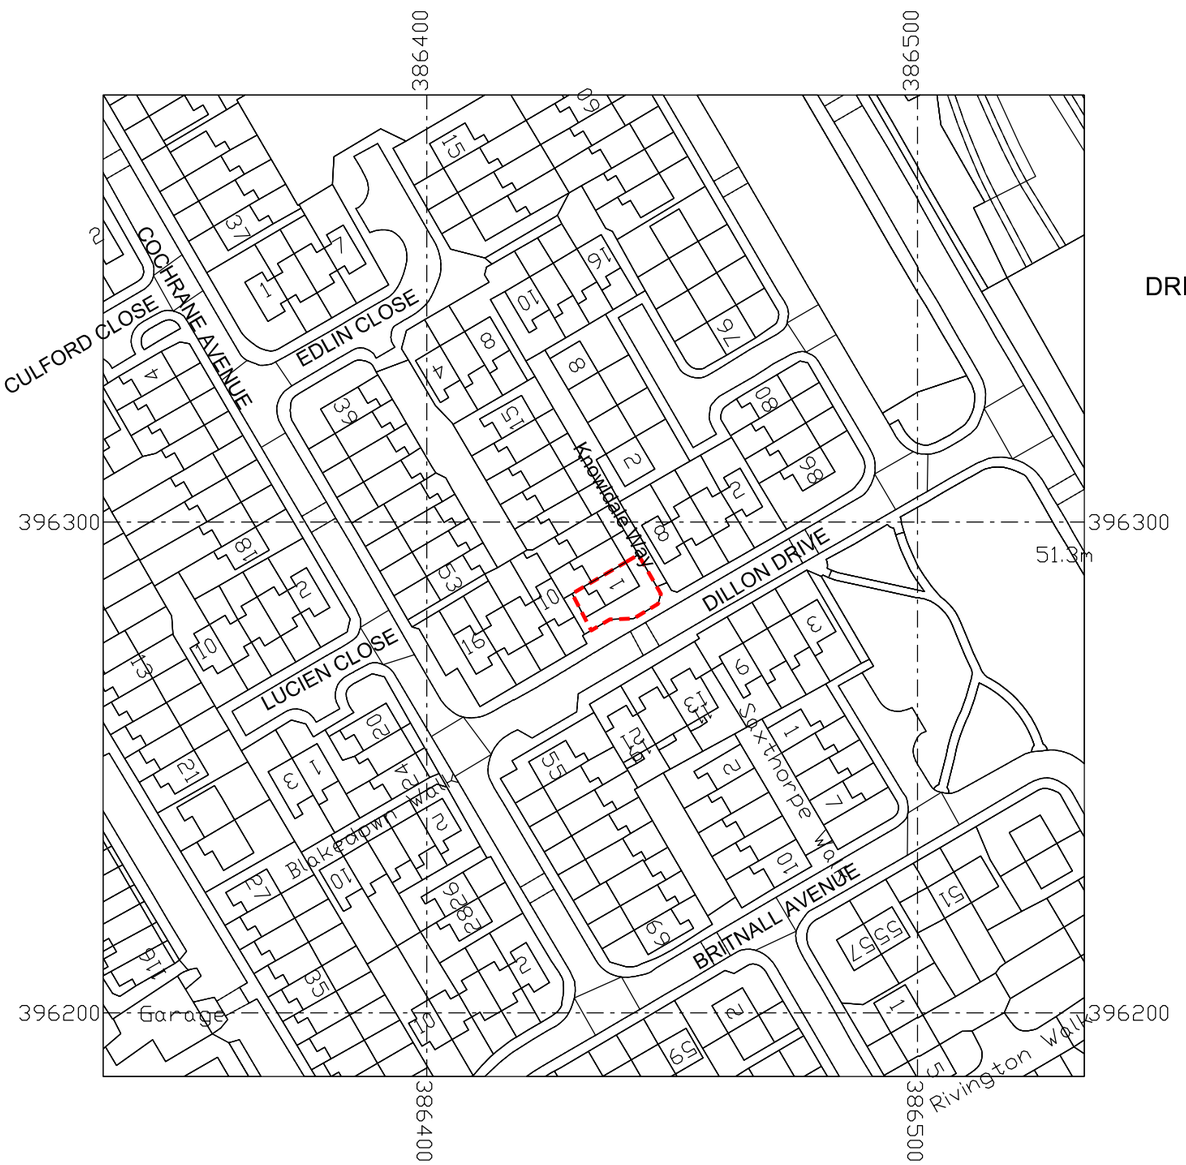


1 **LOCATION PLAN**
01 KNOWLDALE WAY 1:1250

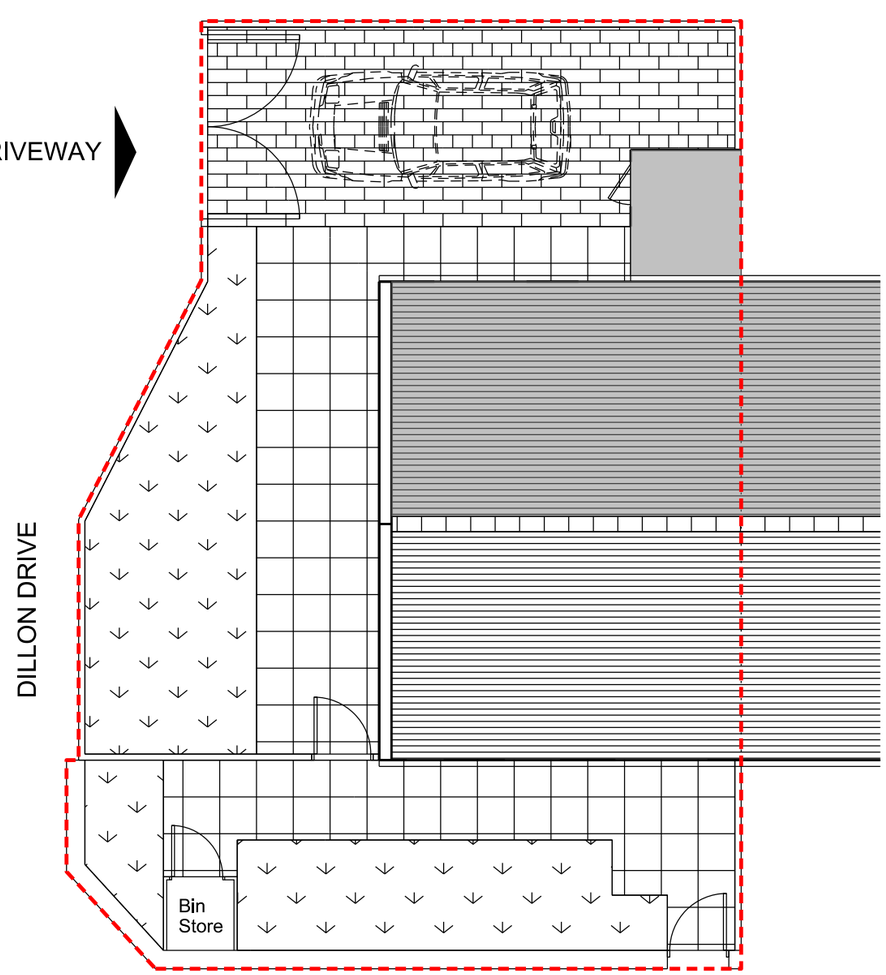

2 **EXISTING SITE LAYOUT PLAN**
01 KNOWLDALE WAY 1:100

General Notes
Do not scale from drawing. Use marked dimensions.
To be read in conjunction with all other Consultant's drawings.
The Architect to be immediately notified of any discrepancies.
Copyright on this drawing retained by the Architect.

No.	Date	Dwn	Chk	App	Revision or reason for Issue
B	25.06.13	SH	-	SH	Site Boundary Amended
A	22.04.13	SH	-	SH	PLANNING SUBMISSION
-	20.04.13	SH	-	SH	Issued for Information

Client
MR. MUHAMMAD SIDDIQUI

createitstudios ...leave an impression
www.createitstudios.co.uk | info@createitstudios.co.uk

Project Title
01 KNOWLDALE WAY
HOUSE EXTENSION

Scale / North Point
Scale 1:1250@A3
Scale 1:100@A3

Drawing Title
EXISTING LOCATION PLANS

Drawing Number
A-G100-XP-01

Revision
B

Drawing Status
PRELIMINARY