



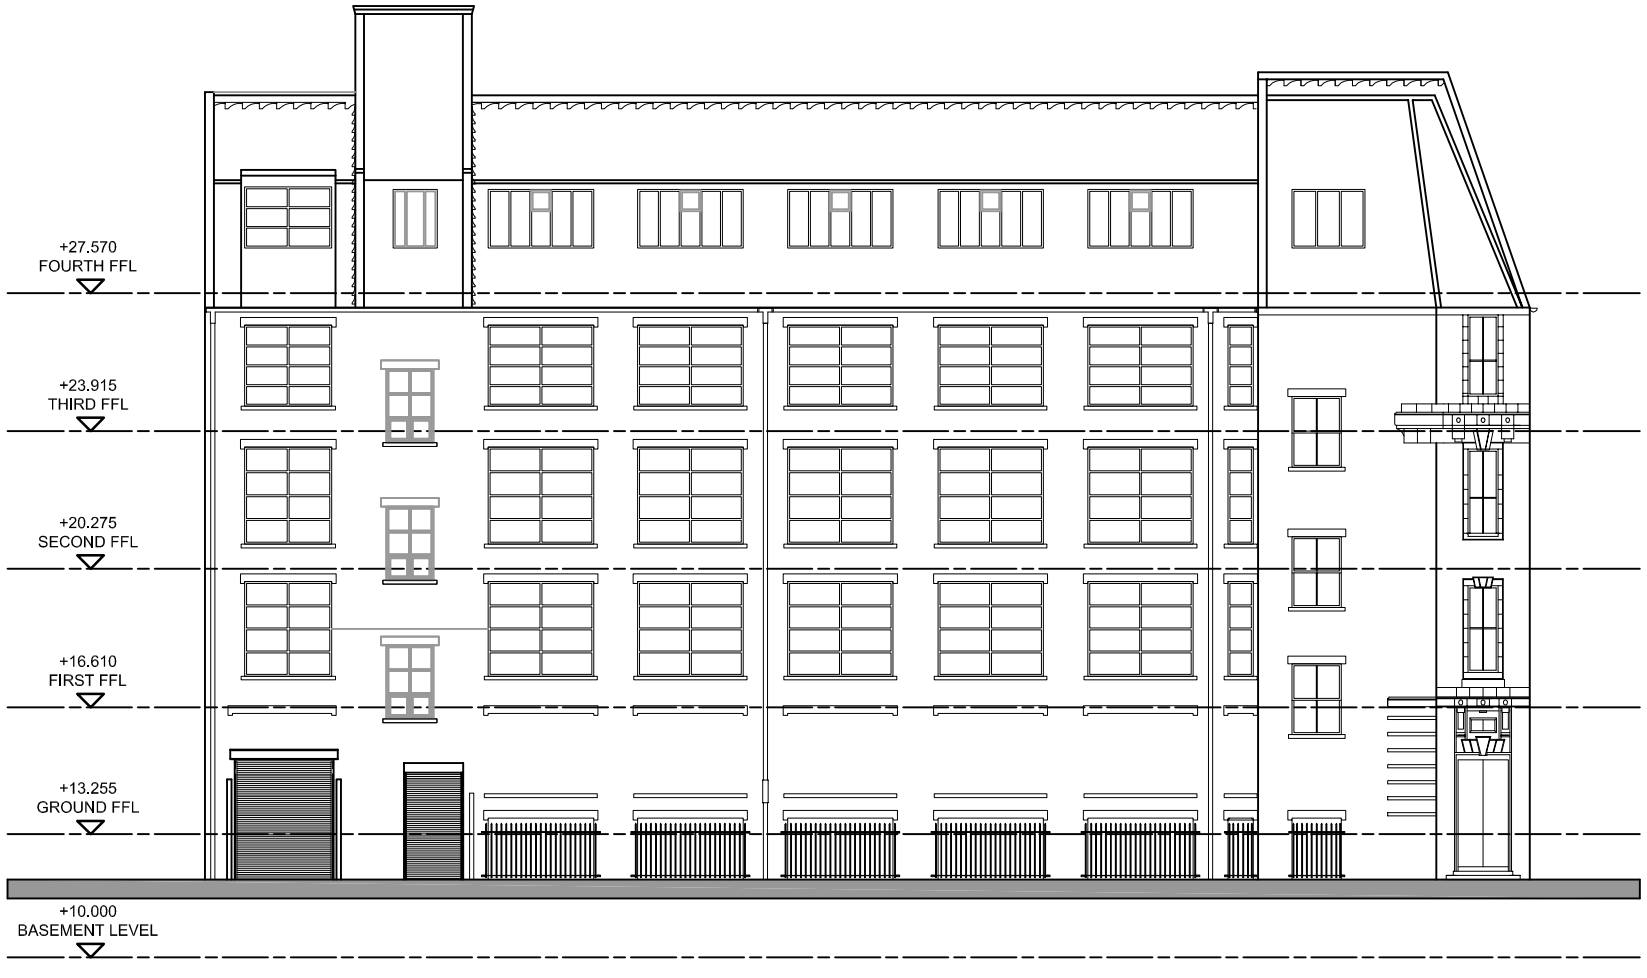

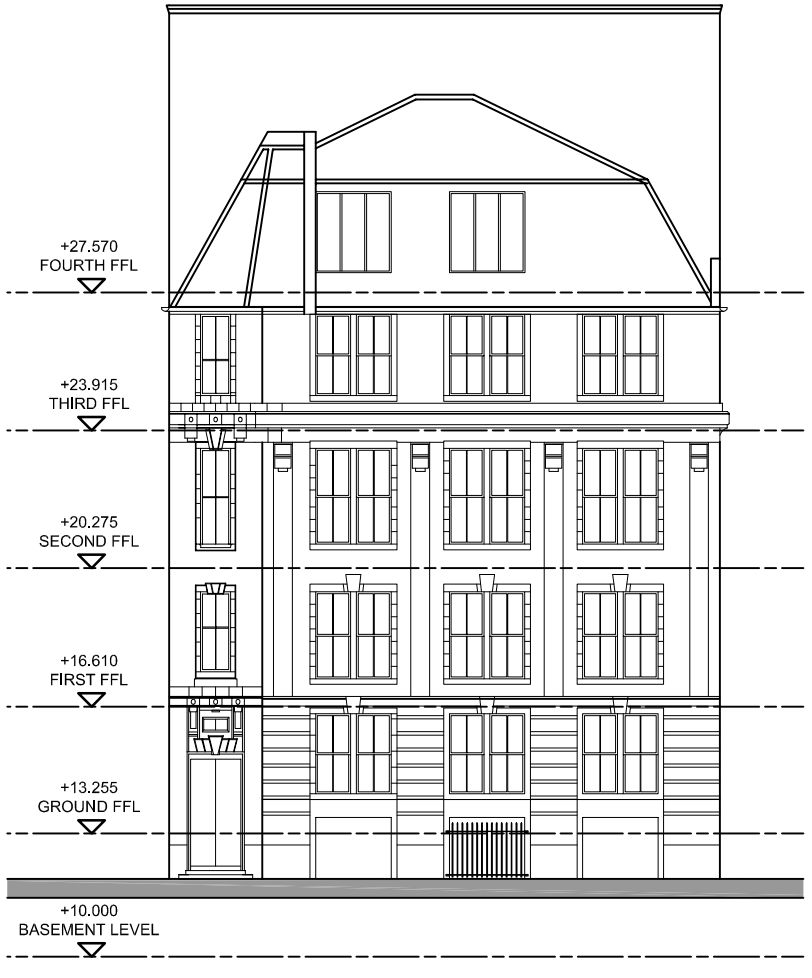

NOTES / REVISIONS

RevA 1.11.13 Updated following Engagement Mtg 5
RevB 6.11.13 Updated following MM Mtg
RevC 3.12.13 Updated for planning issue

isg

MANCHESTER CREATIVE STUDIO

Manchester Creative Studio School - Existing Elevations

PLANNING ISSUE

fairhursts
www.fairhursts.com

JOB TITLE : **Manchester Creative Studio**
DRAWING TITLE : **Existing Elevations**
SCALE : **1:200 @ A3**
DRAWN : **DT** CHECKED : **GEB** DATE : **06-11-13**
JOB NO./ DWG NO. **7236 / 02 - 18C**