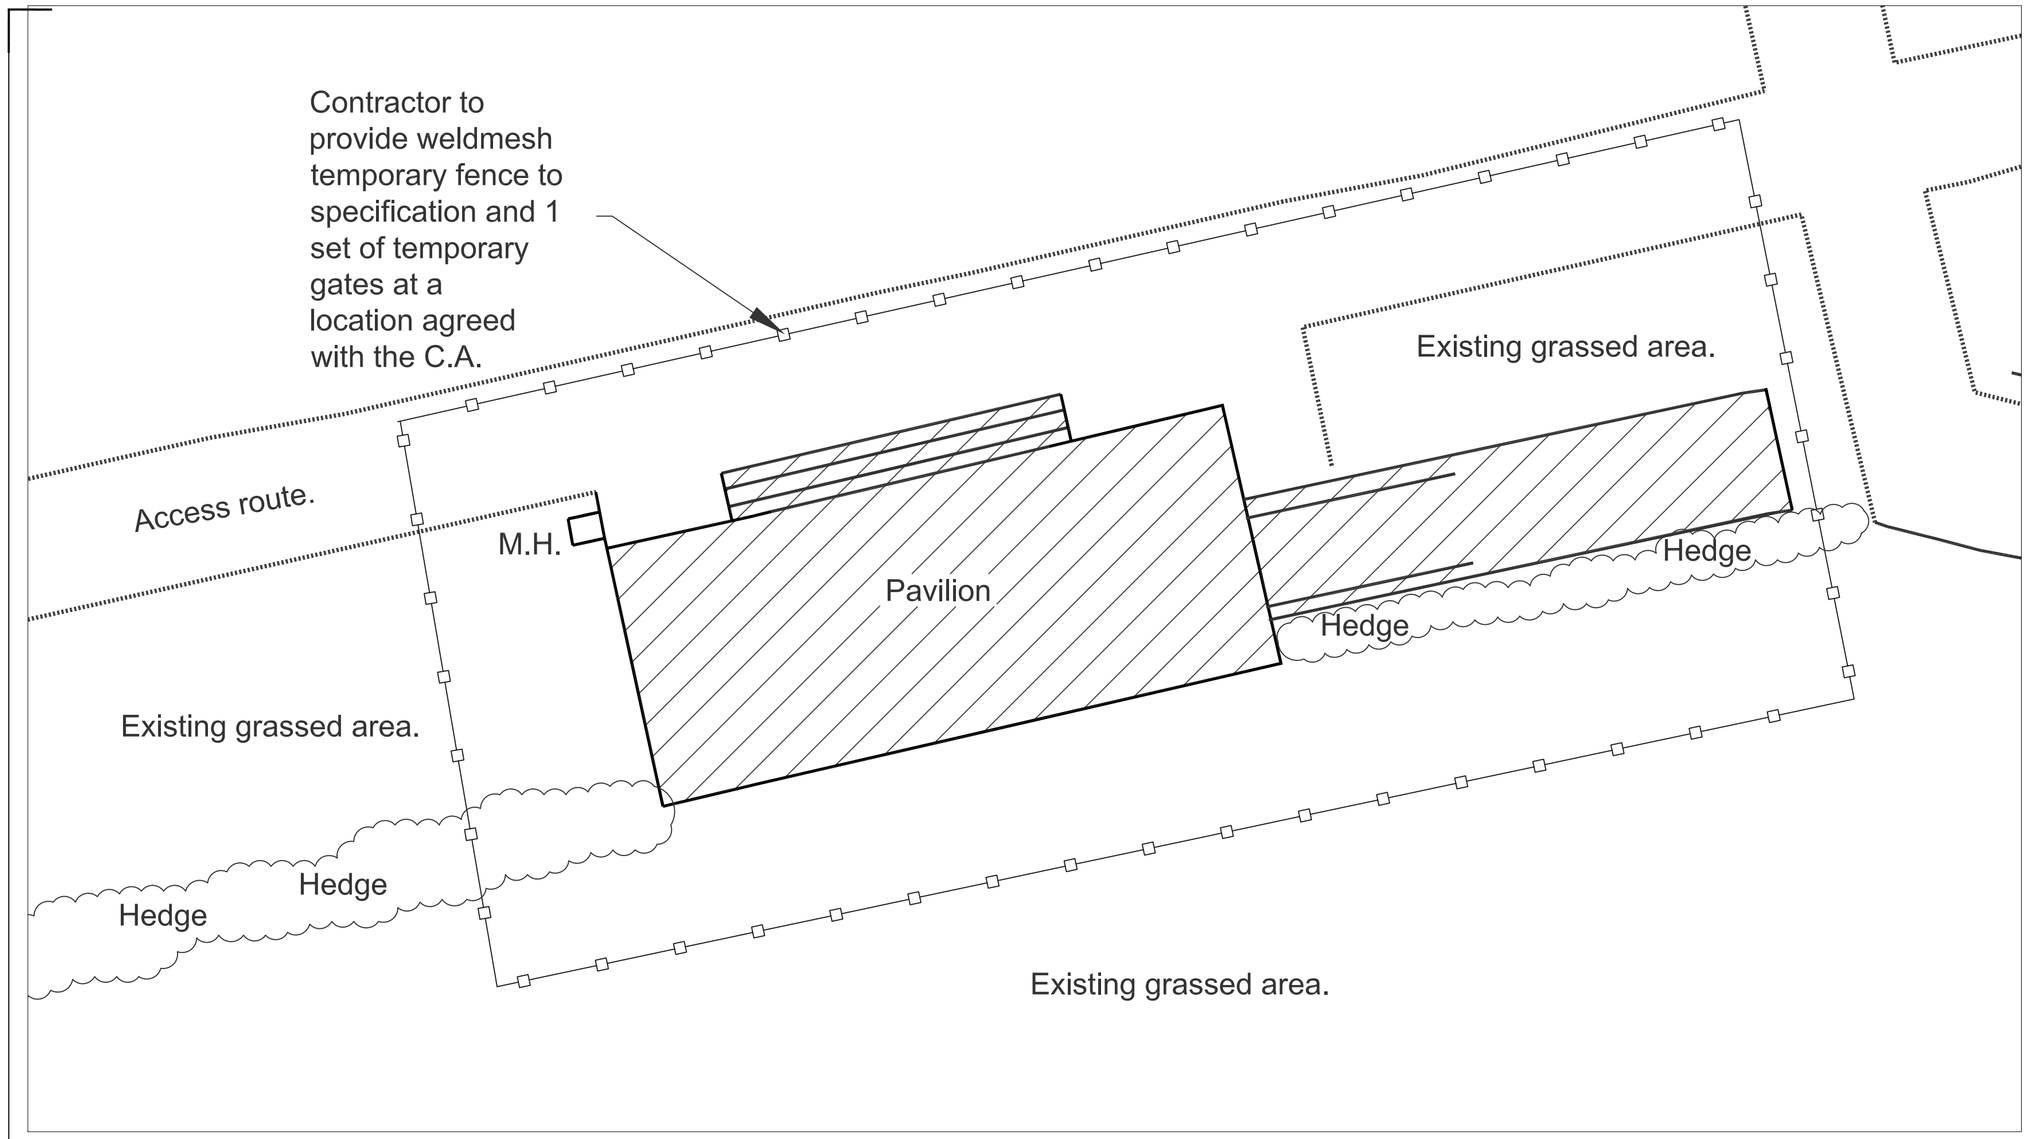

Ladybarn Park Pavilion – Existing

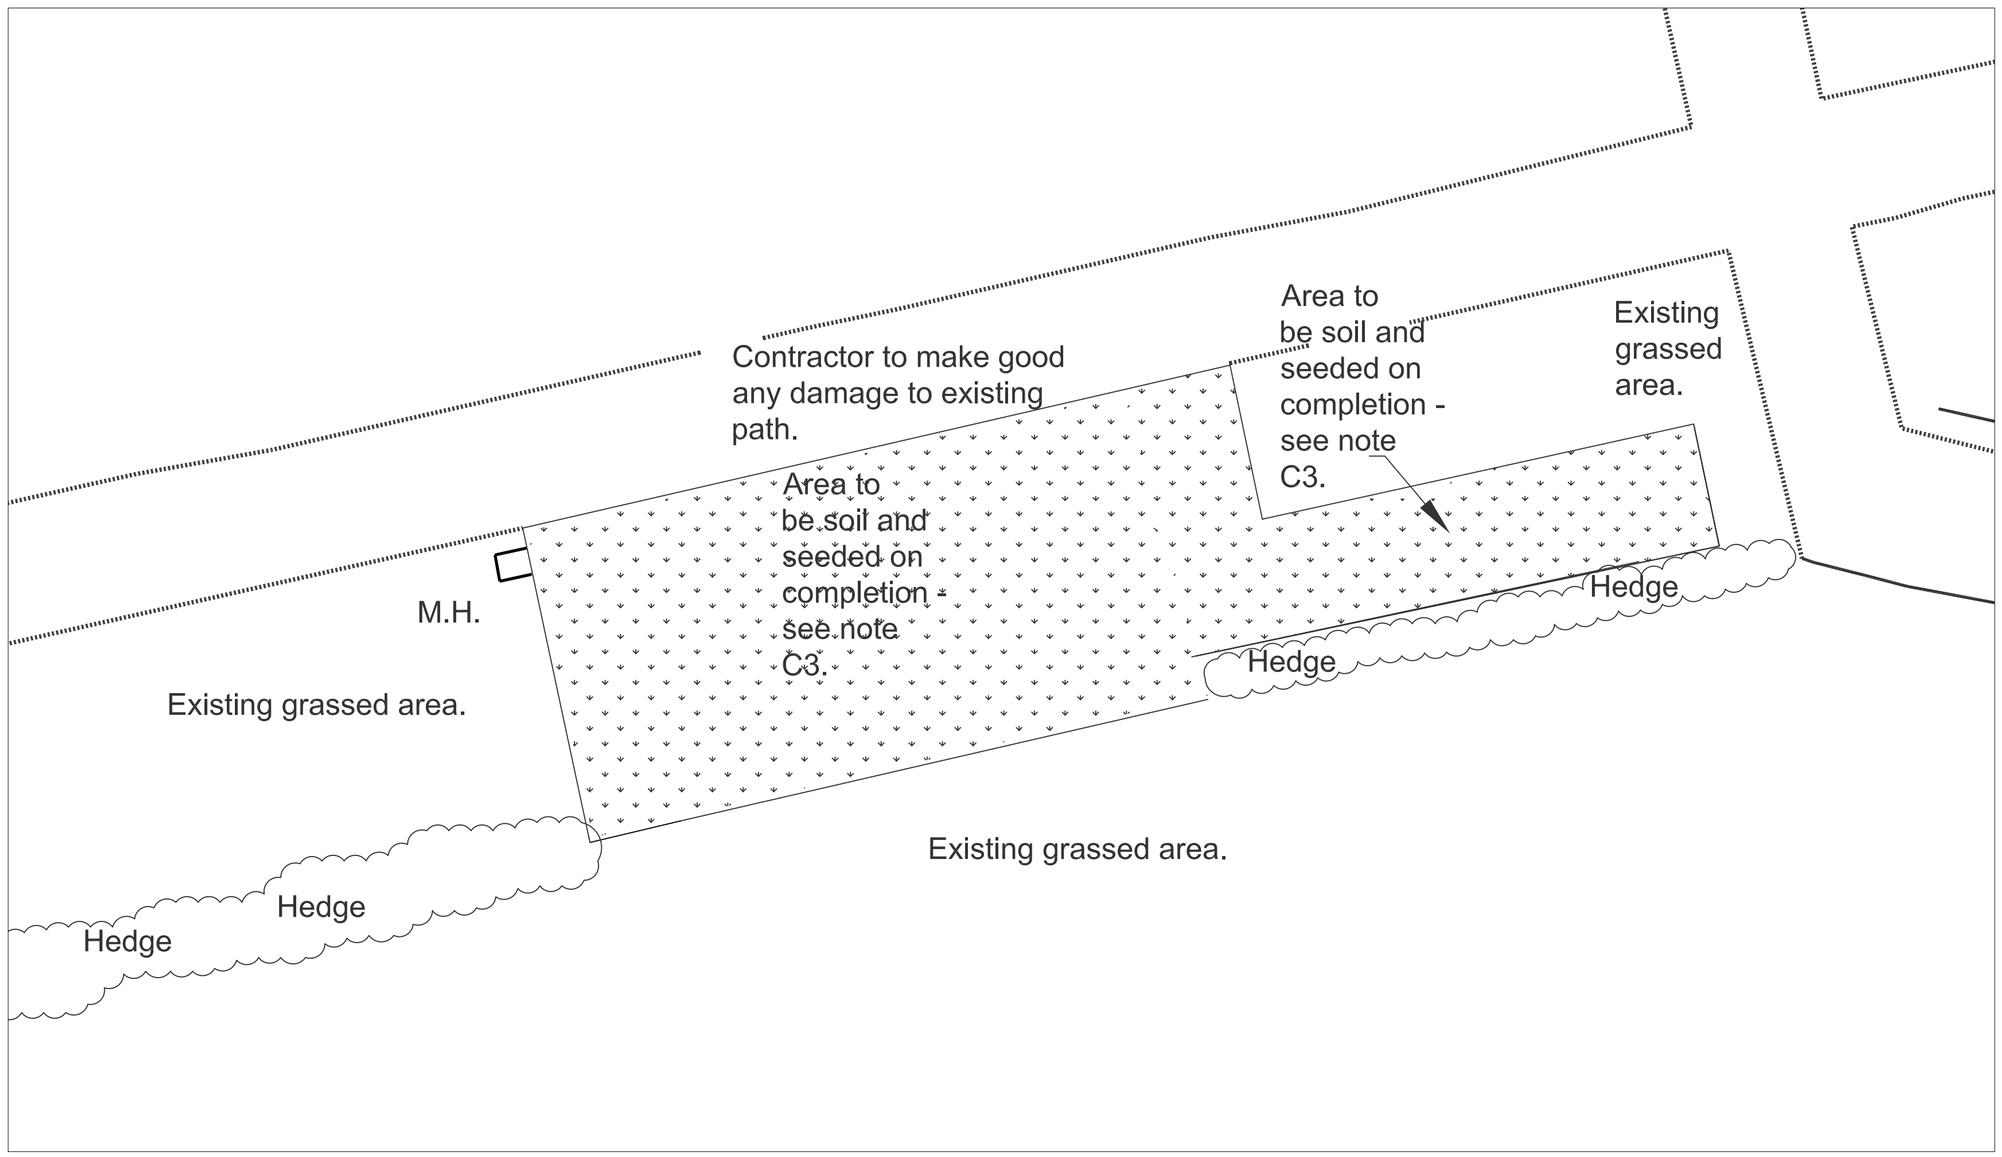

Ladybarn Park Pavilion – Proposed

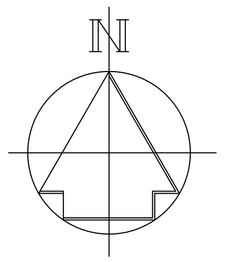

KEY

Temporary weldmesh fencing.

Existing boundary hedge to remain.

Buildings to be demolished.

Area for Soil and seed finish.

A15. No crusher will be permitted on site.

A16. No weekend working will be allowed except under exceptional circumstances, and with the permission of the Contract Administrator.The Contractor shall work between 08.00am and 16.30pm, Monday to Friday.

A17. The Contractor must provide all necessary hard standings for the operation of mechanical plant.

A18. Contractor to provide all information needed for the Health and Safety File to the CDM Co-ordinator by the date of practical completion.

SCOPE AND MANAGEMENT OF THE WORKS

B1. A pre-tender inspection must be carried out by the Contractor who will be deemed to have fully appraised the condition and structural complexity of the buildings to be demolished and made due allowance for the difficulties involved.

B2. The Contractor must apply for and obtain any temporary road and footpath closures necessary for the safe completion of his works. Costs to be included in the price of the works.

B3. The existing buildings to be demolished are shown on the plan. They are to be cleared of all fixtures, fittings, furnishings, equipment, debris and other unwanted items, which must be removed from site.

B4. All structures within the boundary lines are to be demolished as shown on the drawings and described in the Specification. All walls are to be taken down to 1.0m below ground level if appropriate and all foundations and ground floor slabs removed. The areas where foundations have been removed must be filled with imported clean granular material meeting the hardcore filling specification (clause D20/710A), not demolition rubble.

B5. All existing manholes to be adjusted to suit final site levels.

B6. All street lights and trees are to remain.

B7. Access to the works will be via the corner of Parrswood Road and Parsonage Road.

SITE FINISH & BOUNDARY TREATMENT

C1. Any external paving or tarmac disturbed by the works should be restored to its pre-commencement condition. The Contractor is responsible for photographing and recording the condition of all site areas before he commences work.

C2. Finished edge levels to match adjacent ground levels. Surface to be smooth and slightly crowned, without dips or irregularities which could cause ponding or preclude mowing.

C3. All areas shown to be covered with 150mm of top-soil on 350mm sub-soil and seeded, followed by first cut, all as the specification. Maintain grass until the end of the 6 months defects period, as clause Q30/620.

PROGRAMME

D1. Length of contract 3 weeks.

HEALTH & SAFETY HAZARDS

The scheme as drawn incorporates measures taken by the designer to minimise construction hazards where possible and practical. To assist the contractor in the formulation of control measures in his Construction Phase Plan, outline guidance is given below for main hazards which are known to remain: –

1) Possible live services (see note A3 and note on plan regarding live services on the boundary line)– Obtain written confirmation of disconnections prior to commencement, make appropriate physical checks on site, CAT scan for exact location of known services or for suspected "rogue" services.
2) Asbestos (see notes A10, A11)– Act on asbestos report, comply with Control of Asbestos regulations, be vigilant for possible additional asbestos, use licensed asbestos removal sub-contractor, get method statement approved and work checked by MCC Asbestos Group.
3) Falling objects or building collapse during demolition – Provide written method statement regarding method and sequence of work, protection, etc. Issue courtesy copy to the MCC Structural Engineer.

Legend:

GENERAL NOTES

Addresses of properties to be demolished:–

Ladybarn Park Pavilion Youth Center, Ladybarn Park, Maulderh Road, Withington M20 4SR.

Works comprise the asbestos removal and demolition of buildings, followed by site finishes and boundary treatment as described. To inspect the properties during the pricing period, contact Kath McVicker tel. no. 0161 234 4261.

A1. Refer to the Specification document, asbestos report and risk log in addition to the information given in these notes.

A2. All work will be carried out in accordance with the requirements of the Health and safety at Work Act, B.S.6187, 2000 and Guidance Notes GS29 Parts 1 to 4, Control of Asbestos Regulations 2012 (including Revisions), The management of Health and Safety at Work Regulations 1999 & the CDM2 Regulations 2007.

A3. Generally, all statutory service providers will have been instructed to terminate their supplies to the site and remove any recoverable equipment, in advance of the Contract commencement. HOWEVER, the Contractor must allow for contacting the relevant authorities as soon as he is appointed, and to obtain written confirmations for completed disconnections.

A4. Disconnection of redundant drains – Dig out drains to 1m deep from building to the main and including capping off at the main. Backfill in hardcore to specification –see clause C20/240A.

A5. Retention of drains in use–see clause C20/250.

A6. The Contractor is to be responsible for the provision of a marked up site plan for the Health and Safety File on completion of the demolition, showing the following:

A6.1. The position of all drainage manholes.
A6.2. The location of all service termination points at the site boundaries.
A6.3. The location of all drain caps.
A6.4. The location of any underground obstructions or other features discovered during the removal of foundations and left in place at the direction of the Contract Administrator.

A7. The Contractor is to notify all adjacent property occupiers / owners of the intended demolition works and the anticipated start date.

A8. No site burning allowed.

A9. Contractor's sign with contact details to be erected at the Client's preferred location. Sign warning of danger to the public to be erected at appropriate intervals around the site perimeter.

A10. Asbestos removal – see asbestos report and specification clauses 390A & 391A.

A11. Contractor to allow a cost as IDENTIFIED RISK for removal of asbestos which is additional to quantities identified in the report.

A12. The Contractor shall assume that cavity fill material is present in all external walls and must allow for its removal in accordance with current health & safety regulations.

A13. The Contractor must provide and erect protective fencing around the properties to be demolished, for the duration of the preparation and demolition process. 150x150 min. size timber or suitable steel section posts at 2.4m c/c, cast into concrete at their bases and supporting 2.4m high welded mesh panels. (specification clause Q40/410A) will be the minimum acceptable standard.
Secured gates (one set per enclosure) shall be provided at locations agreed with the Supervising officer.
Free standing "Heras" type fencing will not be permitted around demolition sites.

A14. Where it is necessary to puncture the pavement to install fence posts, the contractor must apply to the Highways Engineer Tel. 0161 908 5764 for a temporary closure and to complete a New Road & Street Act Certificate. Contractor to check to ensure that no services could be damaged by these excavations. Contractor to include for providing temporary diversions for pedestrians as required by the Highways Engineer. Pavement to be made good on completion to the satisfaction of the Highways Department.

Rev	Description	By	Date

Capital Programme Division
Corporate Technical Services
4th floor , Heron House
47 Lloyd St, Manchester
M2 5LE
Tel: 0161 219 6500
FAX: 0161 219 6501

JOB TITLE	DRAWING TITLE
Ladybarn Park Pavillion, Demolition	Site Details
JOB NO.	DRAWING NO.
VP/40842	99/02

DATE	SCALE	DRAWN	REVISION
30/07/2013	1/100@A1	ML	

MANCHESTER CITY COUNCIL

This drawing has been reproduced from the Ordnance Survey mapping with the permission of The Controller of Her Majesty's Stationery Office Crown copyright. Unauthorised reproduction infringes Crown copyright and may lead to prosecution or civil proceedings.