
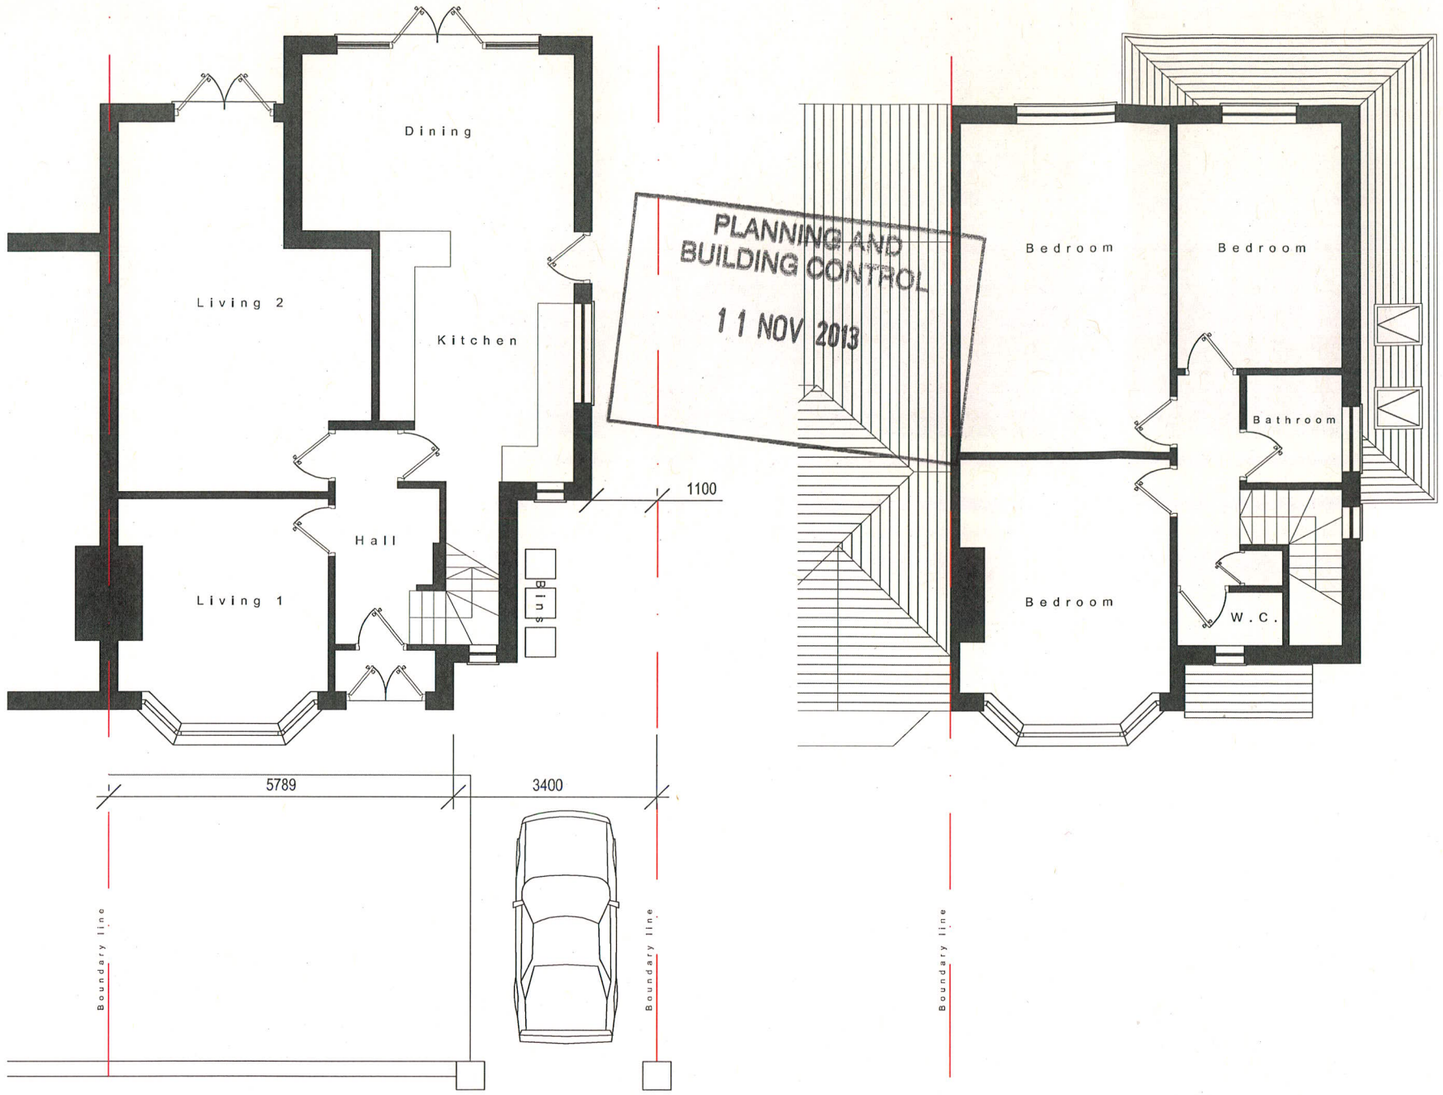


Ground floor

First floor

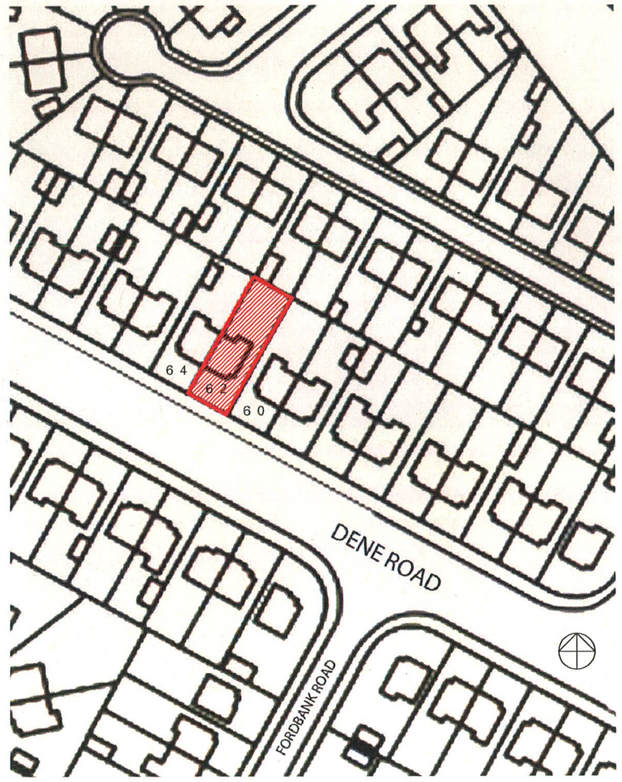

Location Plan 1:250

metre 0 1 2 3 4 5 10



Front elevation



Side elevation

client: Mr & Mrs Farrow		
project: 62 Dene Rd, Didsbury, Manchester, M20 2SU		
drawing: Existing plans & elevations		drawing number: 1 of 3
issue status: Planning	Date: Sept 2013	scale: 1:100 & 1:1250 @ A3