
OAKERPLACE TPO APPLICATION 2010 DOCUMENT 1

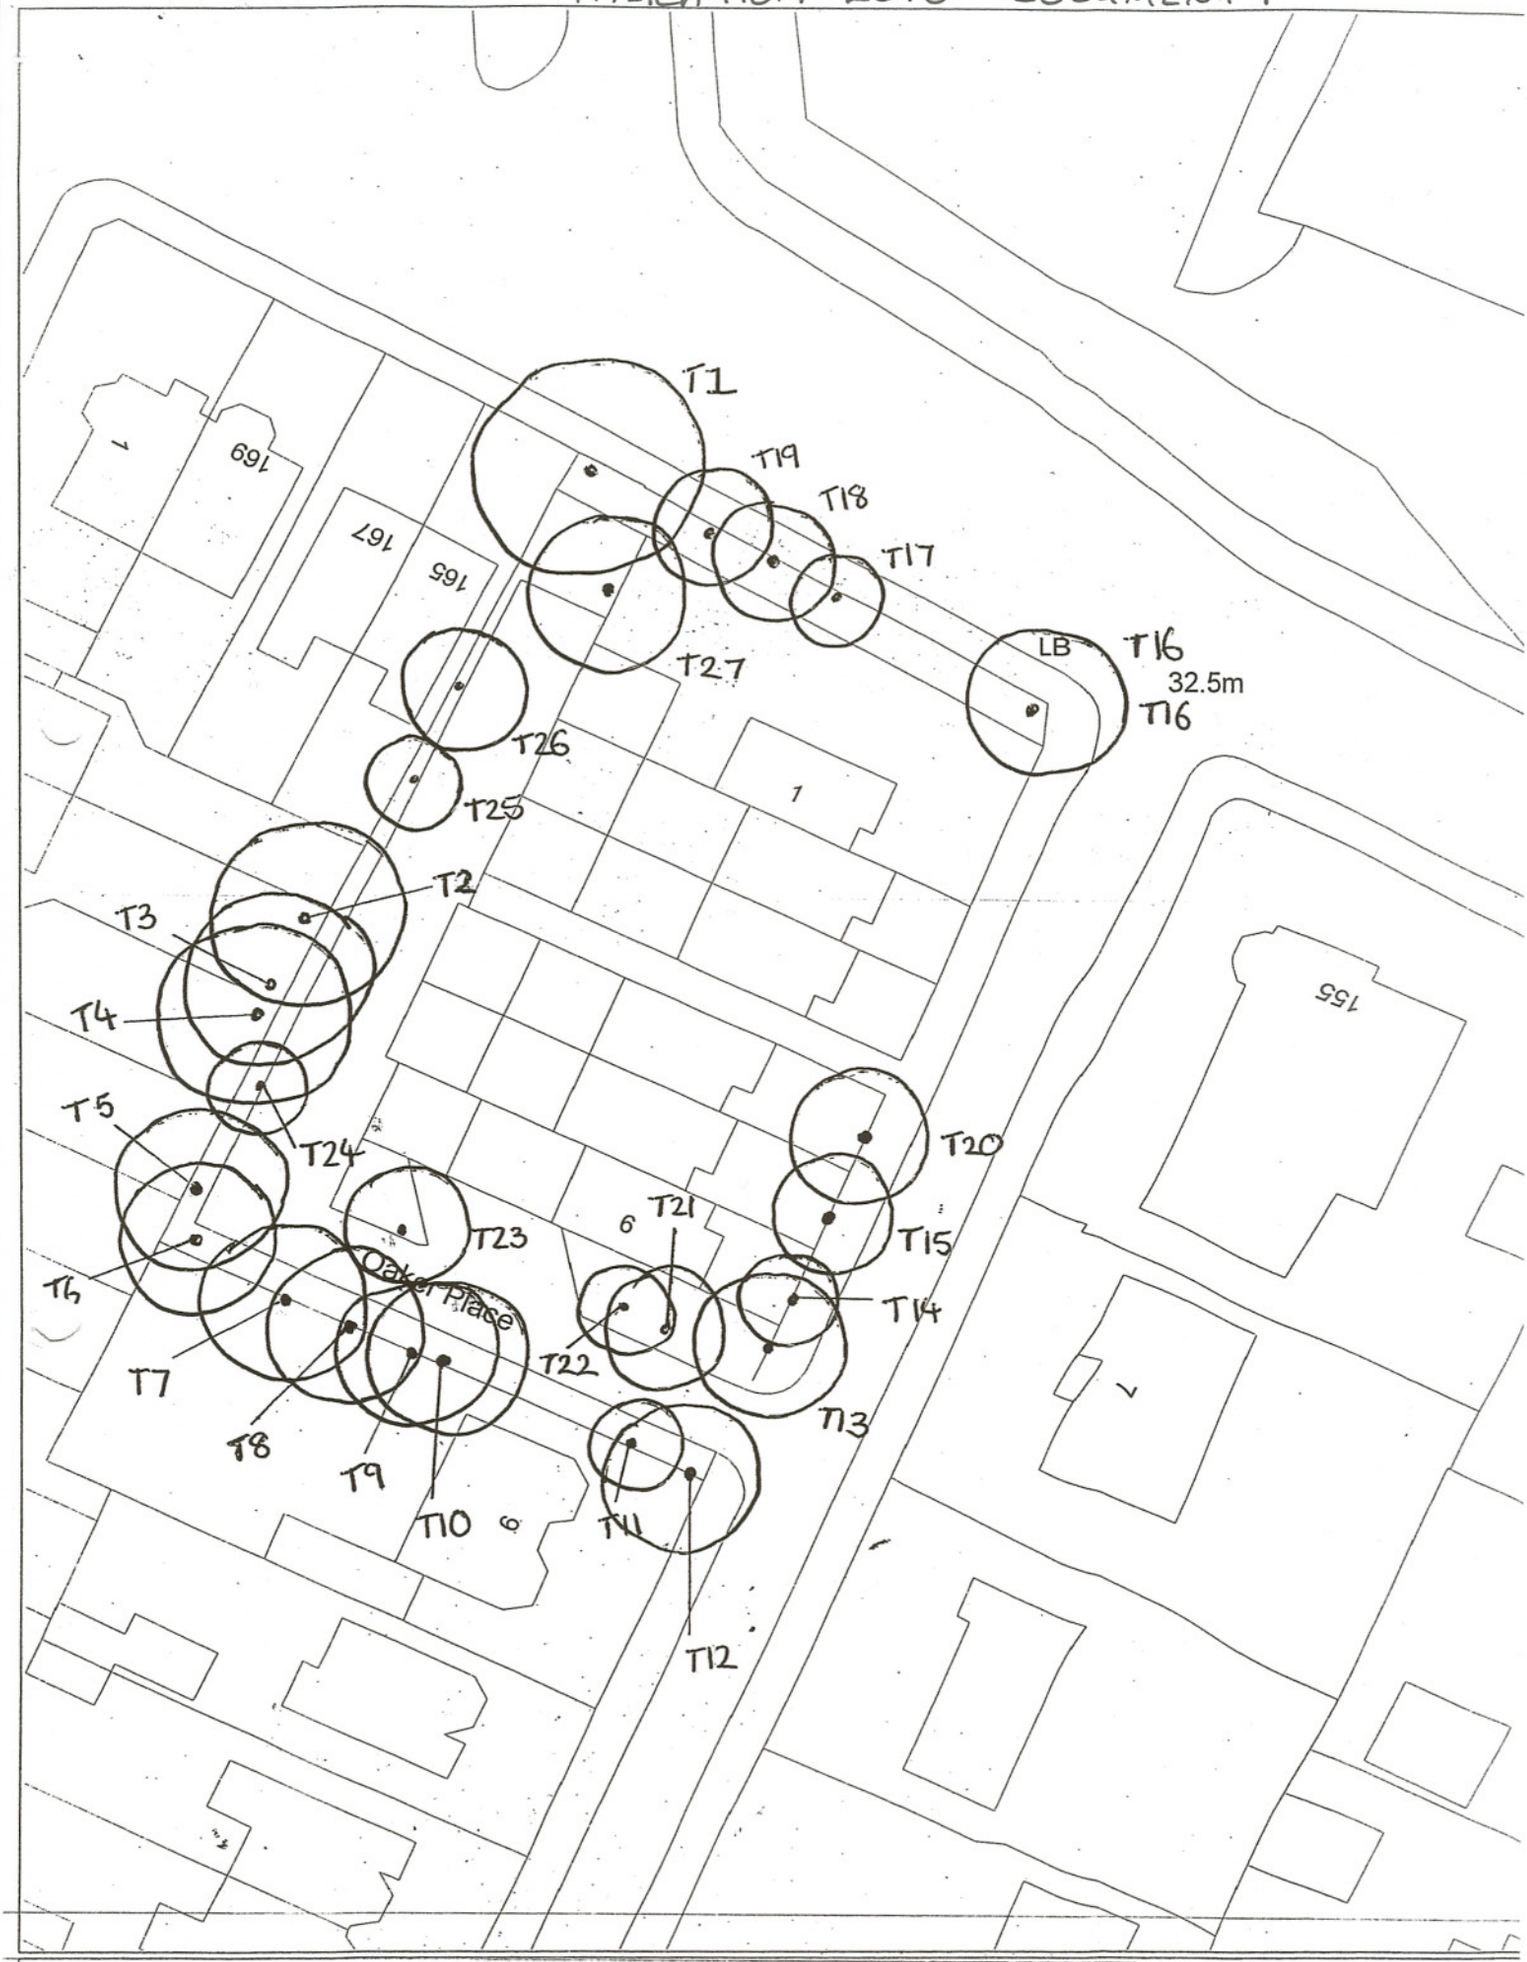

BARLOW MOOR ROAD/OAKER AVENUE
TREE PRESERVATION ORDER

© CROWN COPYRIGHT RESERVED