ALL DIMENSIONS TO BE CHECKED ON SITE AND ANY DISCREPANCIES TO BE REPORTED BACK TO THE ARCHITECT BEFORE PROCEEDING WITH THE WORKS.

Heron Foods, Chorlton-Cum-Hardy Existing Sign.

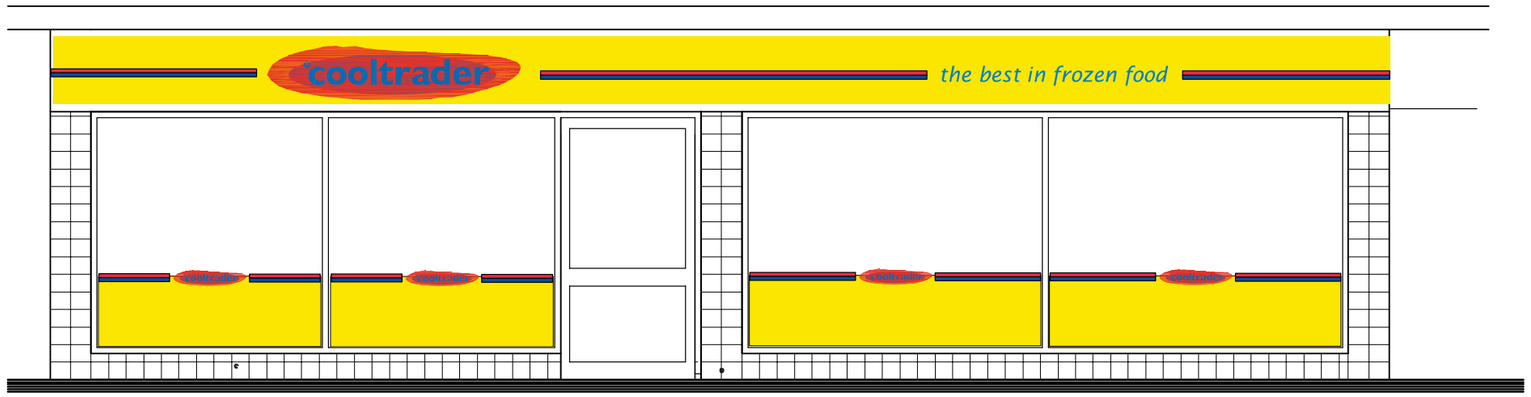



Scale 1:50 at A3





project Heron Foods
Unit 16-18 Chorlton Place
The Square
Chorlton-Cum-Hardy
Manchester.
M21 9AQ.

client: Heron Foods

title: Sections and Elevations

date:	03/10/2013
scale:	Scale 1:50 at A3
drawn:	DALE DOUGLAS

SIGN SERVICES,
1-15 SCOTT STREET,
HULL.
HU2 8AR.
01482 223800.

1