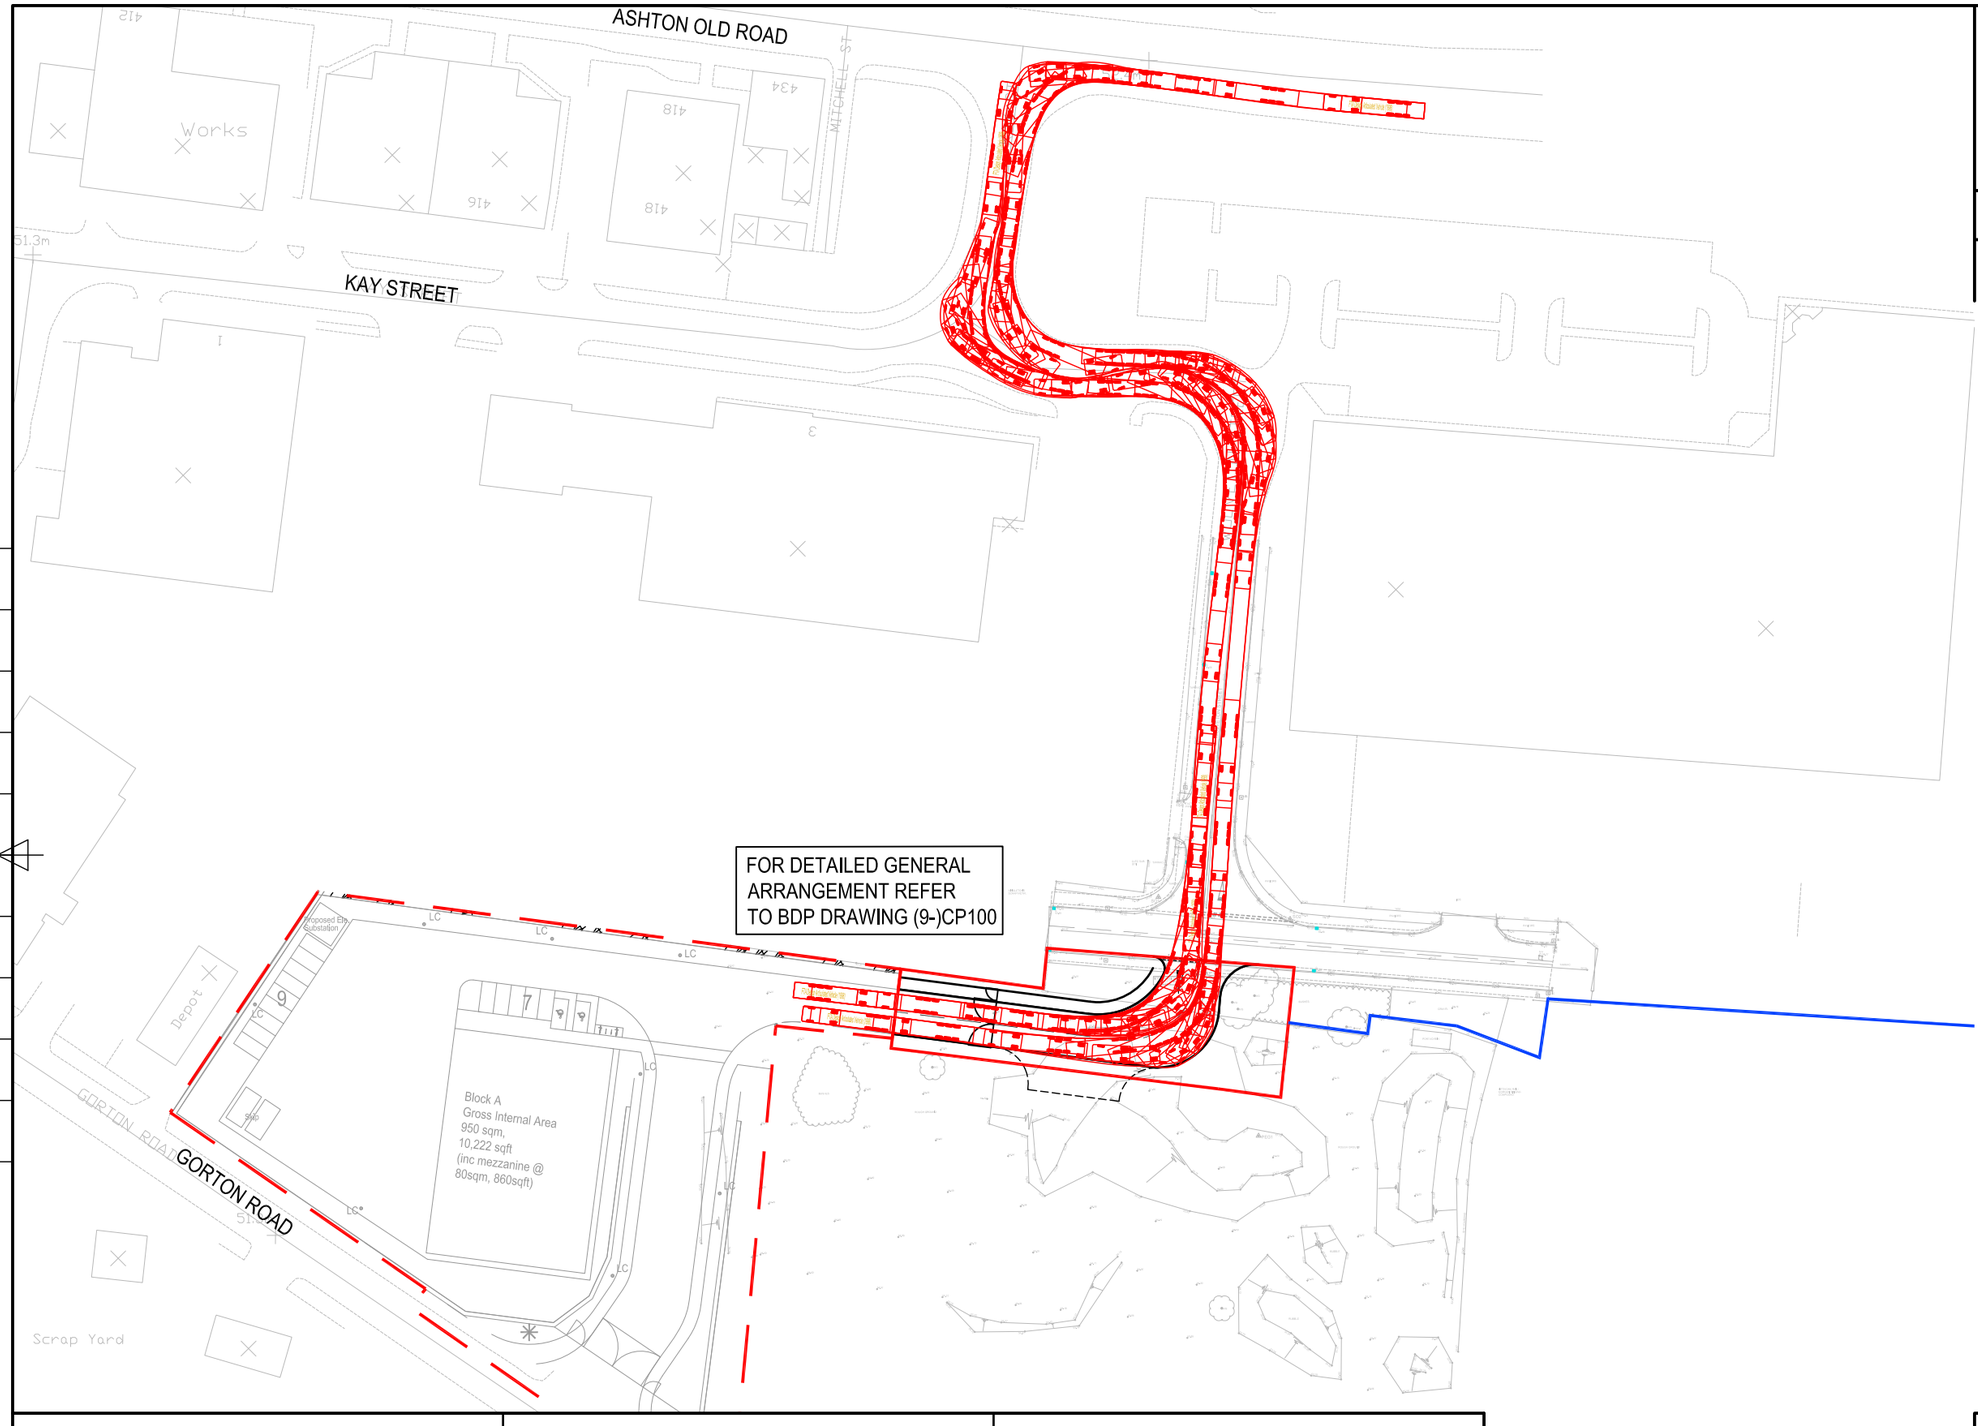

BUILDING DESIGN PARTNERSHIP SHALL HAVE NO RESPONSIBILITY FOR ANY USE MADE OF THIS DOCUMENT OTHER THAN FOR THAT WHICH IT WAS PREPARED AND ISSUED.

ALL DIMENSIONS SHOULD BE CHECKED ON SITE.

DO NOT SCALE FROM THIS DRAWING.

ANY DRAWING ERRORS OR DIVERGENCES SHOULD BE BROUGHT TO THE ATTENTION OF BUILDING DESIGN PARTNERSHIP AT THE ADDRESS SHOWN BELOW

NOTES

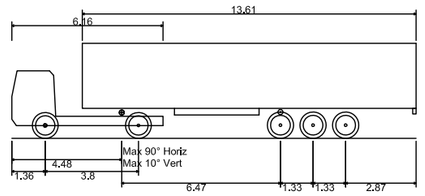

FTA Design Articulated Vehicle (1998)

Overall Length	16.480m
Overall Width	2.550m
Overall Body Height	3.870m
Min Body Ground Clearance	0.515m
Max Track Width	2.470m
Lock to Lock Time	3.00s
Curb to Curb Turning Radius	6.550m

KEY

- Proposed Wolveton Street Access Planning Boundary
- Existing Phase 1 Planning Boundary
- Network Rail Ownership Boundary

REVISION / DESCRIPTION	DRAWN	CHECKED	DATE
(A) Issued for Client Comment	CS	ARJ	09.08.13
FIRST ISSUE	CS	ARJ	29.07.13

BDP.

11 Ducie Street
P.O. Box 85, Piccadilly Basin
Manchester M60 3JA
United Kingdom
T +44 (0)161 828 2200
F +44 (0)161 828 2235
www.bdp.com

PROJECT TITLE
Manchester Ashburys
Land off Gorton Road

PROJECT NUMBER
P2005537

DRAWING TITLE
Wolveton Street Access
Swept Path Analysis

SCALE
1:1000 @ A3

DATE
17.07.13

DRAWING No.
(9-)CP101

REVISION
A