

A

B

C

D

E
DO NOT SCALE

F

G
REMOVE ALL SHARP EDGES

H

I

IF IN DOUBT ASK

STACK TO REMAIN EXTERNALLY UNALTERED,
NEW STACK LINERS AND WEATHERING,
DETAILS ONLY. DETAILS TBC.

FTIII CREMATOR

OPENING TO STACK
CONNECTION IN THIS AREA,
DETAILS TO BE CONFIRMED



SECTION C-C

AIR BLAST COOLER
COOLED COOLANT FEED
HOT COOLANT RETURN
PRESSURISATION UNIT
NEW FIRE EXIT IN
CONTROL ROOM WALL
PLATE HEAT
EXCHANGER

SECTION A-A

FTIII ASH PAN
FTIII ASH DOOR
FTIII CONTROL PANEL
INDUCED DRAFT FAN
COMBUSTION AIR FAN FRAME
DENOX
DENOX
60L WASTE REAGENT
COLLECTION

SECTION B-B

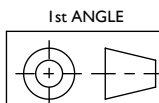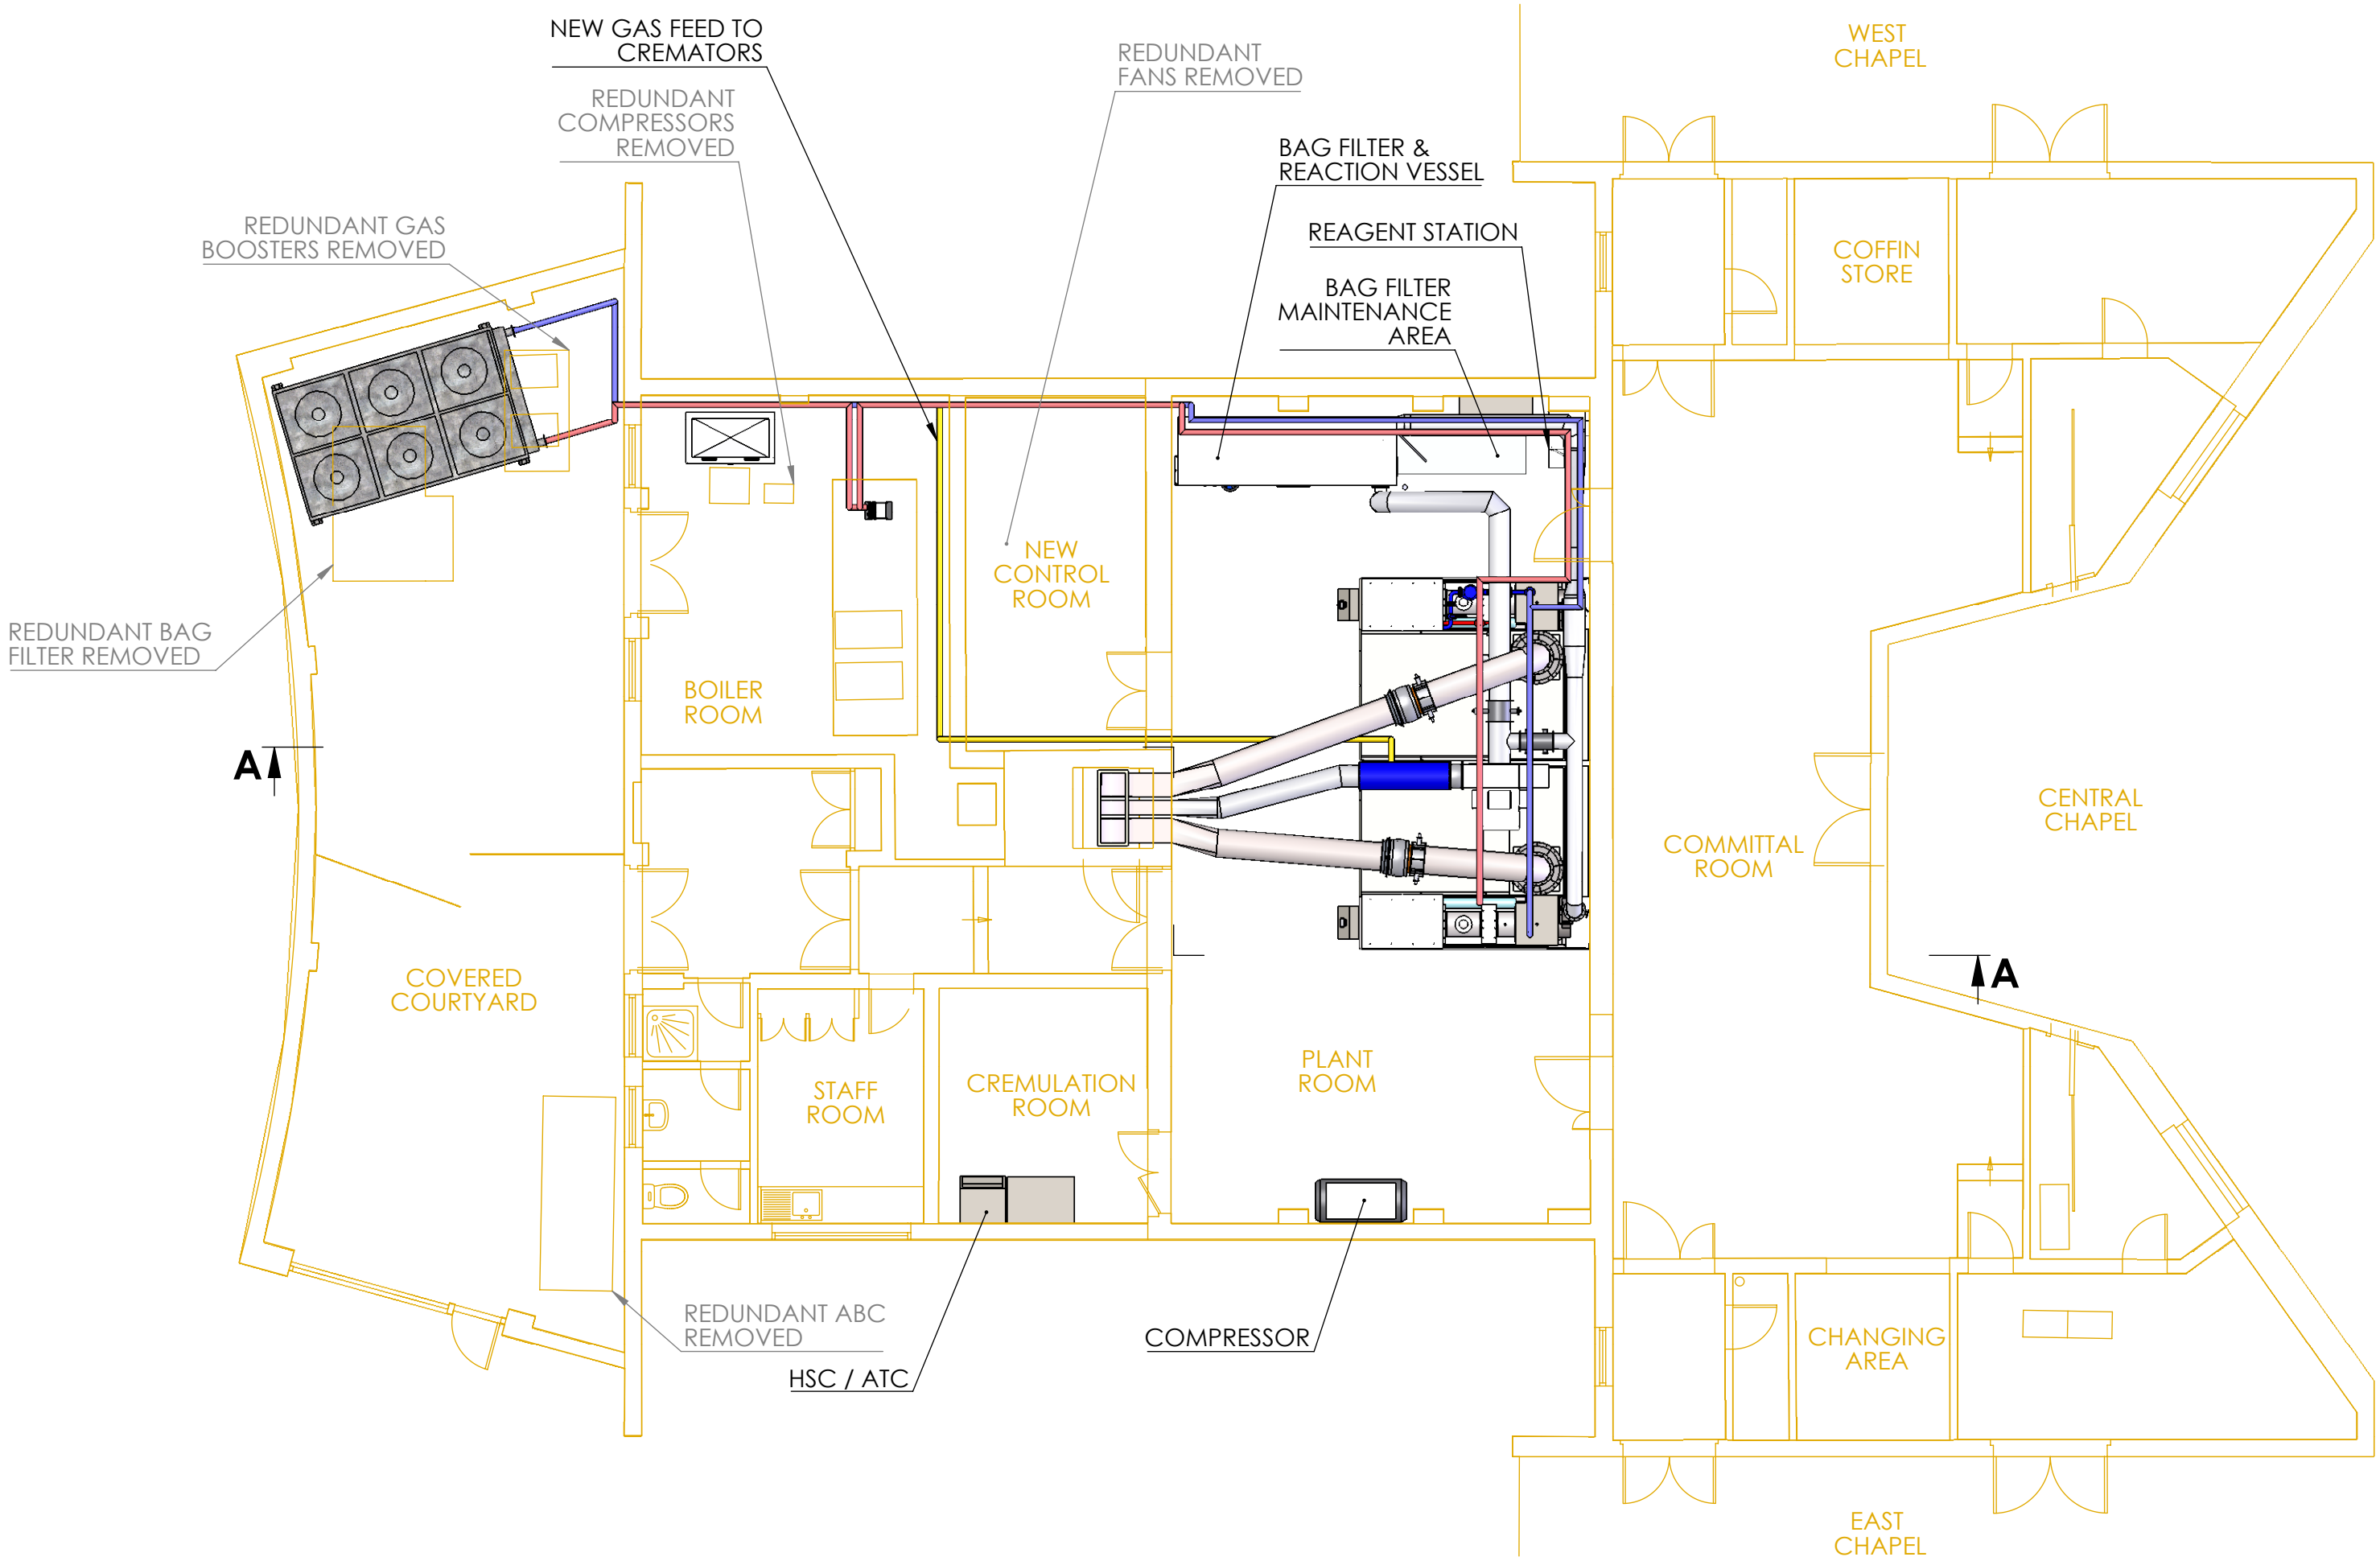

FABRICATOR MUST COMPLY WITH EN1090 WHERE APPLICABLE
© Copyright
The information on this drawing is CONFIDENTIAL
to Facultative Technologies Ltd. Who retain COPYRIGHT
of all information disclosed. Express permission from
Facultative Technologies must be obtained in writing
before any disclosure to a third party can take place.

Facultative Technologies
Cremation & Incineration Equipment
Your local
Leeds, LS10 2DD
Phone: +44 (0) 113 276 8888
Fax: +44 (0) 113 271 8188

Drawn : **B POWRIE** Date : **10 June 2021**
Weight : **7218694.2 Kg** Checked :
Scale : **1:100 @ A1**
Project : **C5066 - BLACKLEY (MANCHESTER)**

Title : **PLANT LAYOUT**
Dwg No : **5066-0001 Shc I**

Issue:
C1