
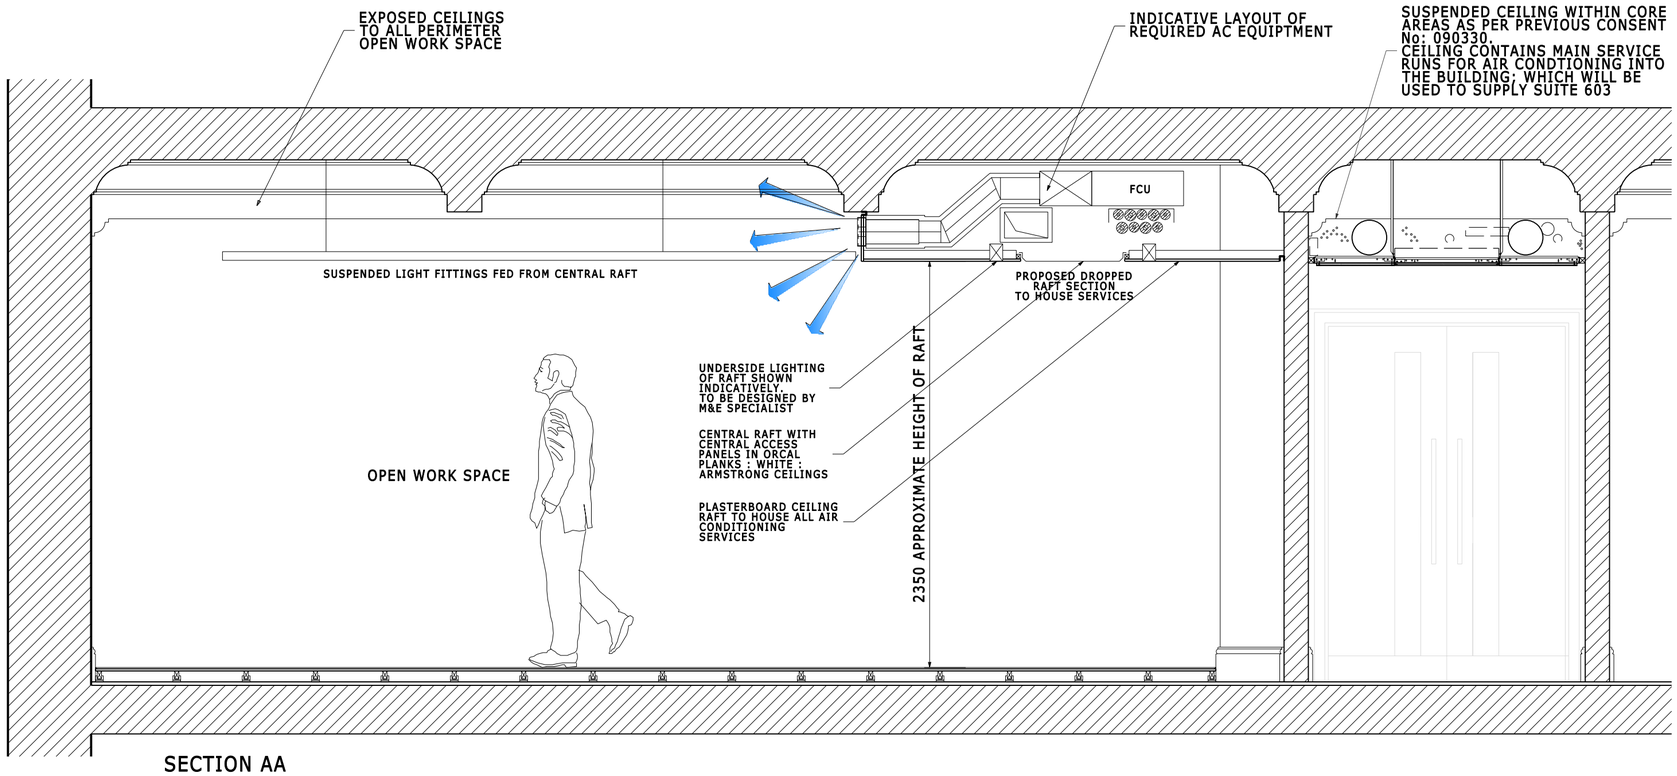


SECTION AA

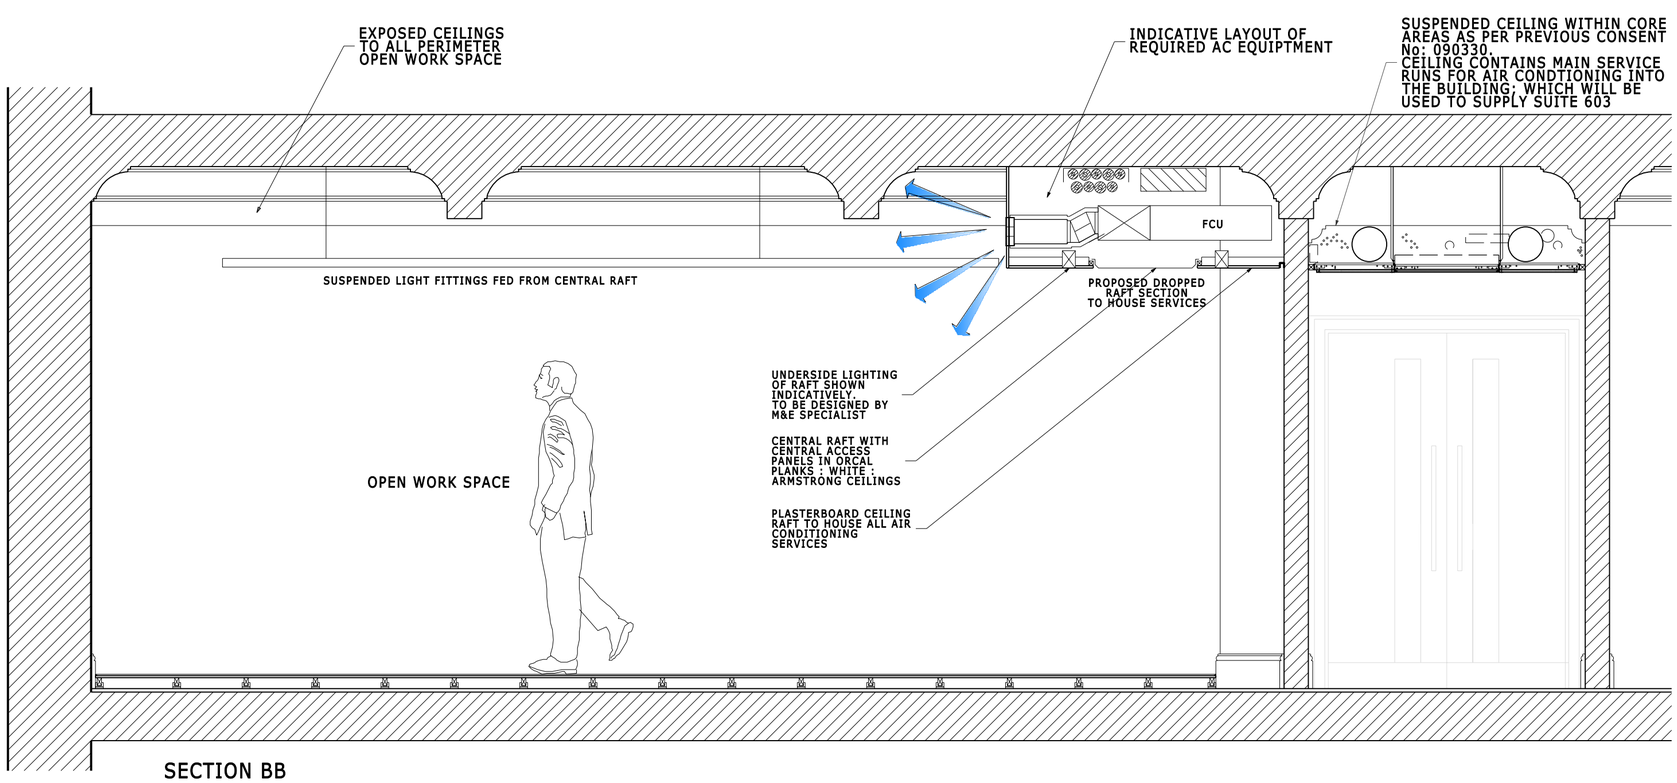

SECTION BB


THIS DRAWING AND CAD DATA THEREIN IS PROTECTED BY COPYRIGHT
AND MUST NOT BE COPIED OR REPRODUCED
WITHOUT THE WRITTEN CONSENT OF
DLG ARCHITECTS
©
NO DIMENSIONS ARE TO BE SCALED FROM THIS DRAWING.
USE FIGURED DIMENSIONS ONLY.
ALL DIMENSIONS AND SIZES ARE TO BE CHECKED ON SITE
AND ANY DISCREPANCIES REPORTED TO THE ARCHITECT
PRIOR TO INITIATION OF ANY WORKS.

PLEASE NOTE :

THIS IS AN INDICATIVE LAYOUT.

A FULL SURVEY IS REQUIRED UPON TENANTS VACATION OF THIS SUITE TO DETERMINE THE FULL SCALE OF WORKS AND AN ACCURATE INTERPRETATION OF ITS CONTENT. CONTRACTOR IS TO CHECK LAYOUT AND REPORT ANY DISCREPANCIES TO THE ARCHITECT IN WRITING PRIOR TO THE COMMENCEMENT OF ANY WORKS.

DO NOT SET OUT FROM THIS DRAWING.
ALL DIMENSIONS AND SIZES ARE TO BE CHECKED ON SITE AND THE ARCHITECT MUST BE NOTIFIED OF ANY DISCREPANCIES PRIOR TO WORK COMMENCING.
ALL LAYOUTS ARE SUBJECT TO A FULL MEASURED SURVEY.
SETTING OUT POINTS ARE INDICATIVE ONLY.

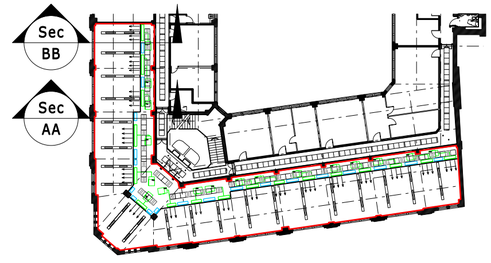

KEY;
6th FLOOR

A. LISTED BUILDING APPLICATION SUBMITTED ALS 03.10.13

REV DESCRIPTION INITIALS/ DATE

Job Name
WARNER Est
SUNLIGHT HOUSE
QUAY STREET
MANCHESTER

Drawing Title
6TH FLOOR
SUITE 603
PROPOSED SECTIONS

Status
LISTED BUILDING CONSENT

Date	Sheet By	Scale @ Size
Sept '13	als	1:25@A2

Job Number	Code	Drawing Number	Rev
3916	PL	104	A

DLG Architects LLP
One Brewery Wharf
Waterloo Street
Leeds LS10 1GX

t +44(0)113 2471 222
f +44(0)113 2204 520
leeds@dlgarchitects.com

dlgarchitects.com

SIXTH FLOOR
PROPOSED SECTIONS :
SUITE 603