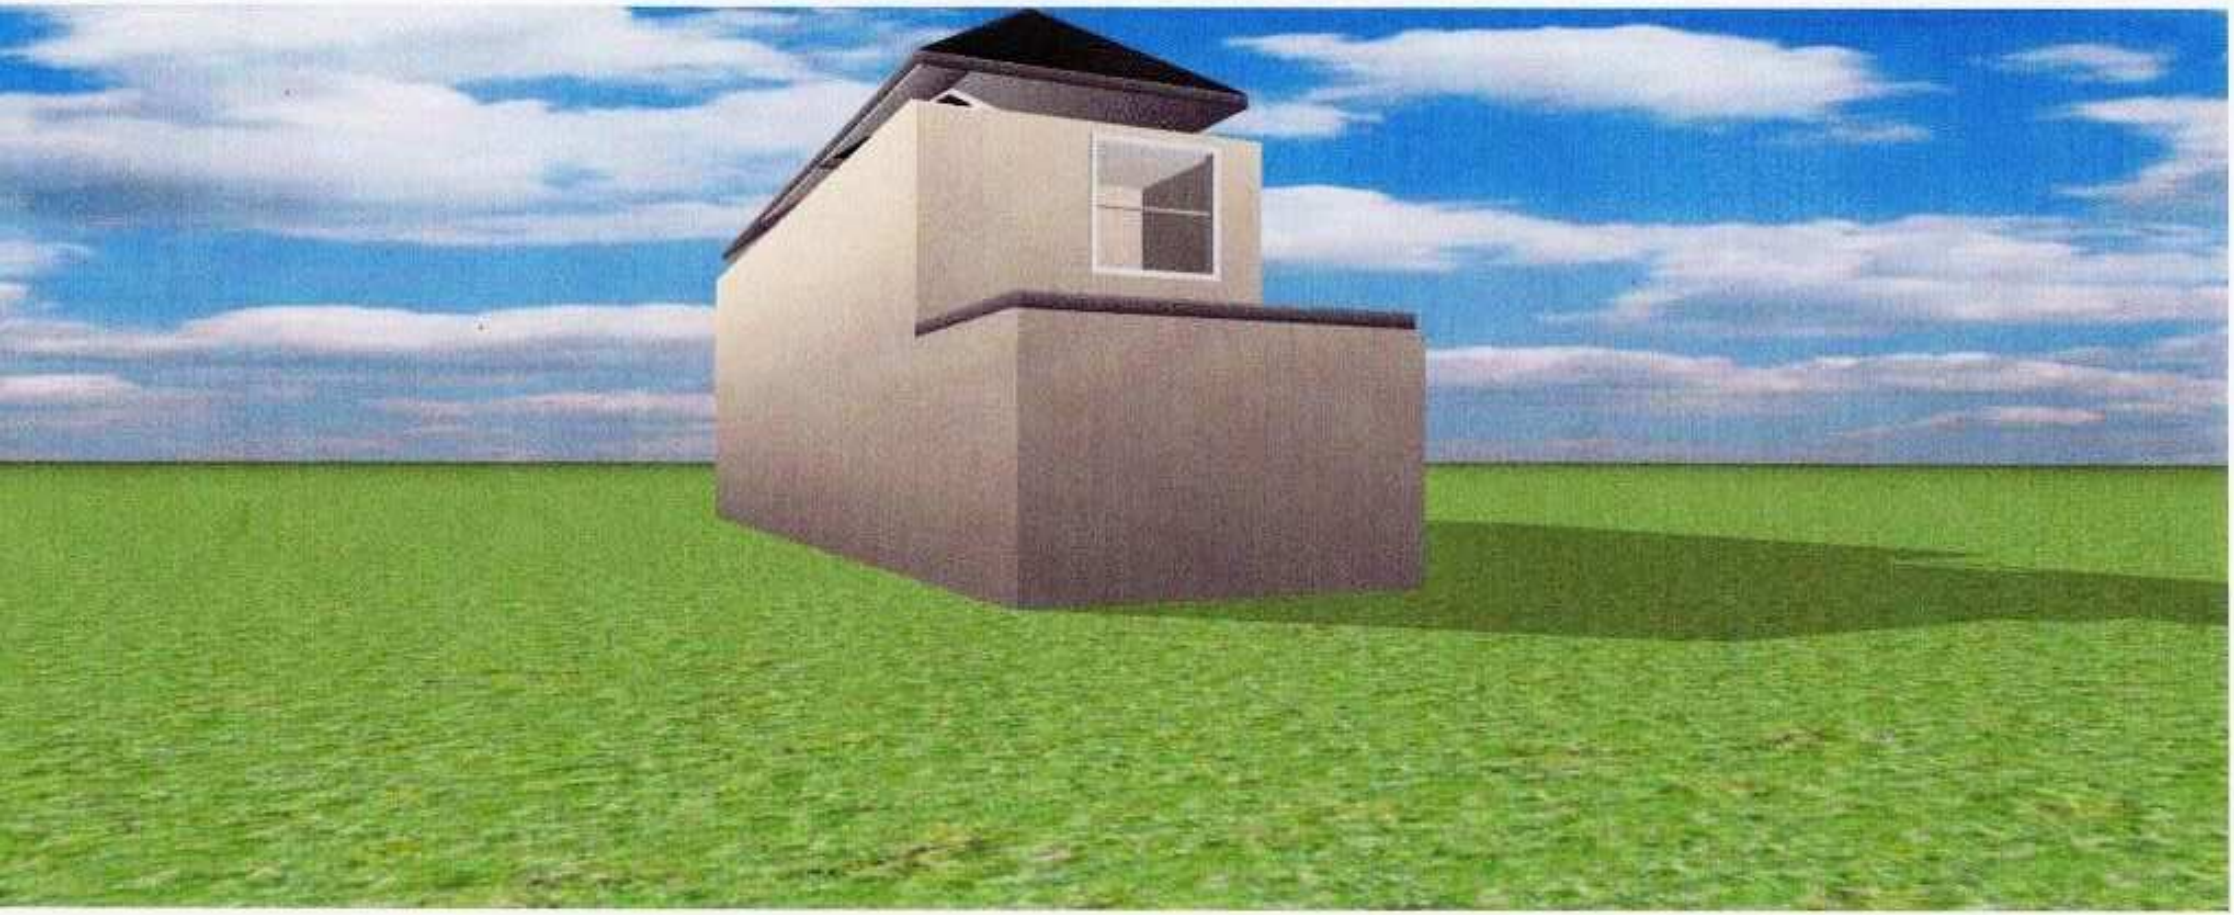


PROPOSED REAR ELEVATION WITH PARTY WALL SHOWN ON THE LEFT.