



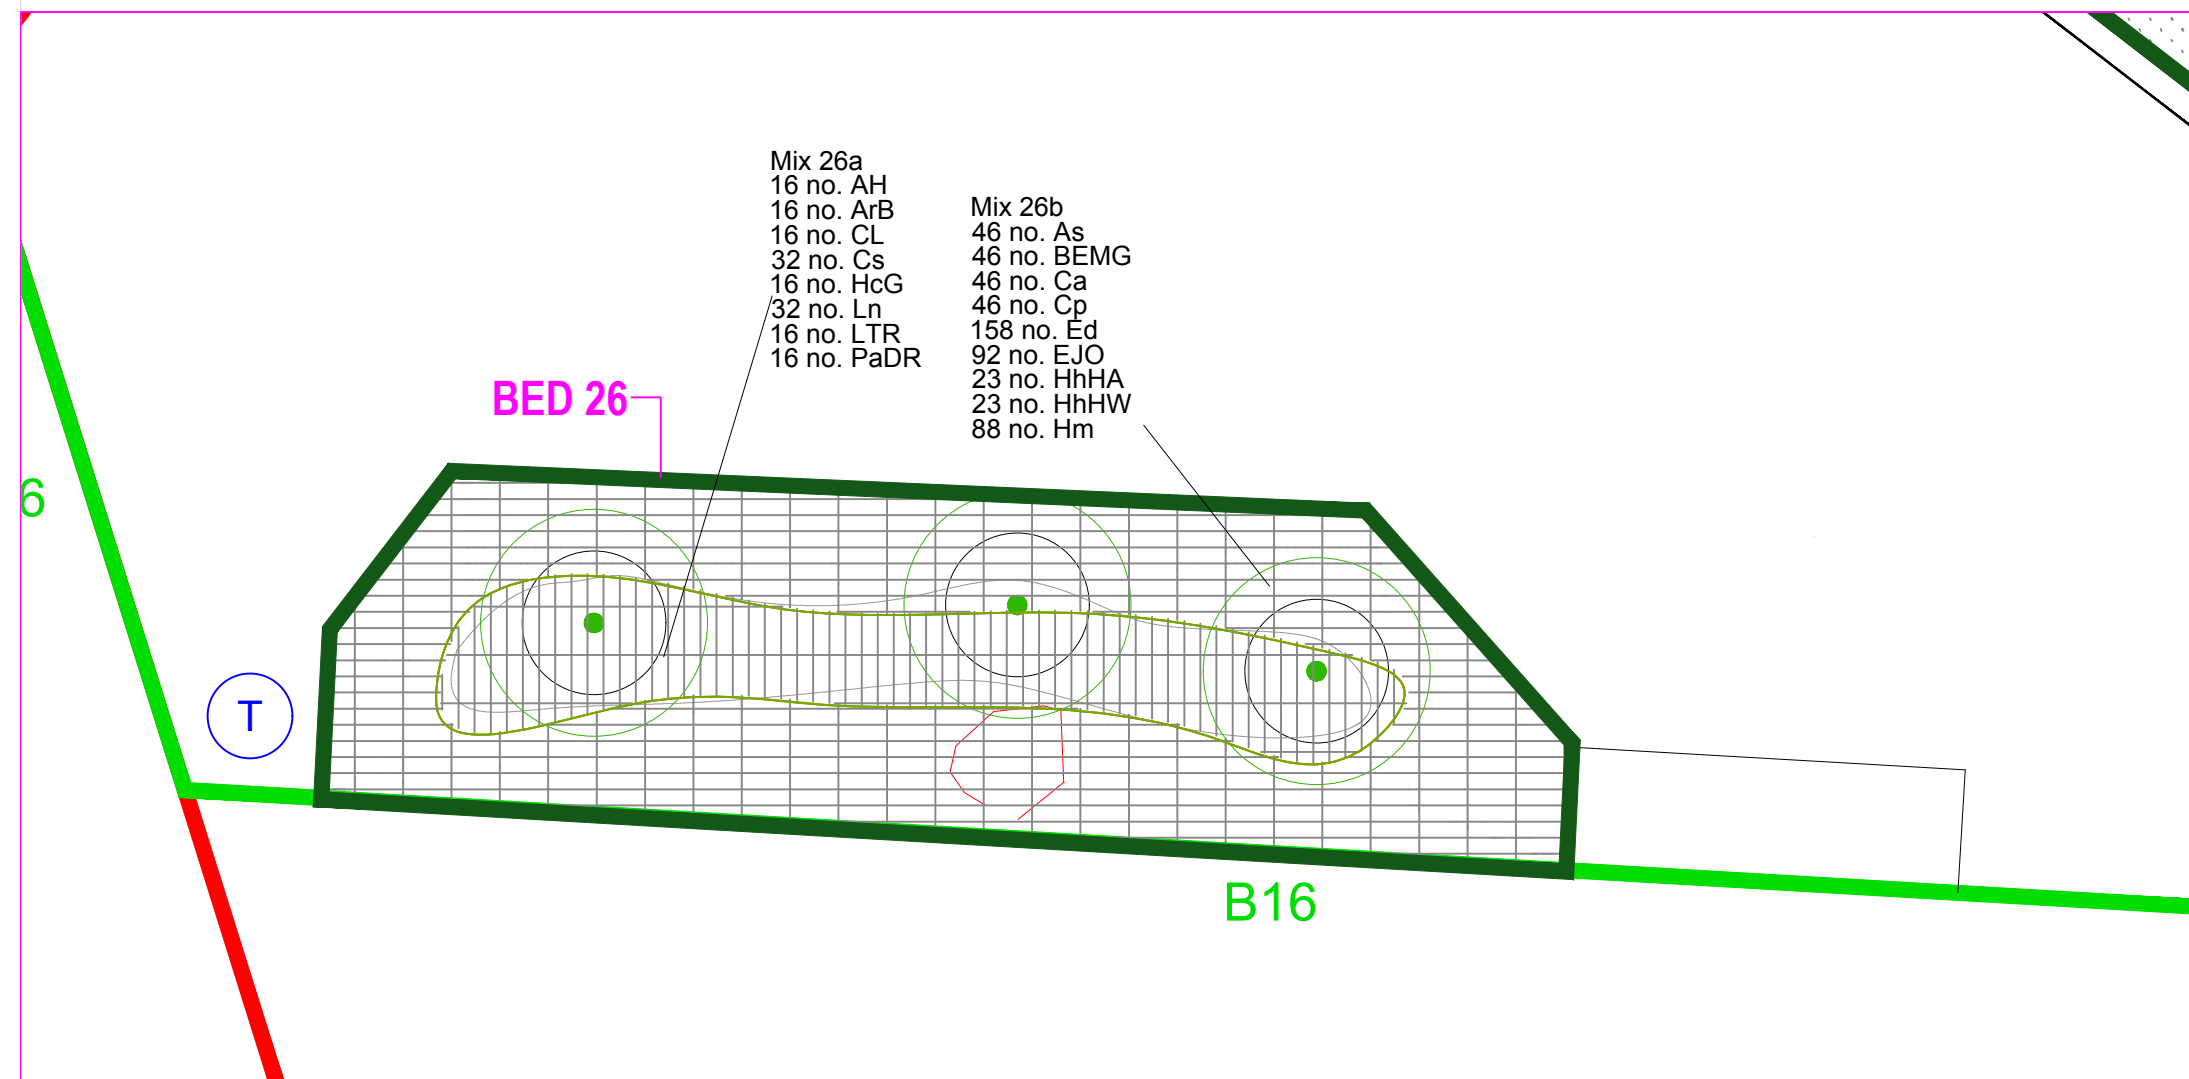

Notes

1. Do not scale from drawing, use figured dimensions only.
2. All dimensions to be checked onsite.
3. This drawing to be read in conjunction with all other Gillespies drawings and specifications.

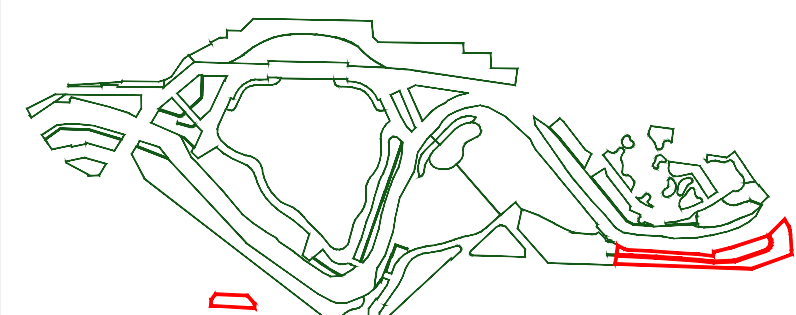

KEY	
	Coir planting (already installed on site)
	Wildflower turf Refer to drawing MAY101-WSL-EXT-GIL-DR-7060-0117
	Bulb planting Note: Bulbs highlighted in red in planting schedule and abbreviation key

GILLESPIES

Mosley Rd
Stretford Park
Stretford
Manchester
M17 1NB

5th Floor, Phoenix House, 3 South Parade, Leeds, LS1 5QX
T: 0143 243 0150, F: 0143 243 0160, E: design.leeds@million.co.uk