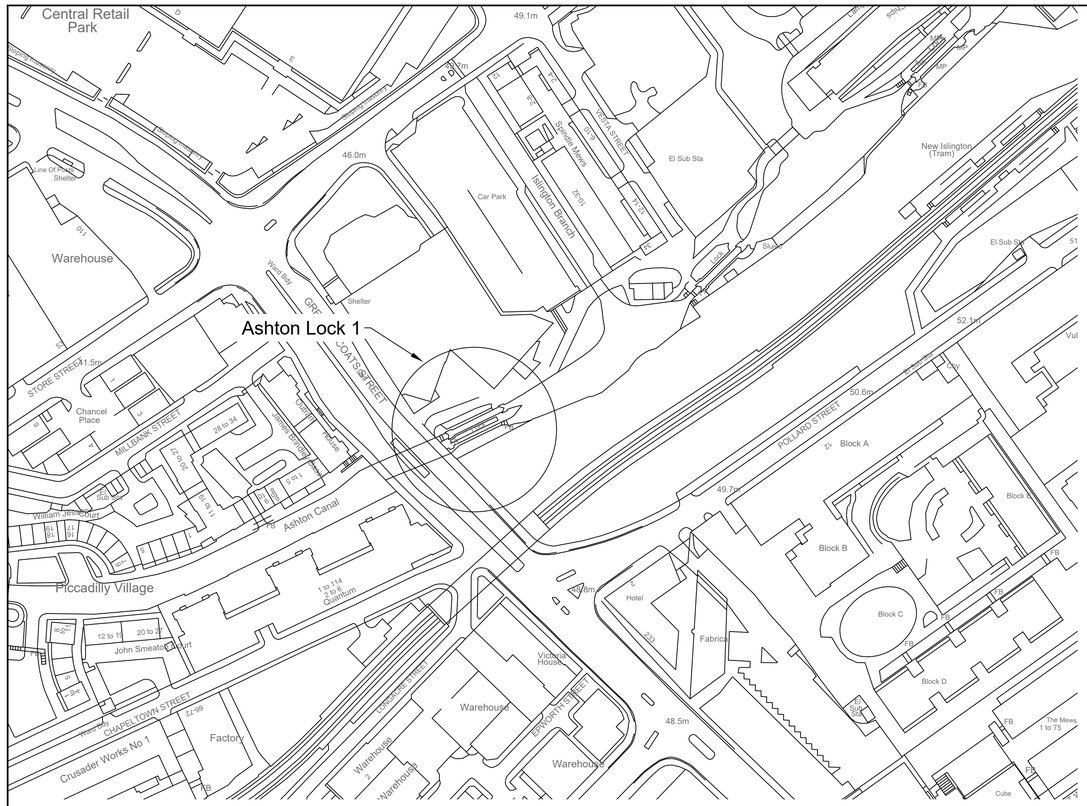

Plan of Location
Scale 1:1250

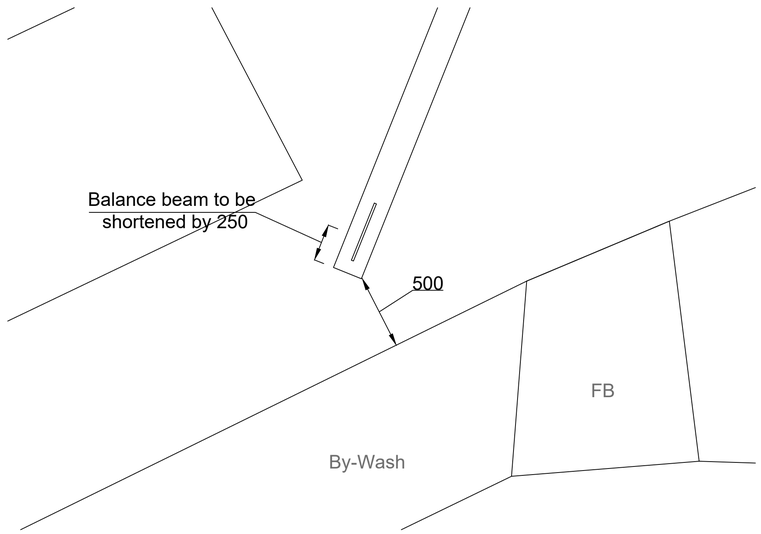

Existing arrangement
Scale 1:20

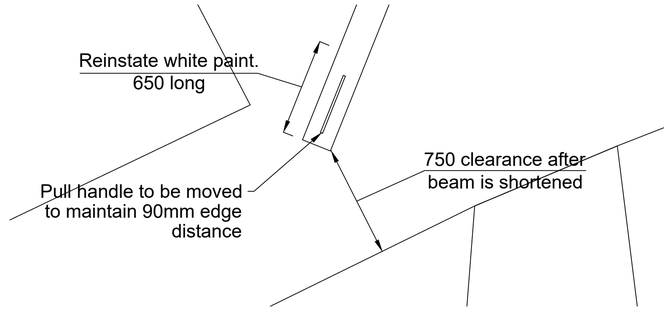

Proposed arrangement
Scale 1:20

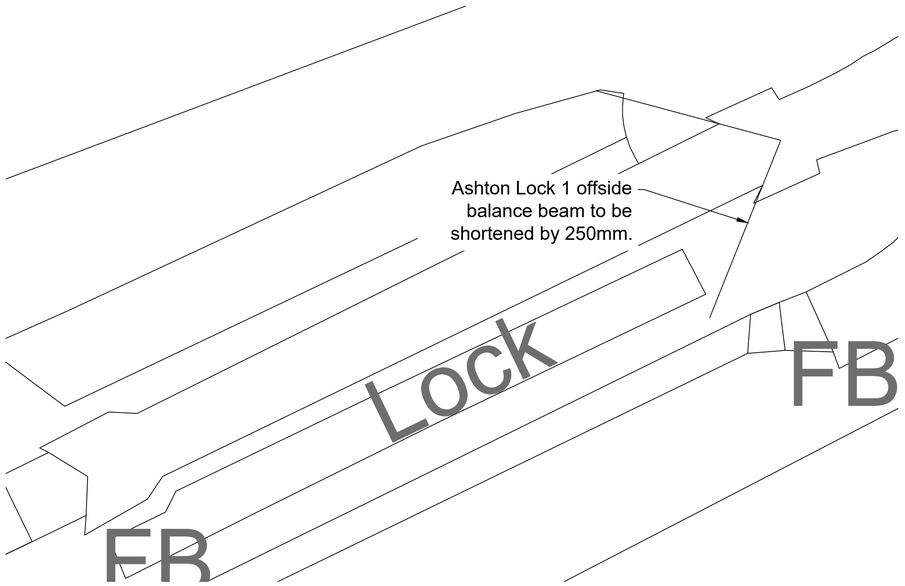

Plan of Lock 1
Scale 1:100

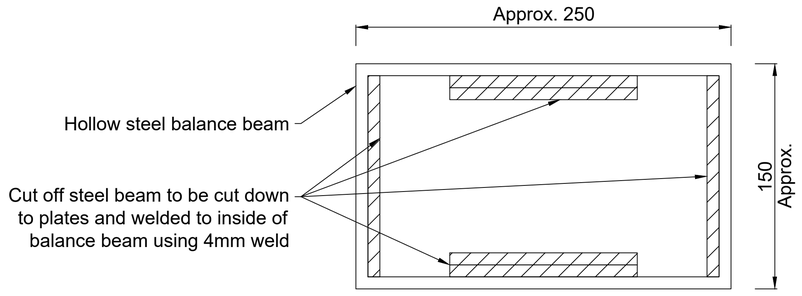

Section A-A: Through balance beam
Scale 1:2

Notes:
1. Do not scale from this drawing.
2. All dimensions are in millimetres unless otherwise shown.
3. To be read in conjunction with WIP.

Revisions:

Canal & River Trust

Design & Development

Project:
Lock Gate User Improvement

Drawing Title:
Ashton Canal
Balance Beam Shortening
Ashton Lock 1
AN-011-007

CANAL & RIVER TRUST COPYRIGHT RESERVED

Drawn By:	Checked By:
R.Hoque	
Authorised By:	Date:
Drawing Scale (A1)	Rev.
As shown in A1	0

Drg. No.
AN-011-007 /001 LBC