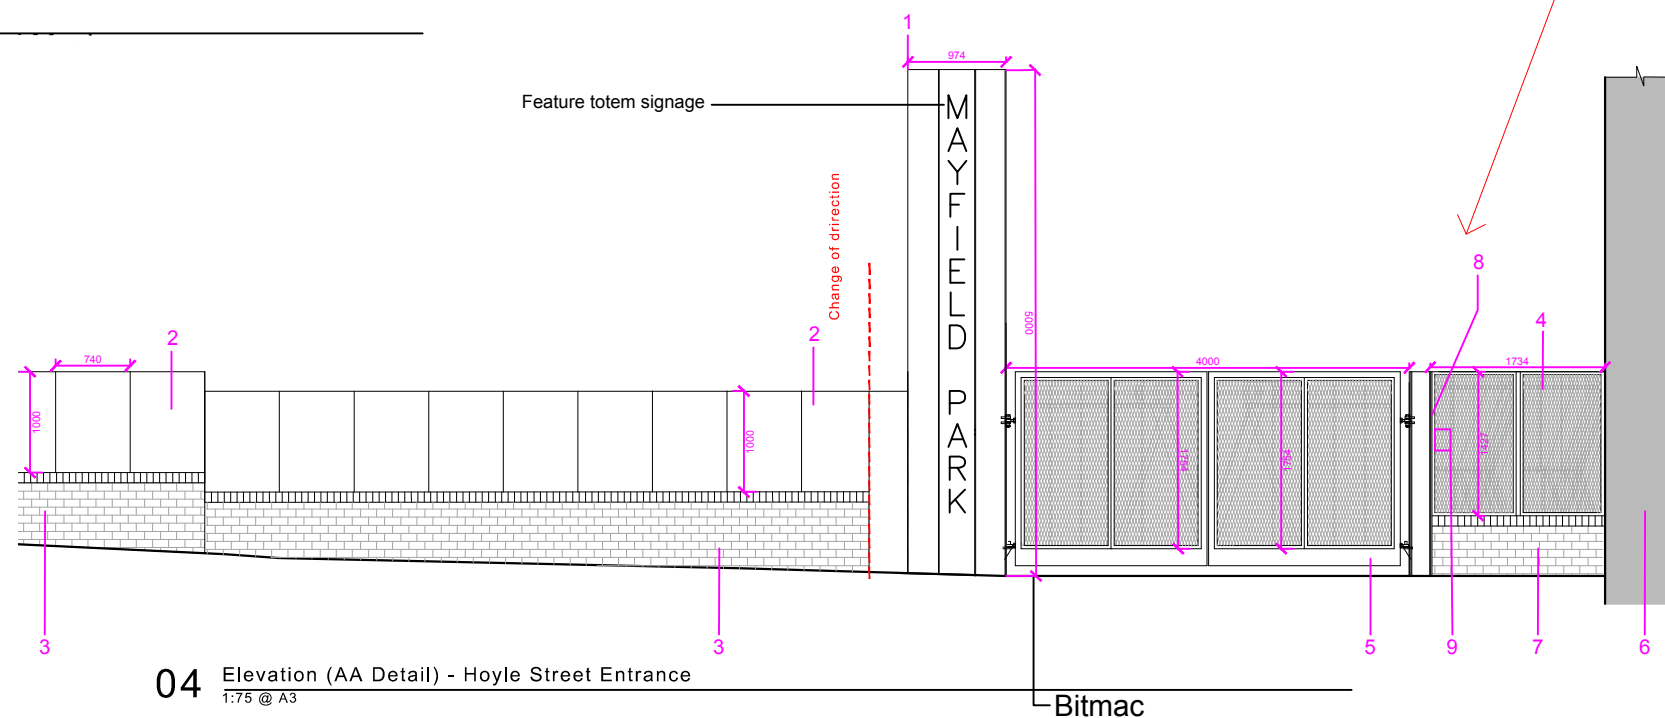
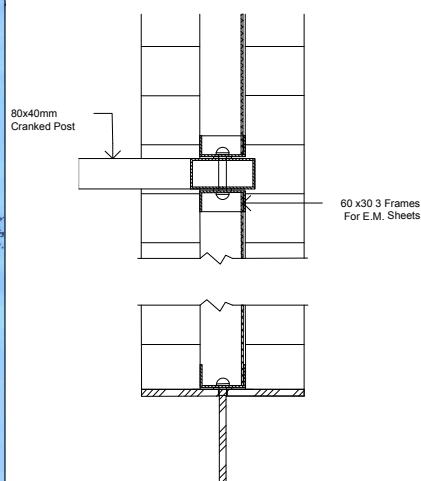
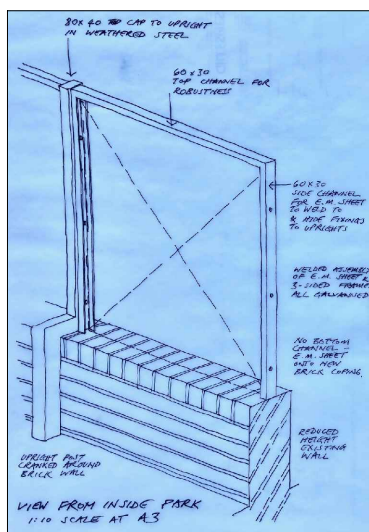
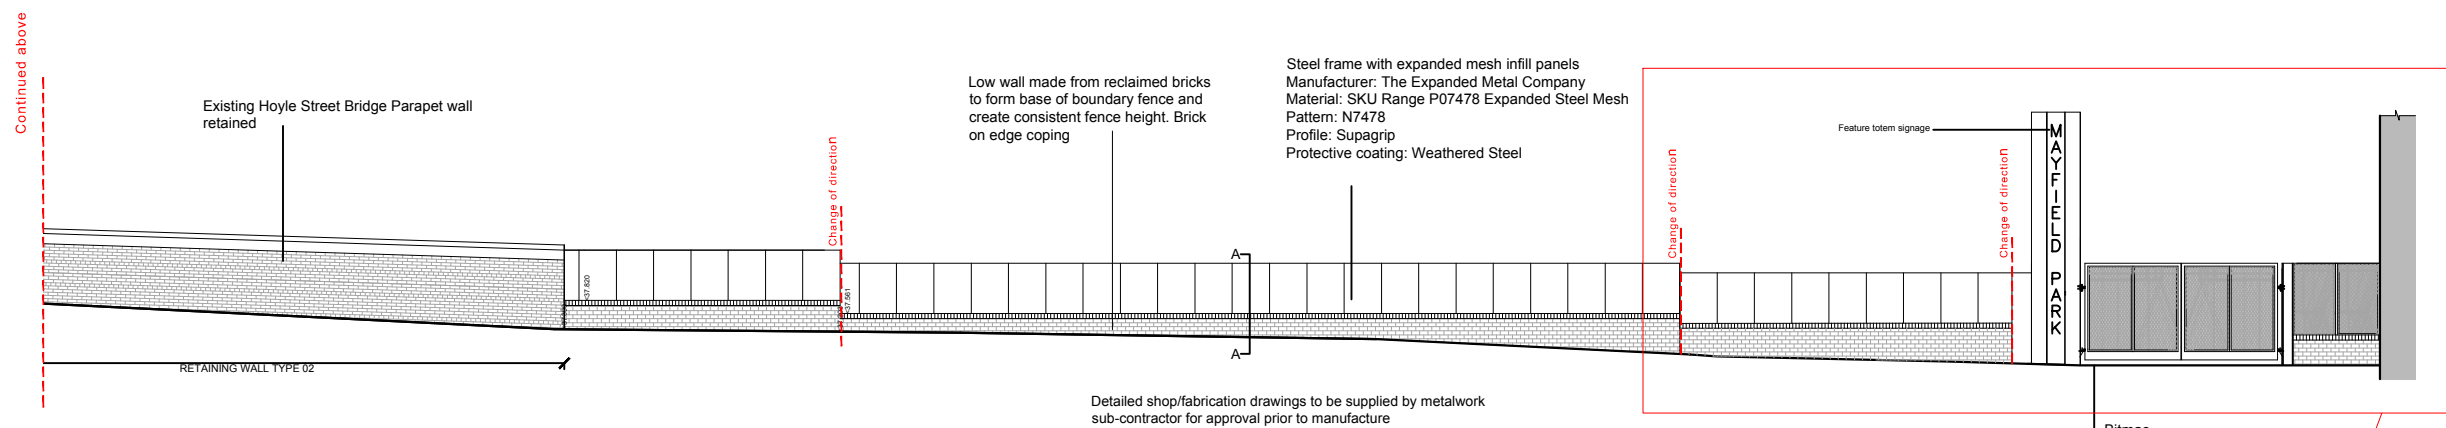
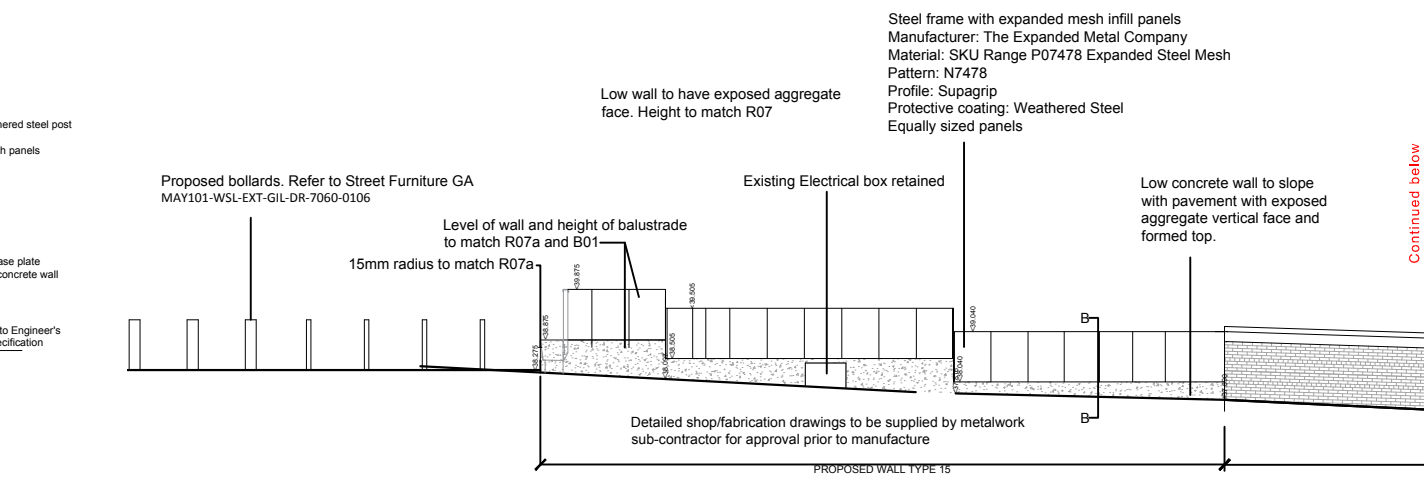
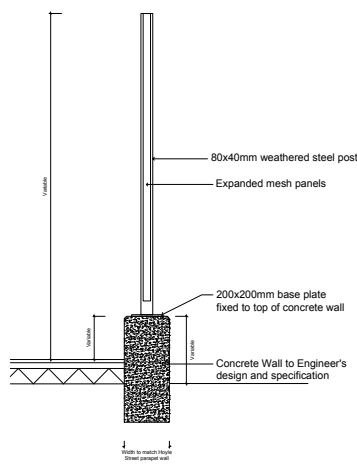
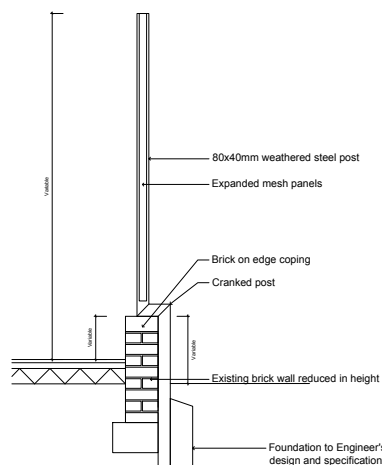
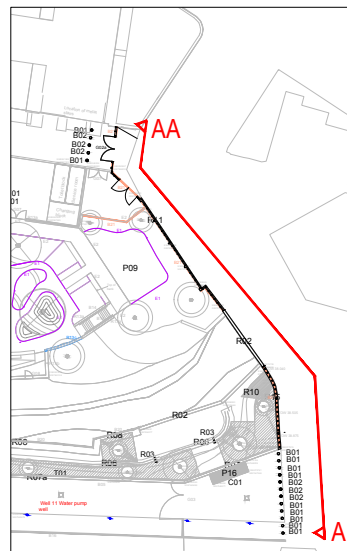


rev	comments	by	date
01	First issue - for comment. DRAFT	RW	31.08.2021
02	Updates in line with SEW comments 07.09.21	RW	15.09.2021
03	Updates following comments received	JF	26.09.2021
B01	Updates in line with comment tracker	NB	13.10.2021

Notes

1. Do not scale from drawing, use figured dimensions only.
2. All dimensions to be checked onsite.
3. This drawing to be read in conjunction with all other Gillespies drawings and specifications.

Ordnance Information shown is reproduced from Ordnance Survey material with the permission of Ordnance Survey on behalf of the Controller of Her Majesty's Stationary Office @ Crown Copyright. Unauthorised reproduction infringes Crown Copyright and may lead to prosecution or civil proceedings. License No. 1000 17362

© copyright GILLESPIES LLP, all rights reserved

1. Totem signage column circa 5m x 974mm weathered steel sheet with industrial laser cut font signage lettering - final signage font and wayfinding by others
2. Fence - Steel frame with expanded mesh infill
3. Existing brick wall to be reduced in height and to receive brick on edge coping. Bricks to be reused from existing coping.
4. Steel expanded steel mesh infill panels
Manufacturer: The Expanded Metal Company
Material: SKU Range P07478 Expanded Steel Mesh
Pattern: N7478
Profile: Supagrip
Protective coating: Weathered Steel
5. Vehicle double leaf gates. Steel frame and structure with steel bottom frame and steel expanded steel mesh infill panels.
6. Mayfield depot and existing brick arch structure
7. Low brick wall made from reclaimed bricks to form base of boundary fence
8. H Beam - connection detail to fence to be detailed by metalwork subcontractor
9. Magnetic lock with fob reader plates/digital keypads (on entry) and push button pad (on exit) to be detailed by contractor / engineer. Power supply and data to be provided by others.

NOTE: All metalwork shown is indicative to show design intent. For final details refer to metalwork subcontractor drawings.

Project

Mayfield Park

Drawing

Hoyle Street Gate and Boundary Treatment
Design Intent
(Sheet 01 of 02)

Date	Scale	Drawn	Checked
31.08.21	As shown @ A3	RW	JG
Drawing status			Revision
B			01

Drawing number

MAY101-WSL-EXT-GIL-DR-7030-0209

Client

P. P. O'CONNOR
Committed To Excellence

61 Mosley Rd
Trafford Park
Stretford
Manchester
M17 1NB

GILLESPIES

Westgate House, 44 Hale Road, WA14 2EX
P 0161 928 7715 E design.manchester@oillespies.co.uk