


DO NOT SCALE FROM THIS DRAWING. USE GIVEN DIMENSIONS ONLY.
ALL DIMENSIONS ARE TO BE CHECKED ON SITE BY THE CONTRACTOR.
ANY DIMENSIONAL DISCREPANCIES TO BE REPORTED BACK TO HEALEY CONSULTING PRIOR TO PROCEEDING WITH CONSTRUCTION

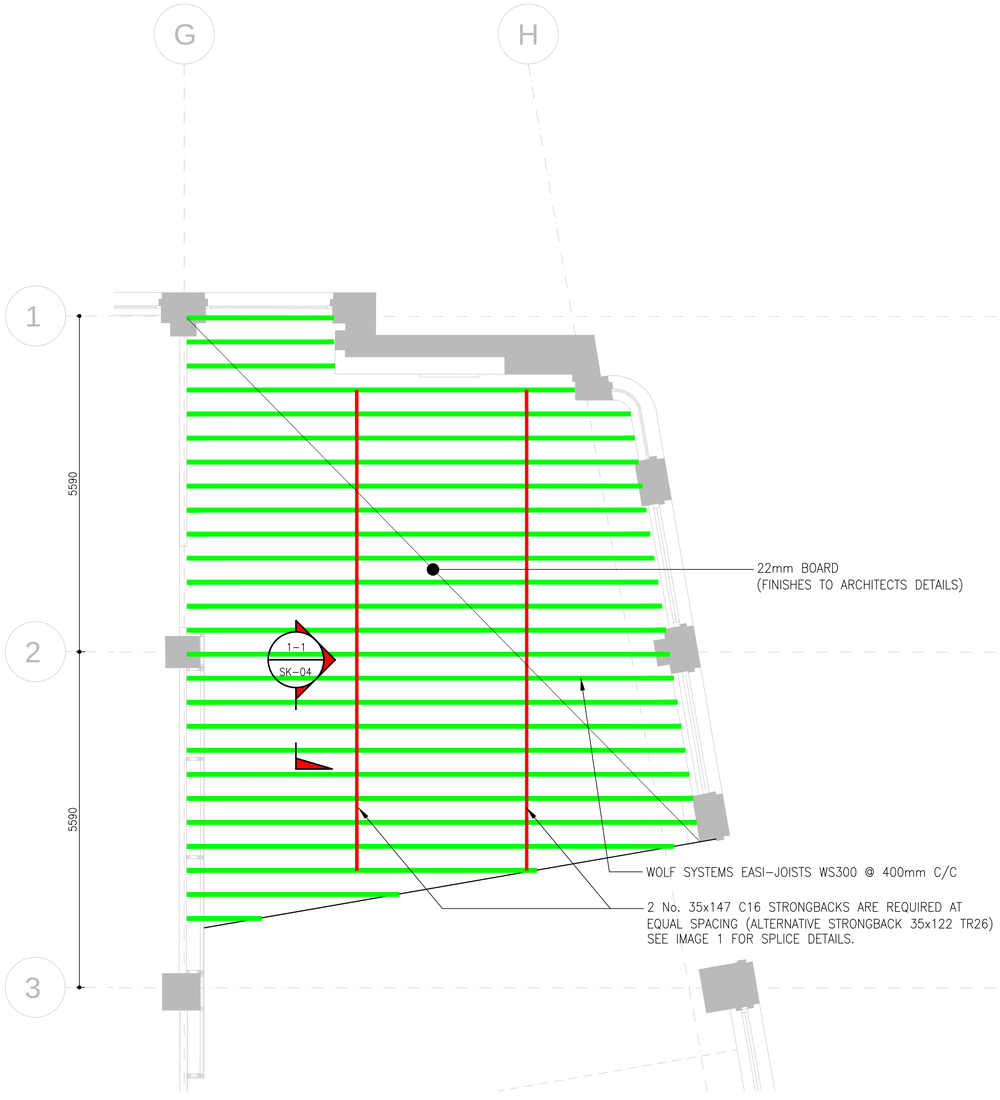

PART PLAN – LEVEL 3
SCALE 1:50 @ A1

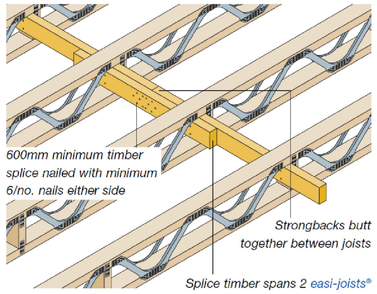

STRONGBACK SPLICE DETAIL
SCALE NTS @ A1

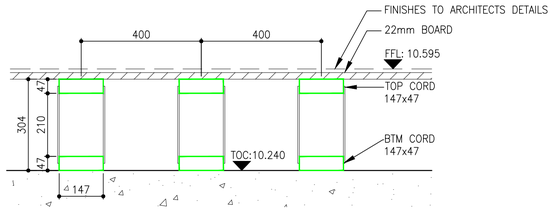

SECTION 1–1
SCALE 1:10 @ A1

REV	DATE	BY	DETAILS OF REVISION

ARCHITECT / CLIENT
SHEPPARD ROBSON/NOMA

PROJECT
DANTZIC BUILDING
DANTZIC STREET
MANCHESTER

TITLE
RAISED ACCESS FLOOR DETAILS

DRAWN BY: CR
DATE: 03.09.18
SCALE: SHOWN@A1

DRAWING NO.
HC–17204–(SK)–04

REVISION
–

HEALEY CONSULTING
Brunel House
63 Dale Street
Milnrow
Rochdale
OL16 3NJ
Tel: 01706 343961
Fax: 01706 343981
email: office@healeyconsulting.co.uk
copyright: Healey Consulting

HEALEY consulting
structural engineering consultants

A1 size drawing sheet (807mm x 584mm) scale is approx. double at A3 size