


MRS AKINRELE
328 ST MARYS ROAD
MOSTON
M40 0DA.

CHESHIRE LINING
SPACES

EXIST. SHARED
BACK OF RWP

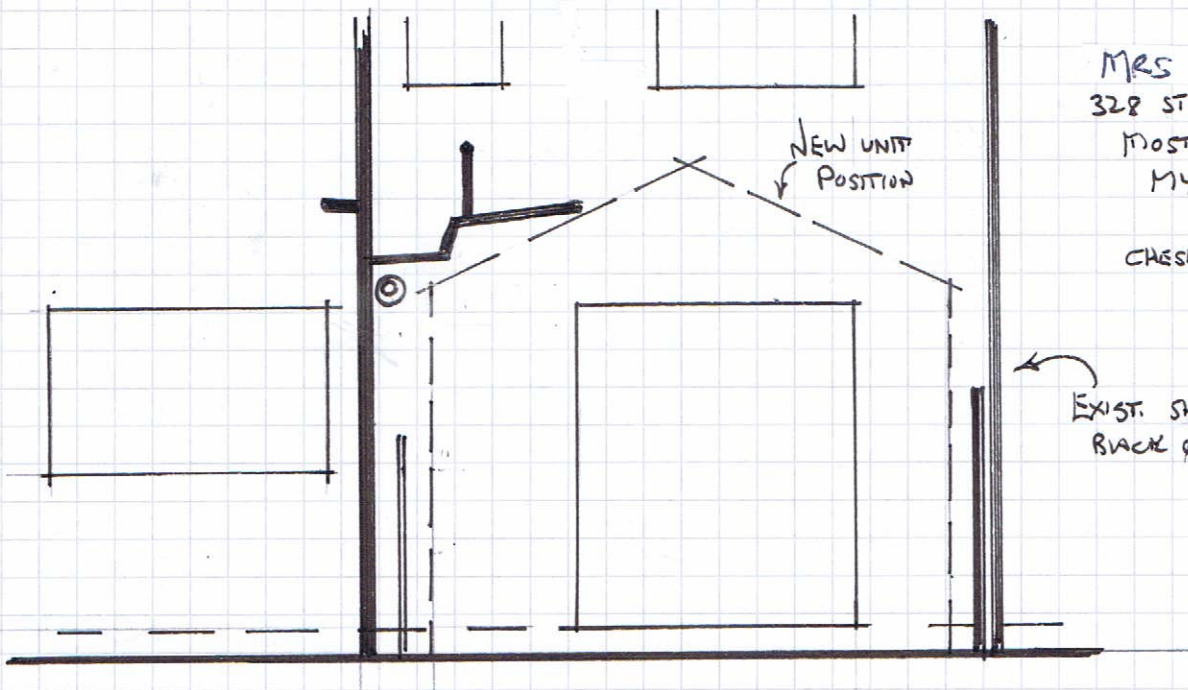


NEW UNIT DOOR POCKET SWK LEVEL TO MATCH U/SIDE OF EXISTING
DOOR CIL / COURSE LEVEL ON REAR WALL OF PROPERTY.

630MM DWARF WALL HEIGHT & 2175MM FULL HEIGHT WALLS & PIMERS
TO BE MEASURED UP FROM DOOR POCKET SWK LEVEL
INSULATION WITHIN CAVITY & PLASTER FINISH INTERNALLY

NEW UNIT FINISHED CONCRETE FLOOR LEVEL TO MATCH EXISTING
PROPERTY FLOOR LEVEL WITH INSULATION BELOW NEW FLOOR SLAB

ANY ELECTRICAL & PLUMBING TO BE AGREED IN ADVANCE OF
WORK COMMENCING ON SITE.

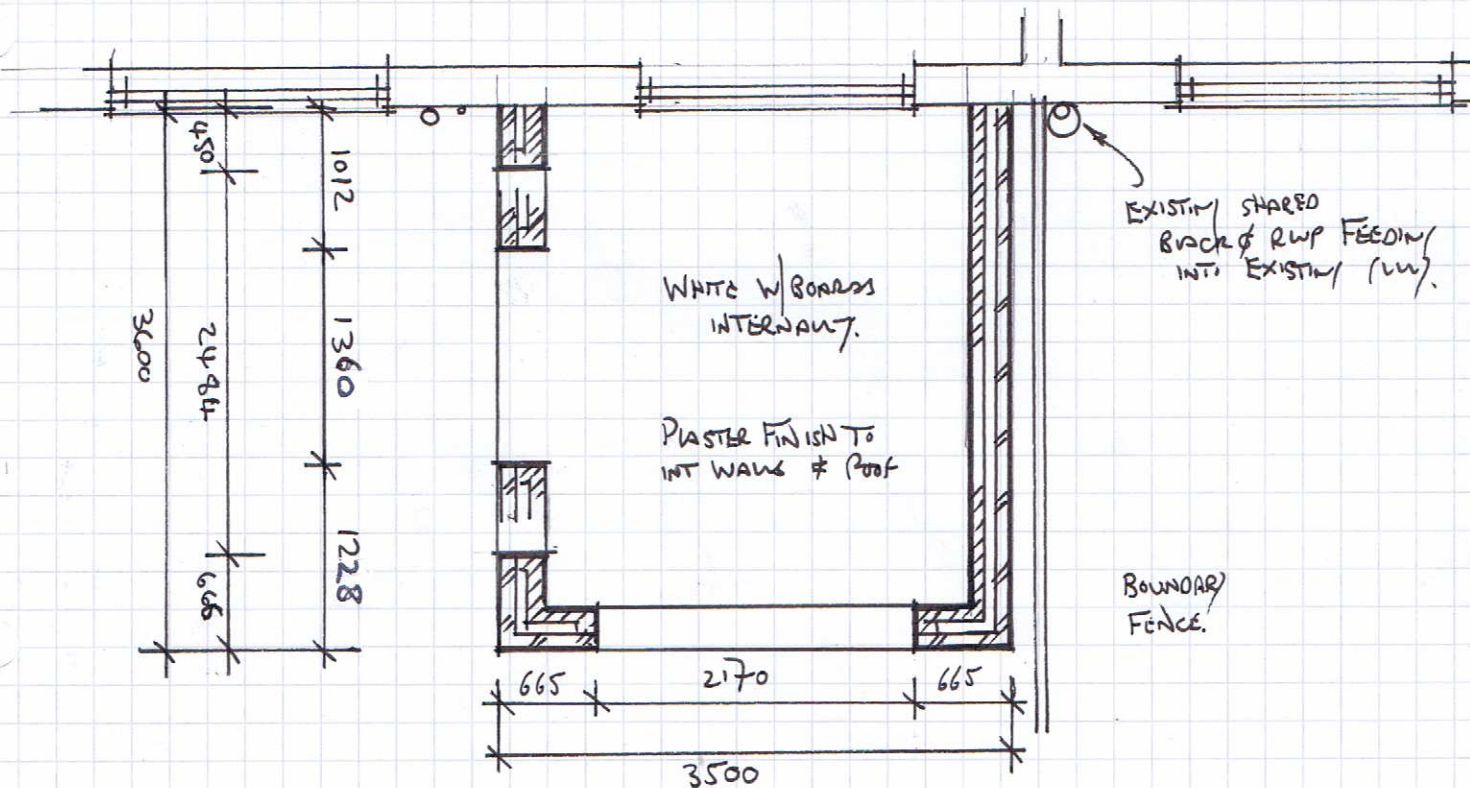

MRS HENDRELE
328 ST MARY'S ROAD
BOSTON
M1400PA.

CHESTRE WINY SPACES

White Uprc Frames inside & out
Clear 'N' Ratio (Vas To Wall Frames)
White Nanoles

2395
Lins

New
warm roof with METRACUES (concrete)
EXTERNAWY & PLASTER FINISH
INTERNAWY
1 NO MANAWY OPERATED ROOF VENT
WHITE PASCAL

