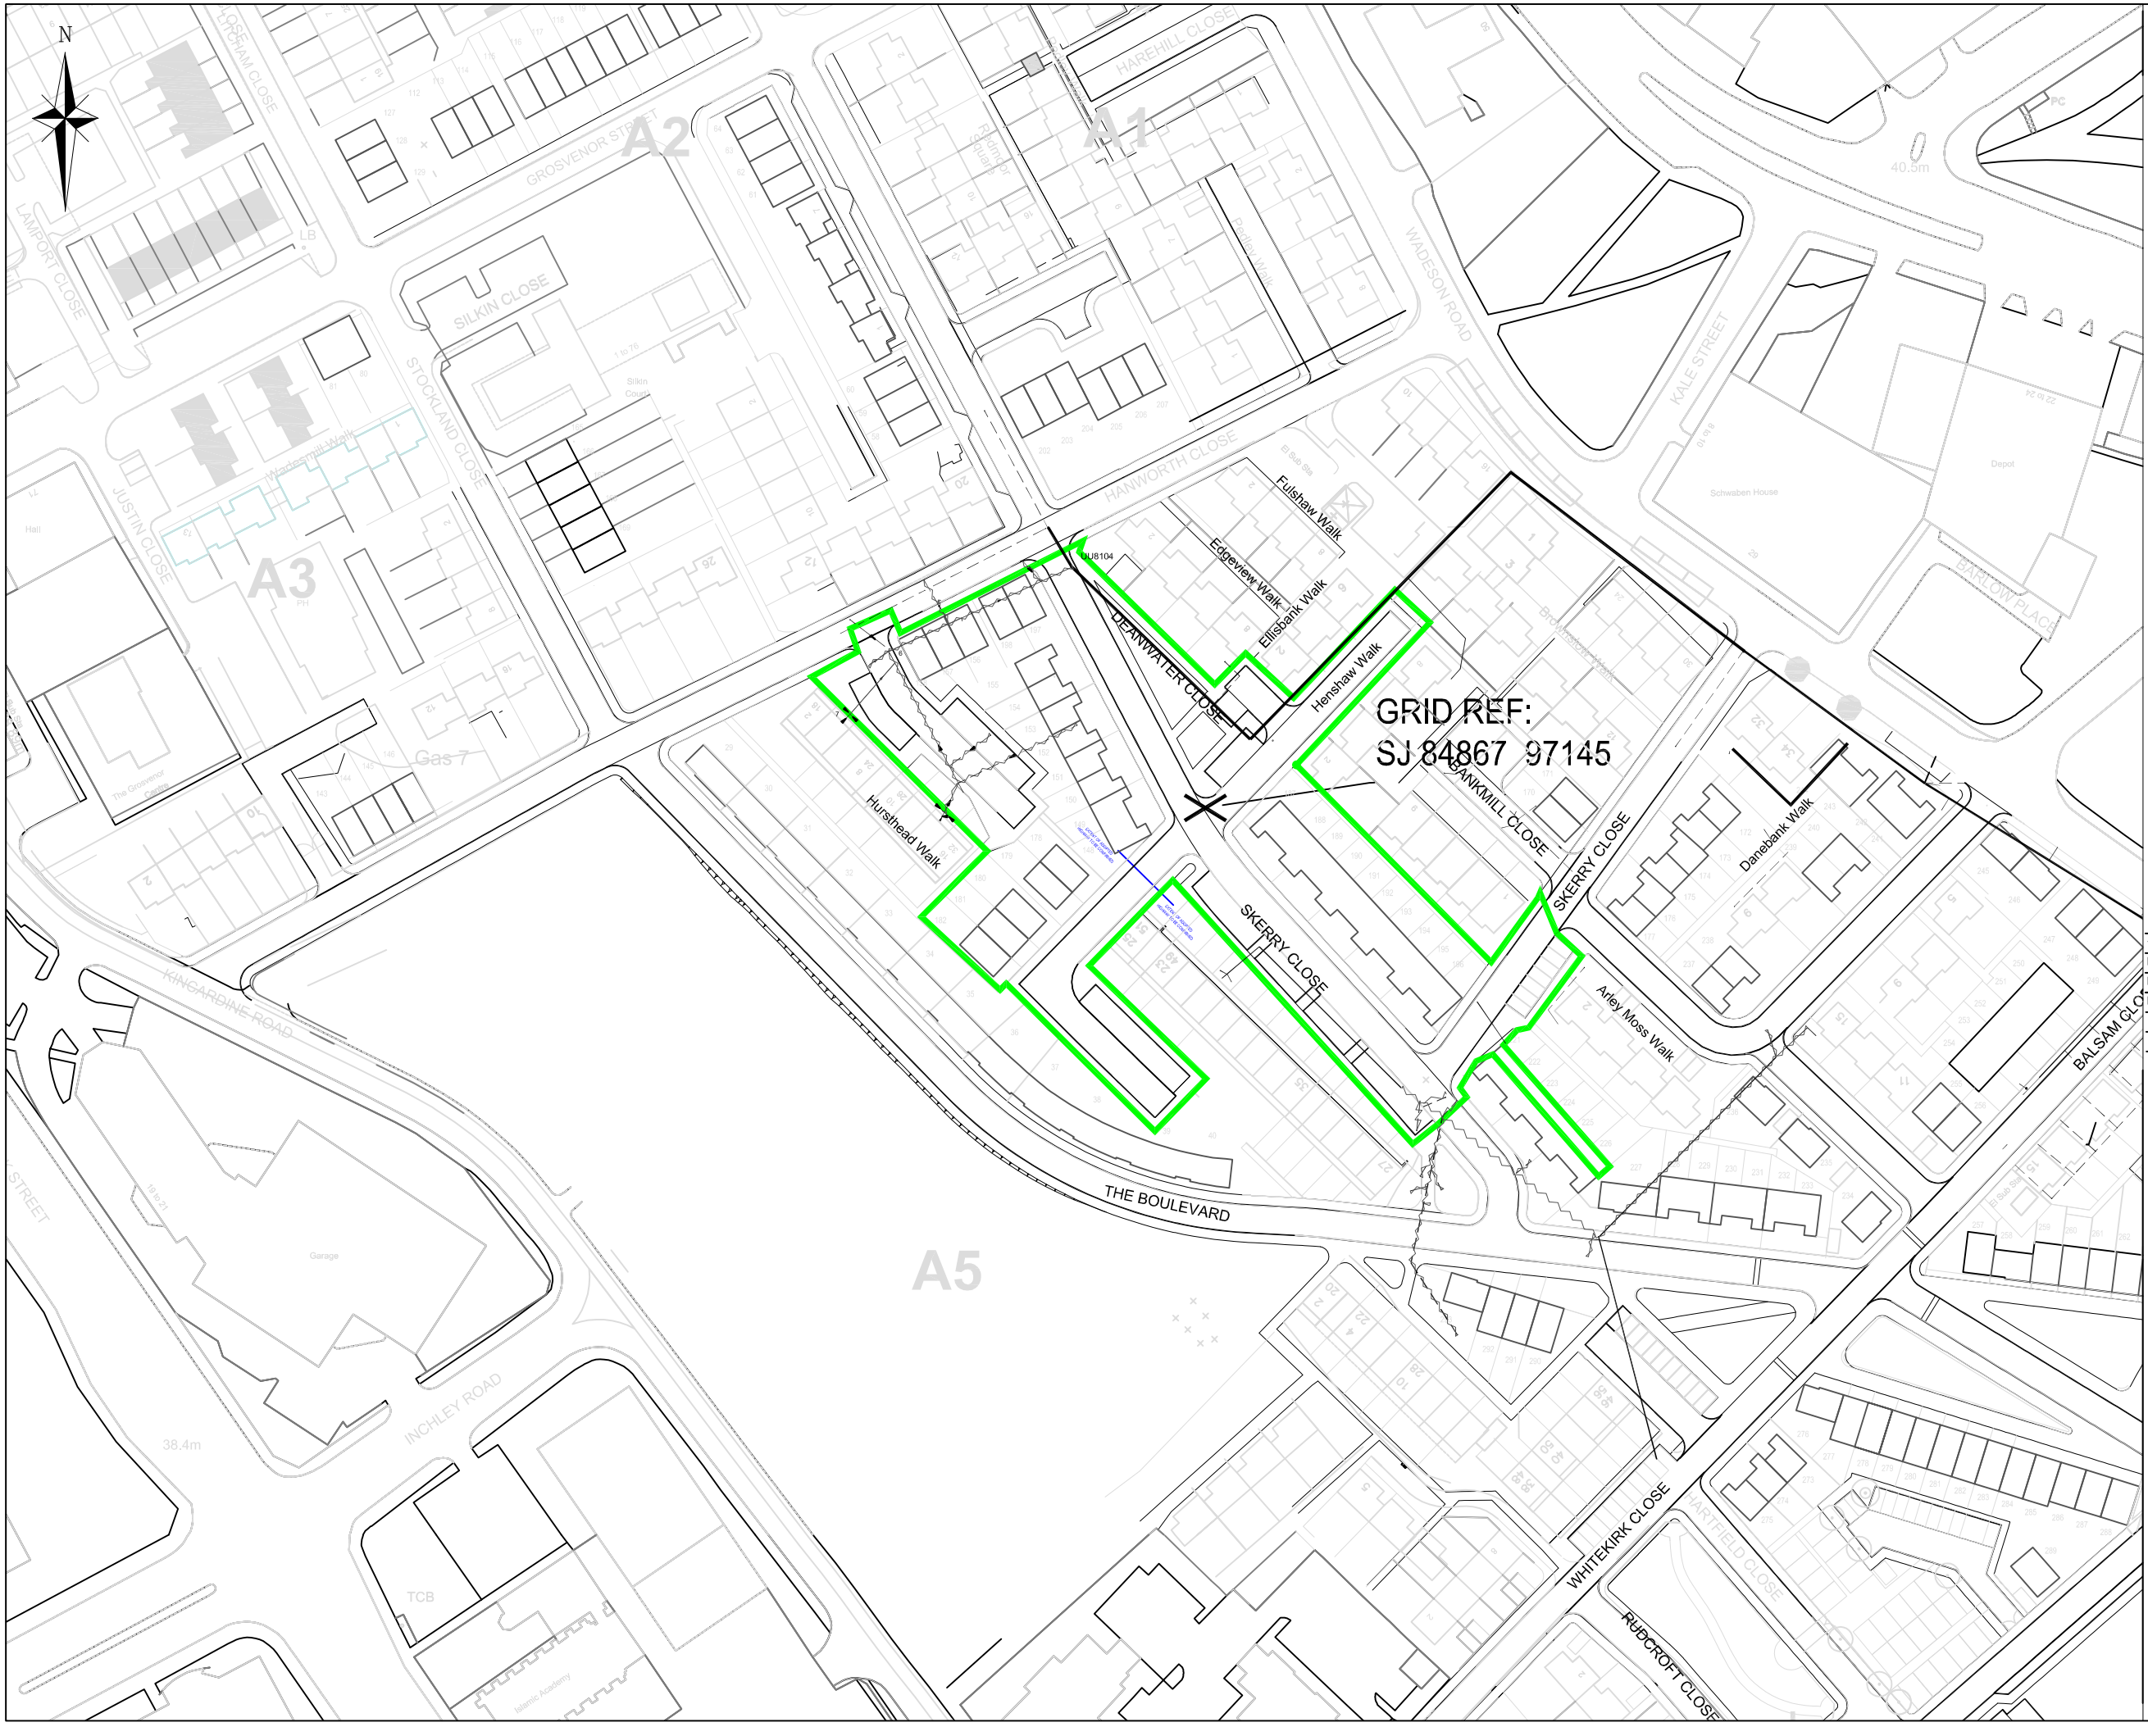


This drawing is copyright to Urban Vision Partnership Limited. It shall not be used without permission for any purpose. Reproduction is only permitted by prior arrangement. Do not scale from this drawing. All discrepancies to be related back to the originator for verification prior to commencing the works. All dimensions are in metres unless otherwise stated.

HEALTH AND SAFETY INFORMATION

Hazards, that would not have been foreseen by a reasonably competent contractor, have been identified by the designer ;

KEY

NETWORK 1G/1GA CATCHMENT BOUNDARY

rev	description	date	drawn	chk	app
C01	ISSUED FOR CONSTRUCTION	19.09.16	AD	SB	MJM
D06	AMENDS TO UU COMMENTS	10.08.16	AD	SB	MJM
D05	AMENDS TO UU COMMENTS	27.07.16	AD	SB	MJM
D04	AMENDS TO UU COMMENTS	20.06.16	AD	SB	MJM
D03	AMENDS TO UU COMMENTS	09.06.16	AD	SB	MJM
D02	AMENDS TO UU COMMENTS	17.05.16	AD	SB	MJM
D01	FIRST DESIGN ISSUE	16.03.16	AD	SB	MJM

urbanvision

Urban Vision Partnership Ltd, Emerson House, Albert Street, Eccles, Manchester, M30 0TE. T 0161 779 4800

client
SOLUTIONS FOR BRUNSWICK

project
BRUNSWICK PFI

drawing
NETWORK 1G-GA- LOCATION PLAN

approval status
- Feasibility / Sketch
- Design
- Tender
- Construction
- As Built

date 16/03/16
drawn AD
checked SB
approved MJM

project ref. UV004393
scale @ A3 1:1250
drawing number UV004393-0551G-100
revision C01

www.urbanvision.org.uk