

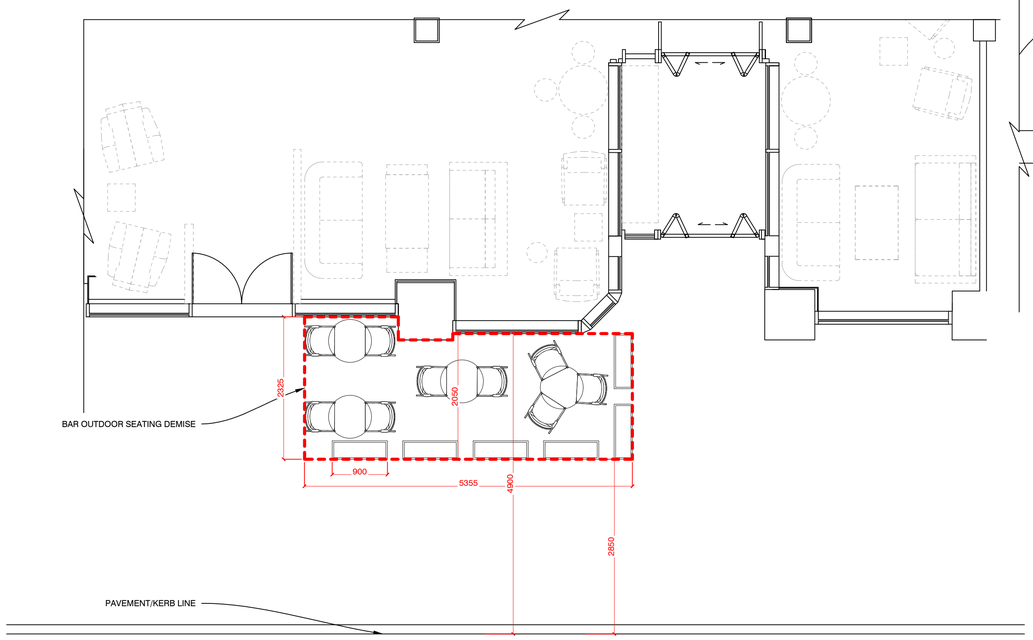



PROPOSED PLAN 1:50 @ A1

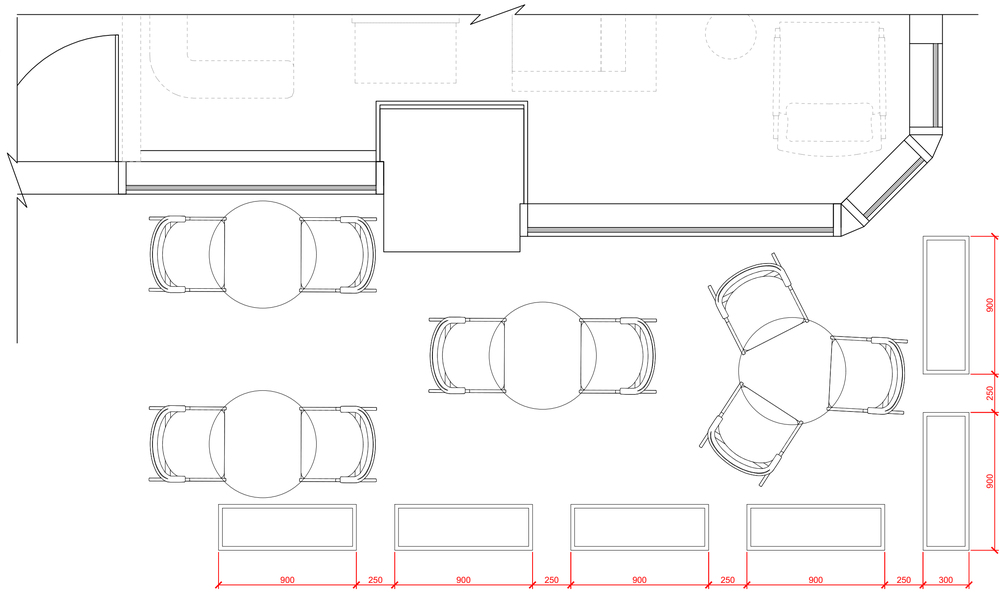

PROPOSED PLAN 1:20 @ A1

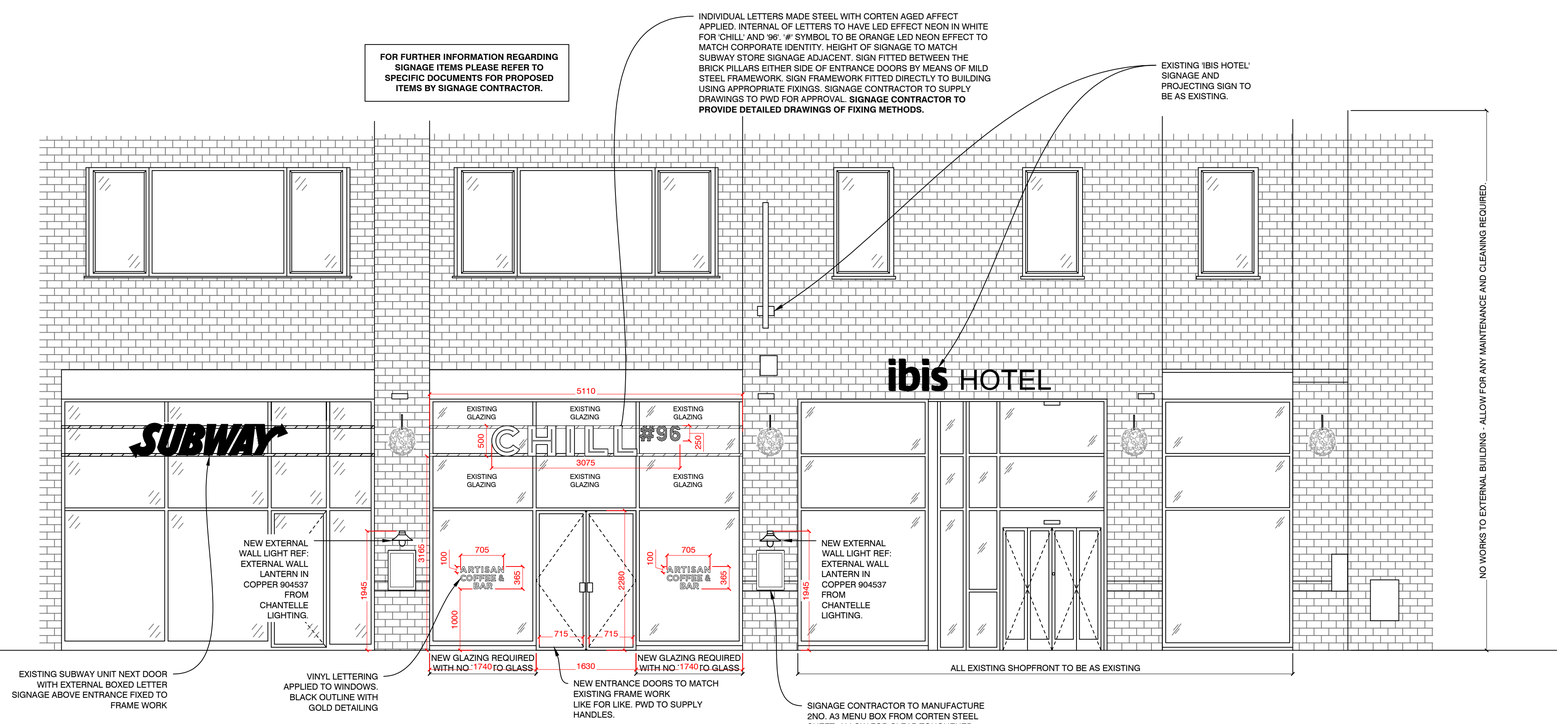

PROPOSED SHOPFRONT 1:50 @ A1

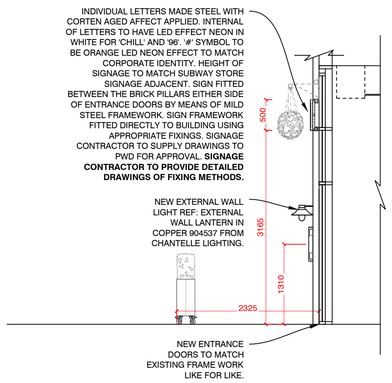

PROPOSED SECTION THRU NEW ENTRANCE 1:50 @ A1

DO NOT SCALE THIS DRAWING

philip watts design

Unit 11: Byron Industrial Estate. Brookfield Road. Arnold. Nottingham. NG5 7ER
t: 0115 926 9756 / f:0115 920 5395

GENERAL NOTES:

THE CONTRACTOR SHALL CHECK AND VERIFY ALL DIMENSIONS ON SITE AND REPORT ANY DISCREPANCIES IN WRITING TO PHILIP WATTS DESIGN BEFORE COMMENCING WITH THE WORK.

ALL DRAWINGS ARE THE PROPERTY OF PHILIP WATTS DESIGN AND SHALL NOT BE REPRODUCED WITHOUT THE CONSENT OF THE DESIGNERS.

DRAWINGS SHALL NOT BE SCALED.

THIS DRAWING IS TO BE READ IN CONJUNCTION WITH THE RELEVANT SPECIFICATION OF BUILDING WORKS.

ALL DIMENSIONS ARE IN mm UNLESS OTHERWISE NOTED.

THIS DRAWING MAY INCORPORATE INFORMATION FROM OTHER PROFESSIONS. PHILIP WATTS DESIGN CANNOT ACCEPT RESPONSIBILITY FOR THE INTEGRITY AND ACCURACY OF SUCH INFORMATION.

IF IN DOUBT ASK !

REV	DESCRIPTION	DATE	NAME
B	REVISED IN LINE WITH LATEST SIGNAGE APPLICATION	19.01.17	AKR
A	CHANGED IN LINE WITH COMMENTS FROM MCC	11.01.17	PK

ACCOR HOTELS
Feel Welcome

CLIENT ADDRESS
10 HAMMERSMITH GROVE
LONDON
W6 7AP

Shop Name
CHILL #96 - MANCHESTER IBIS

Title
PROPOSED SHOPFRONT AND HIGHWAY

Site Address
IBIS MANCHESTER,
96 PORTLAND STREET
MANCHESTER
M1 4GX

Gross Area	Gross Sales Area
242.7 Sq m	178.3 Sq m

Drawing No.	Rev.
PWD_045_04	B

Date 16.03.16 Scale 1:50 @ A1

Drawn by PK

Issued 19.01.17

Scale Bar
0 500 1000 2000