


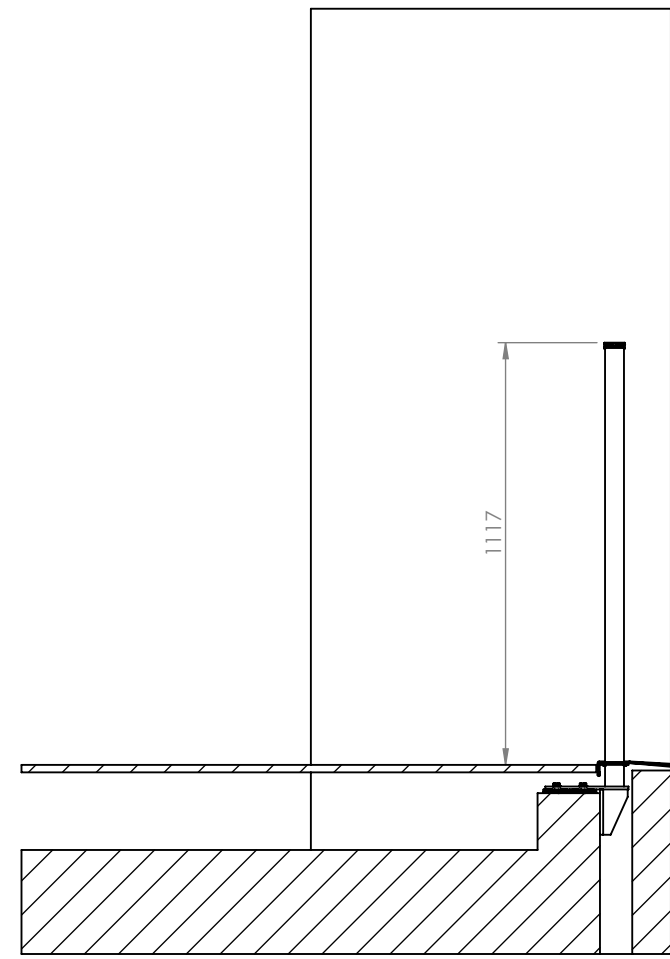
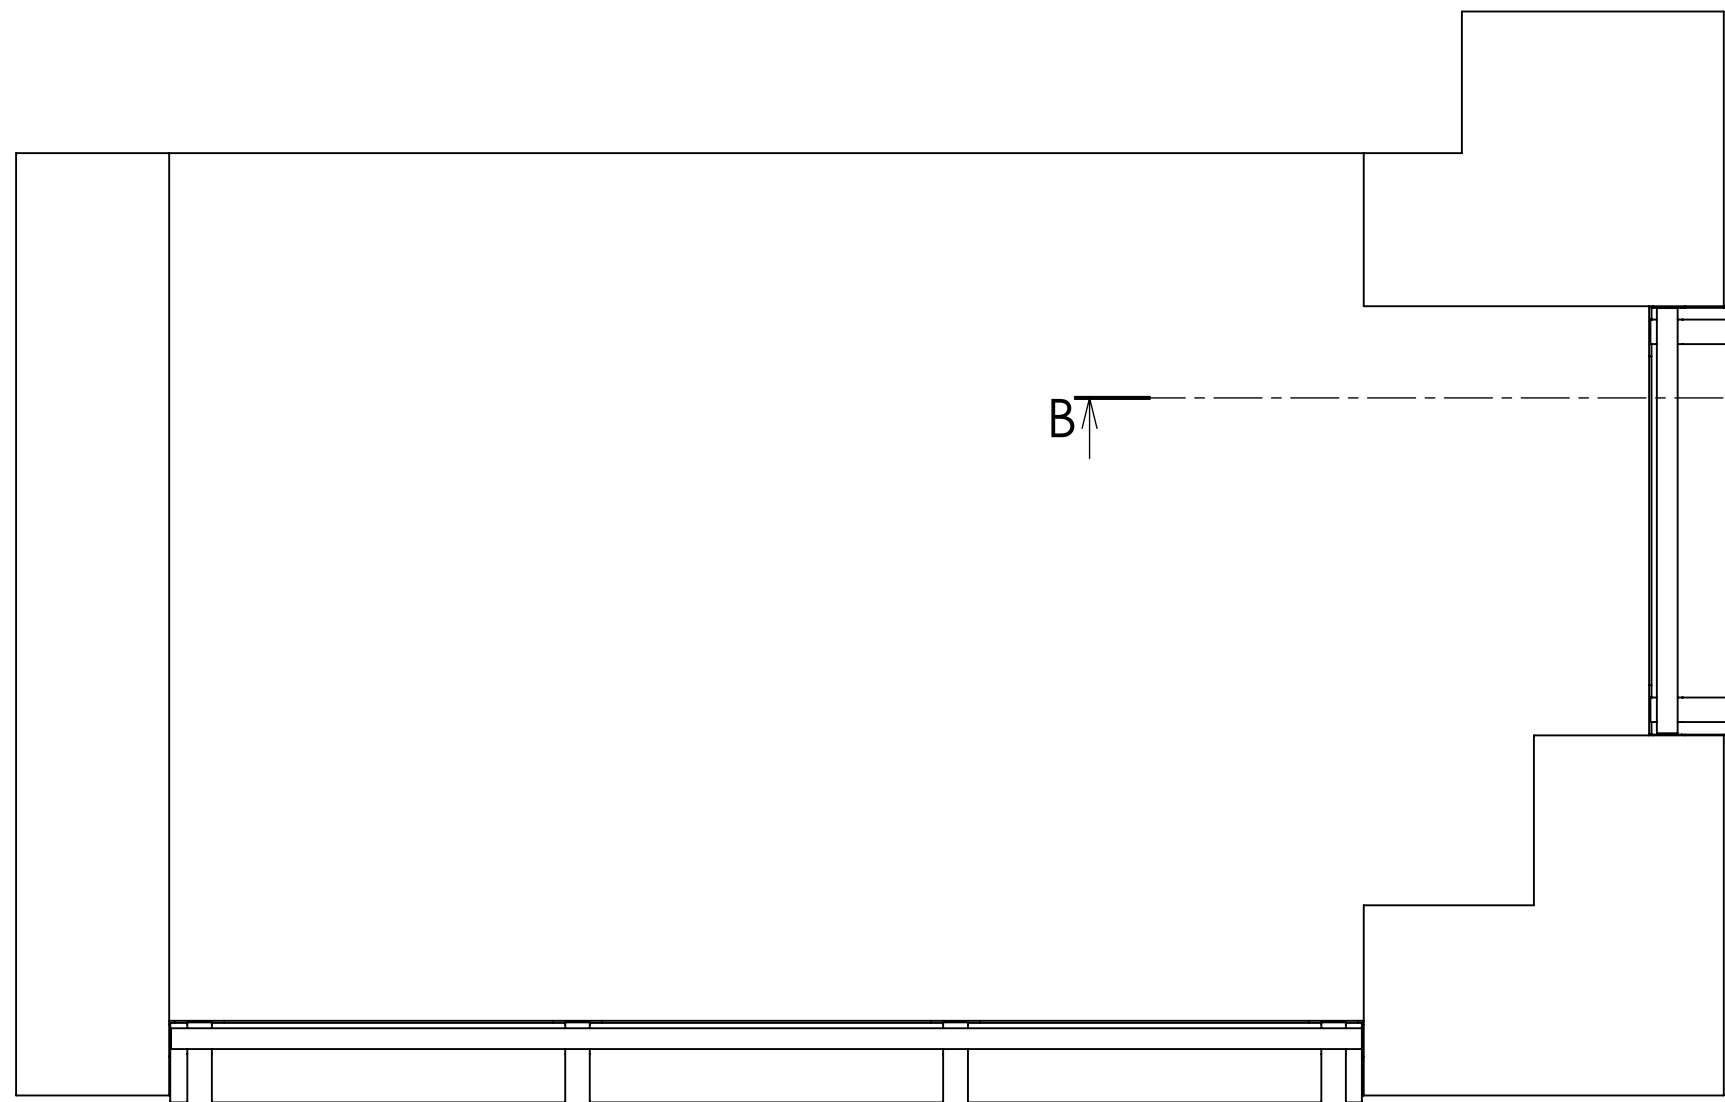
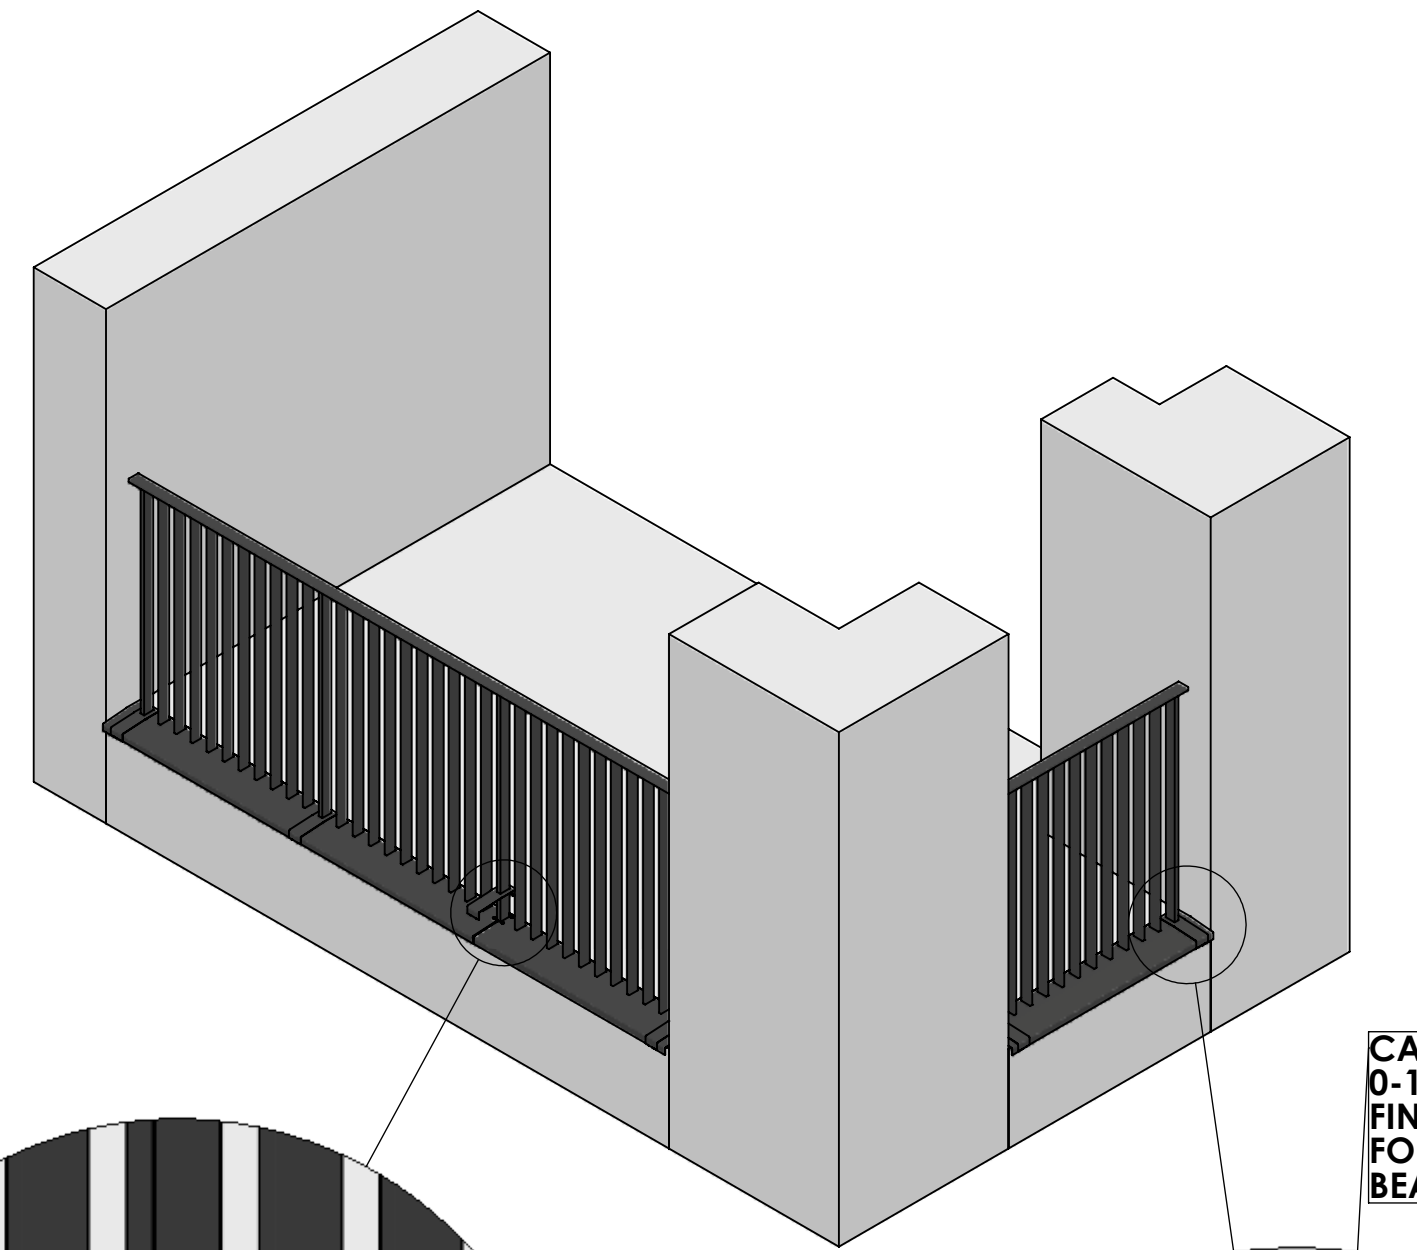
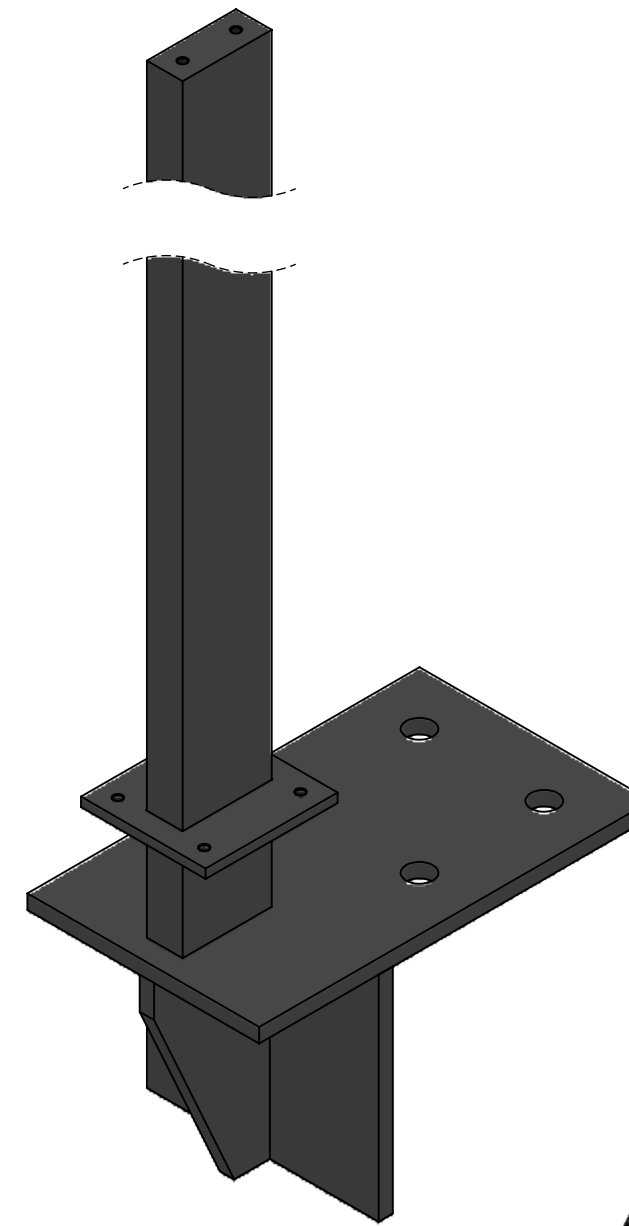
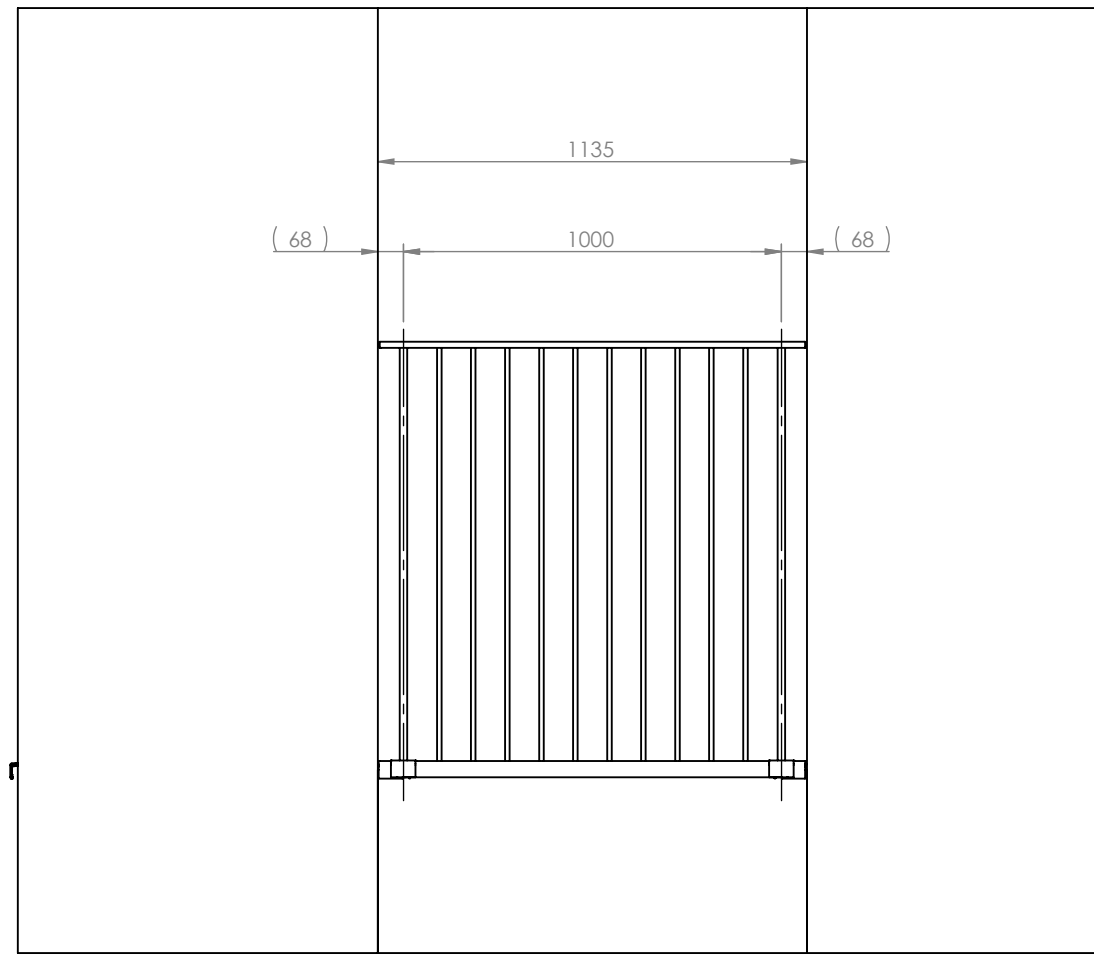


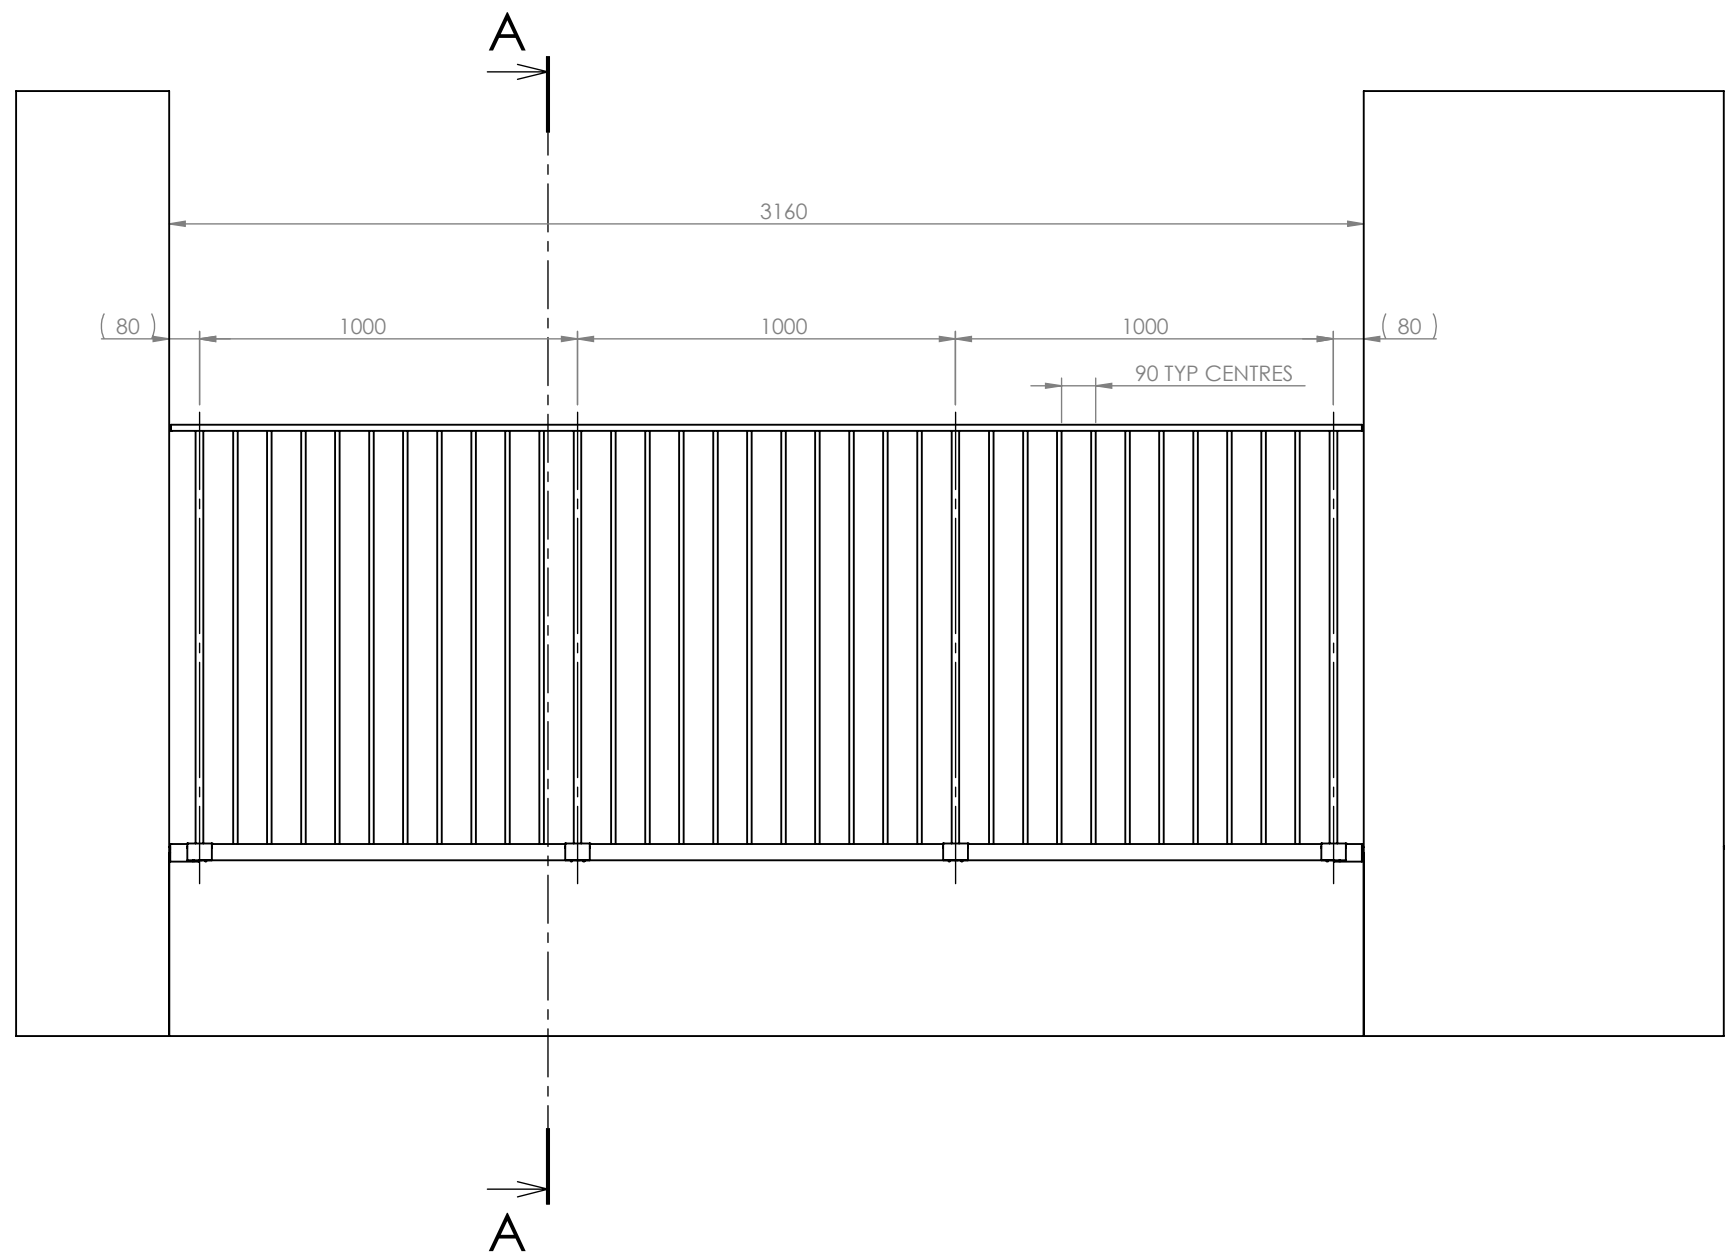

SECTION B-B

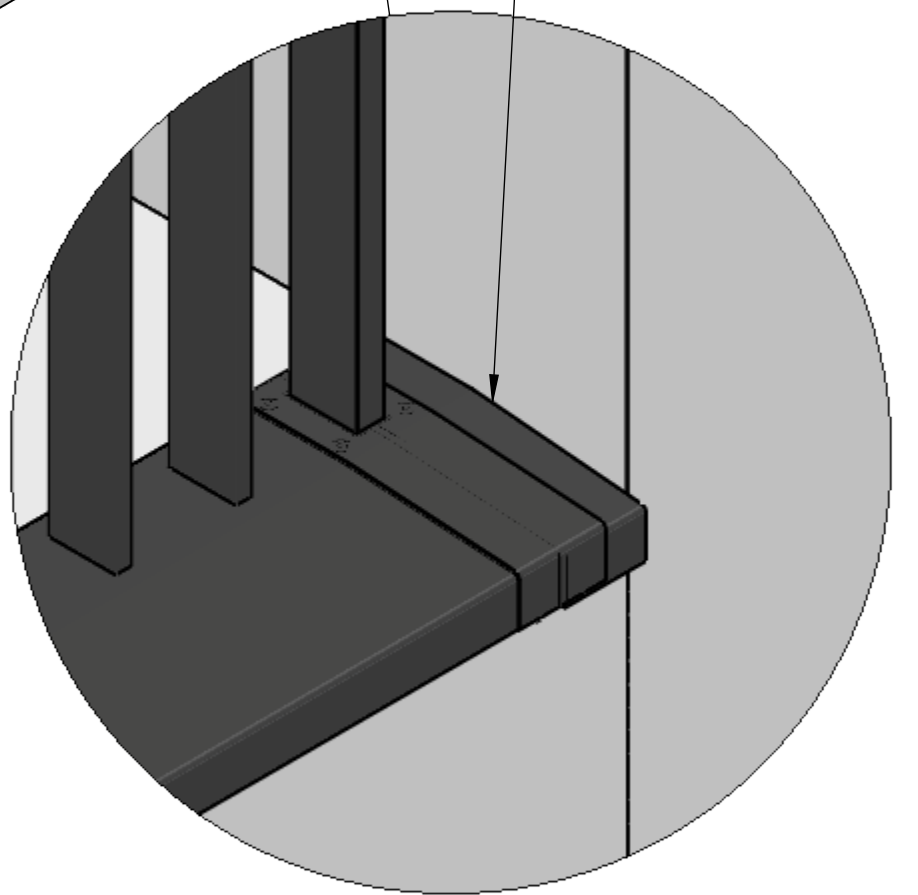

CAPPING TO FINISH
0-10mm FROM
FINISHES TO ALLOW
FOR NEAT MASTIC
BEAD BY OTHERS

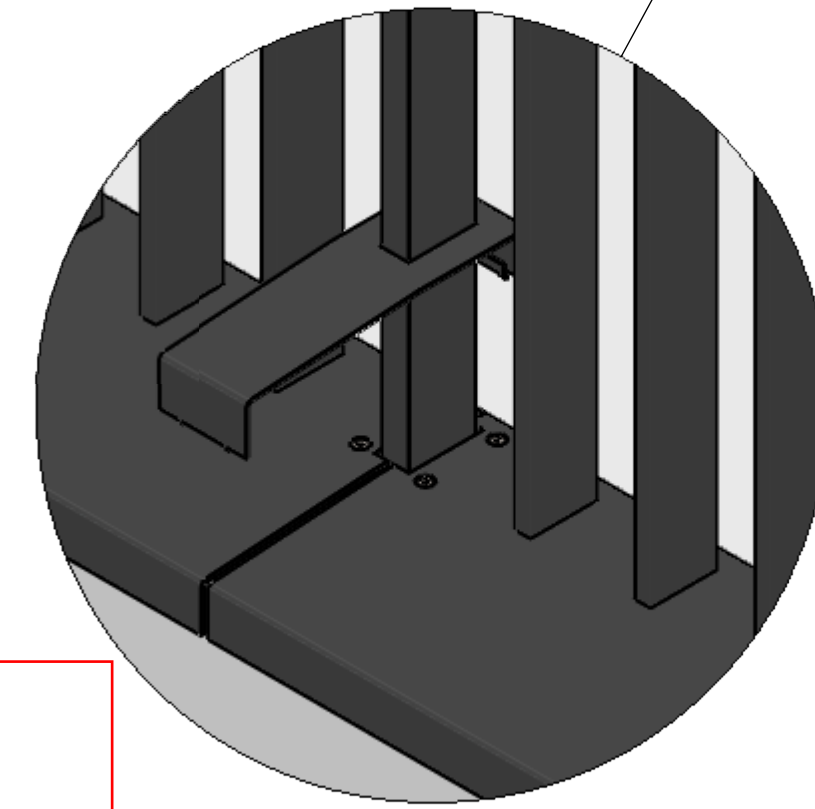


SET TOP FACE OF
BASE PLATE
EFFECTIVELY
1057mm DOWN FROM
ON SITE DATUM
(WHICH IS 1000mm
AFFL)

HOT MELT ON
UPSTANDS TO BE
REMOVED BY GTP
PRIOR TO INSTALL OF
POSTS. BA SYSTEMS
TO PROVIDE LAYOUTS
FOR ALL AREAS

BA SYSTEMS NOT
RESPONSIBLE FOR
WATER-PROOFING
FOLLOWING OUR
INSTALL

M5 CSK FIXINGS
4 PER POSTS
3mm FOLDED
ALUMINIUM CILL

BRICK COURSE TO BE
15mm LOWER THAN
FFL DATUM

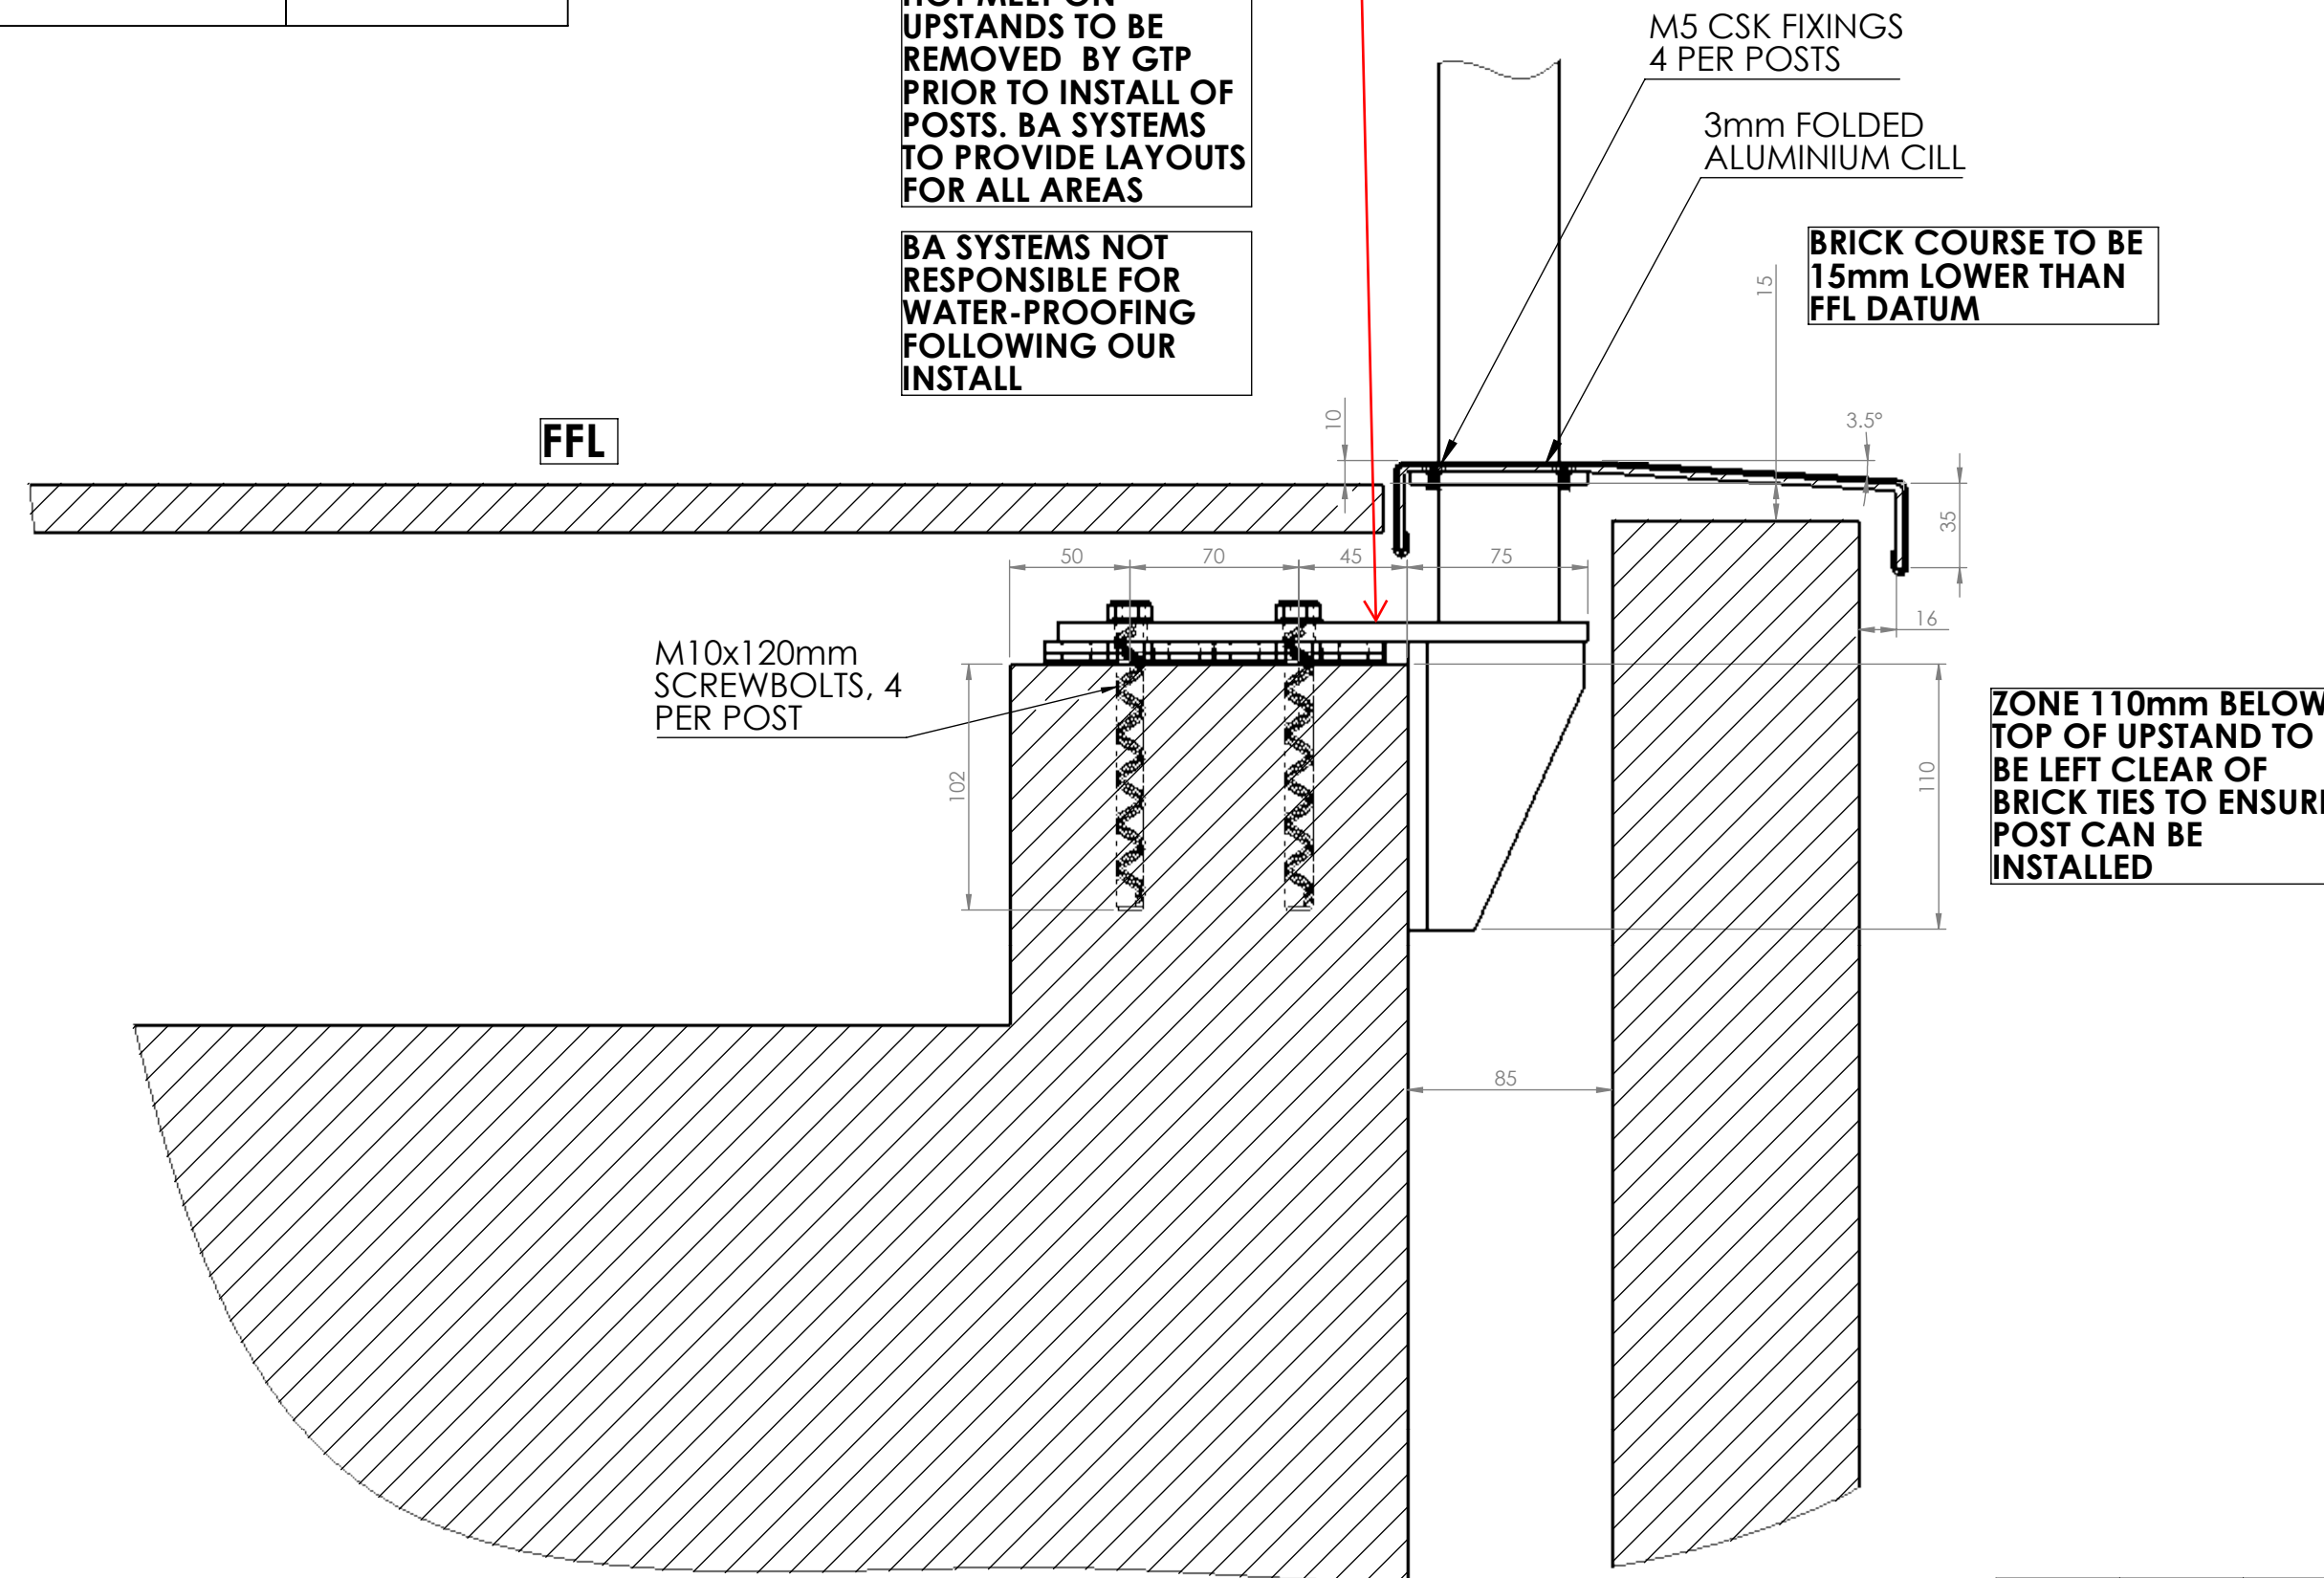

ZONE 110mm BELOW
TOP OF UPSTAND TO
BE LEFT CLEAR OF
BRICK TIES TO ENSURE
POST CAN BE
INSTALLED

SECTION A-A
SCALE 1 : 3

INSTALL NOTES:

- ONE VISIT INSTALL
- HANDRAIL TO HAVE END CAPS
- BA SYSTEMS WILL SITE MEASURE PRIOR TO PRODUCTION

SPECIFICATION:

- HANDRAIL MATERIAL: B50 SYSTEM 55 X 16mm EXTRUDED ALUMINIUM 6063
- POST MATERIAL: 50X20MM MILD STEEL WITH WELDED BASE PLATE & GUSSET
- MID POST: B50 SYSTEM 50X12MM EXTRUDED ALUMINIUM 6063
- 3mm CILL ON THE MID POST FRAME
- RAL COLOUR: 7022
- DESIGN LOADING: 0.74KN/m

For Approval

D	TITLE BLOCK CORRECTED	03/01/2020
C	CAPPING NOTE AMENDED TO 0-10mm FROM FINISHES	23/12/2019
B	UPDATED FOLLOWING CALCULATIONS, COPING COVER STRIPS REFINED	20/12/2019
A	Updated following site visit	13/11/2019
REV.	DESCRIPTION	DATE

REVISIONS		
B A Systems 22 Bidwell Road Norwich NR13 6PT tel 01603 722330 fax 01603 722777 web www.basystems.co.uk		
Project Great Eastern Quays Phase 2		
Client Galliford Try Partnership		
Drawing Title Block H- Type 2H Balcony detail		
Drawing No. 1585-16757-BAS-HZZ-DB-X-XX-0001 BA-4182-21-100	Revision D	
Scale: 1:20		
Drawn DS	Checked	Approved Date 24/10/2019

This drawing is the property of Brass Age, and should not be copied or reproduced without Brass Age's consent.